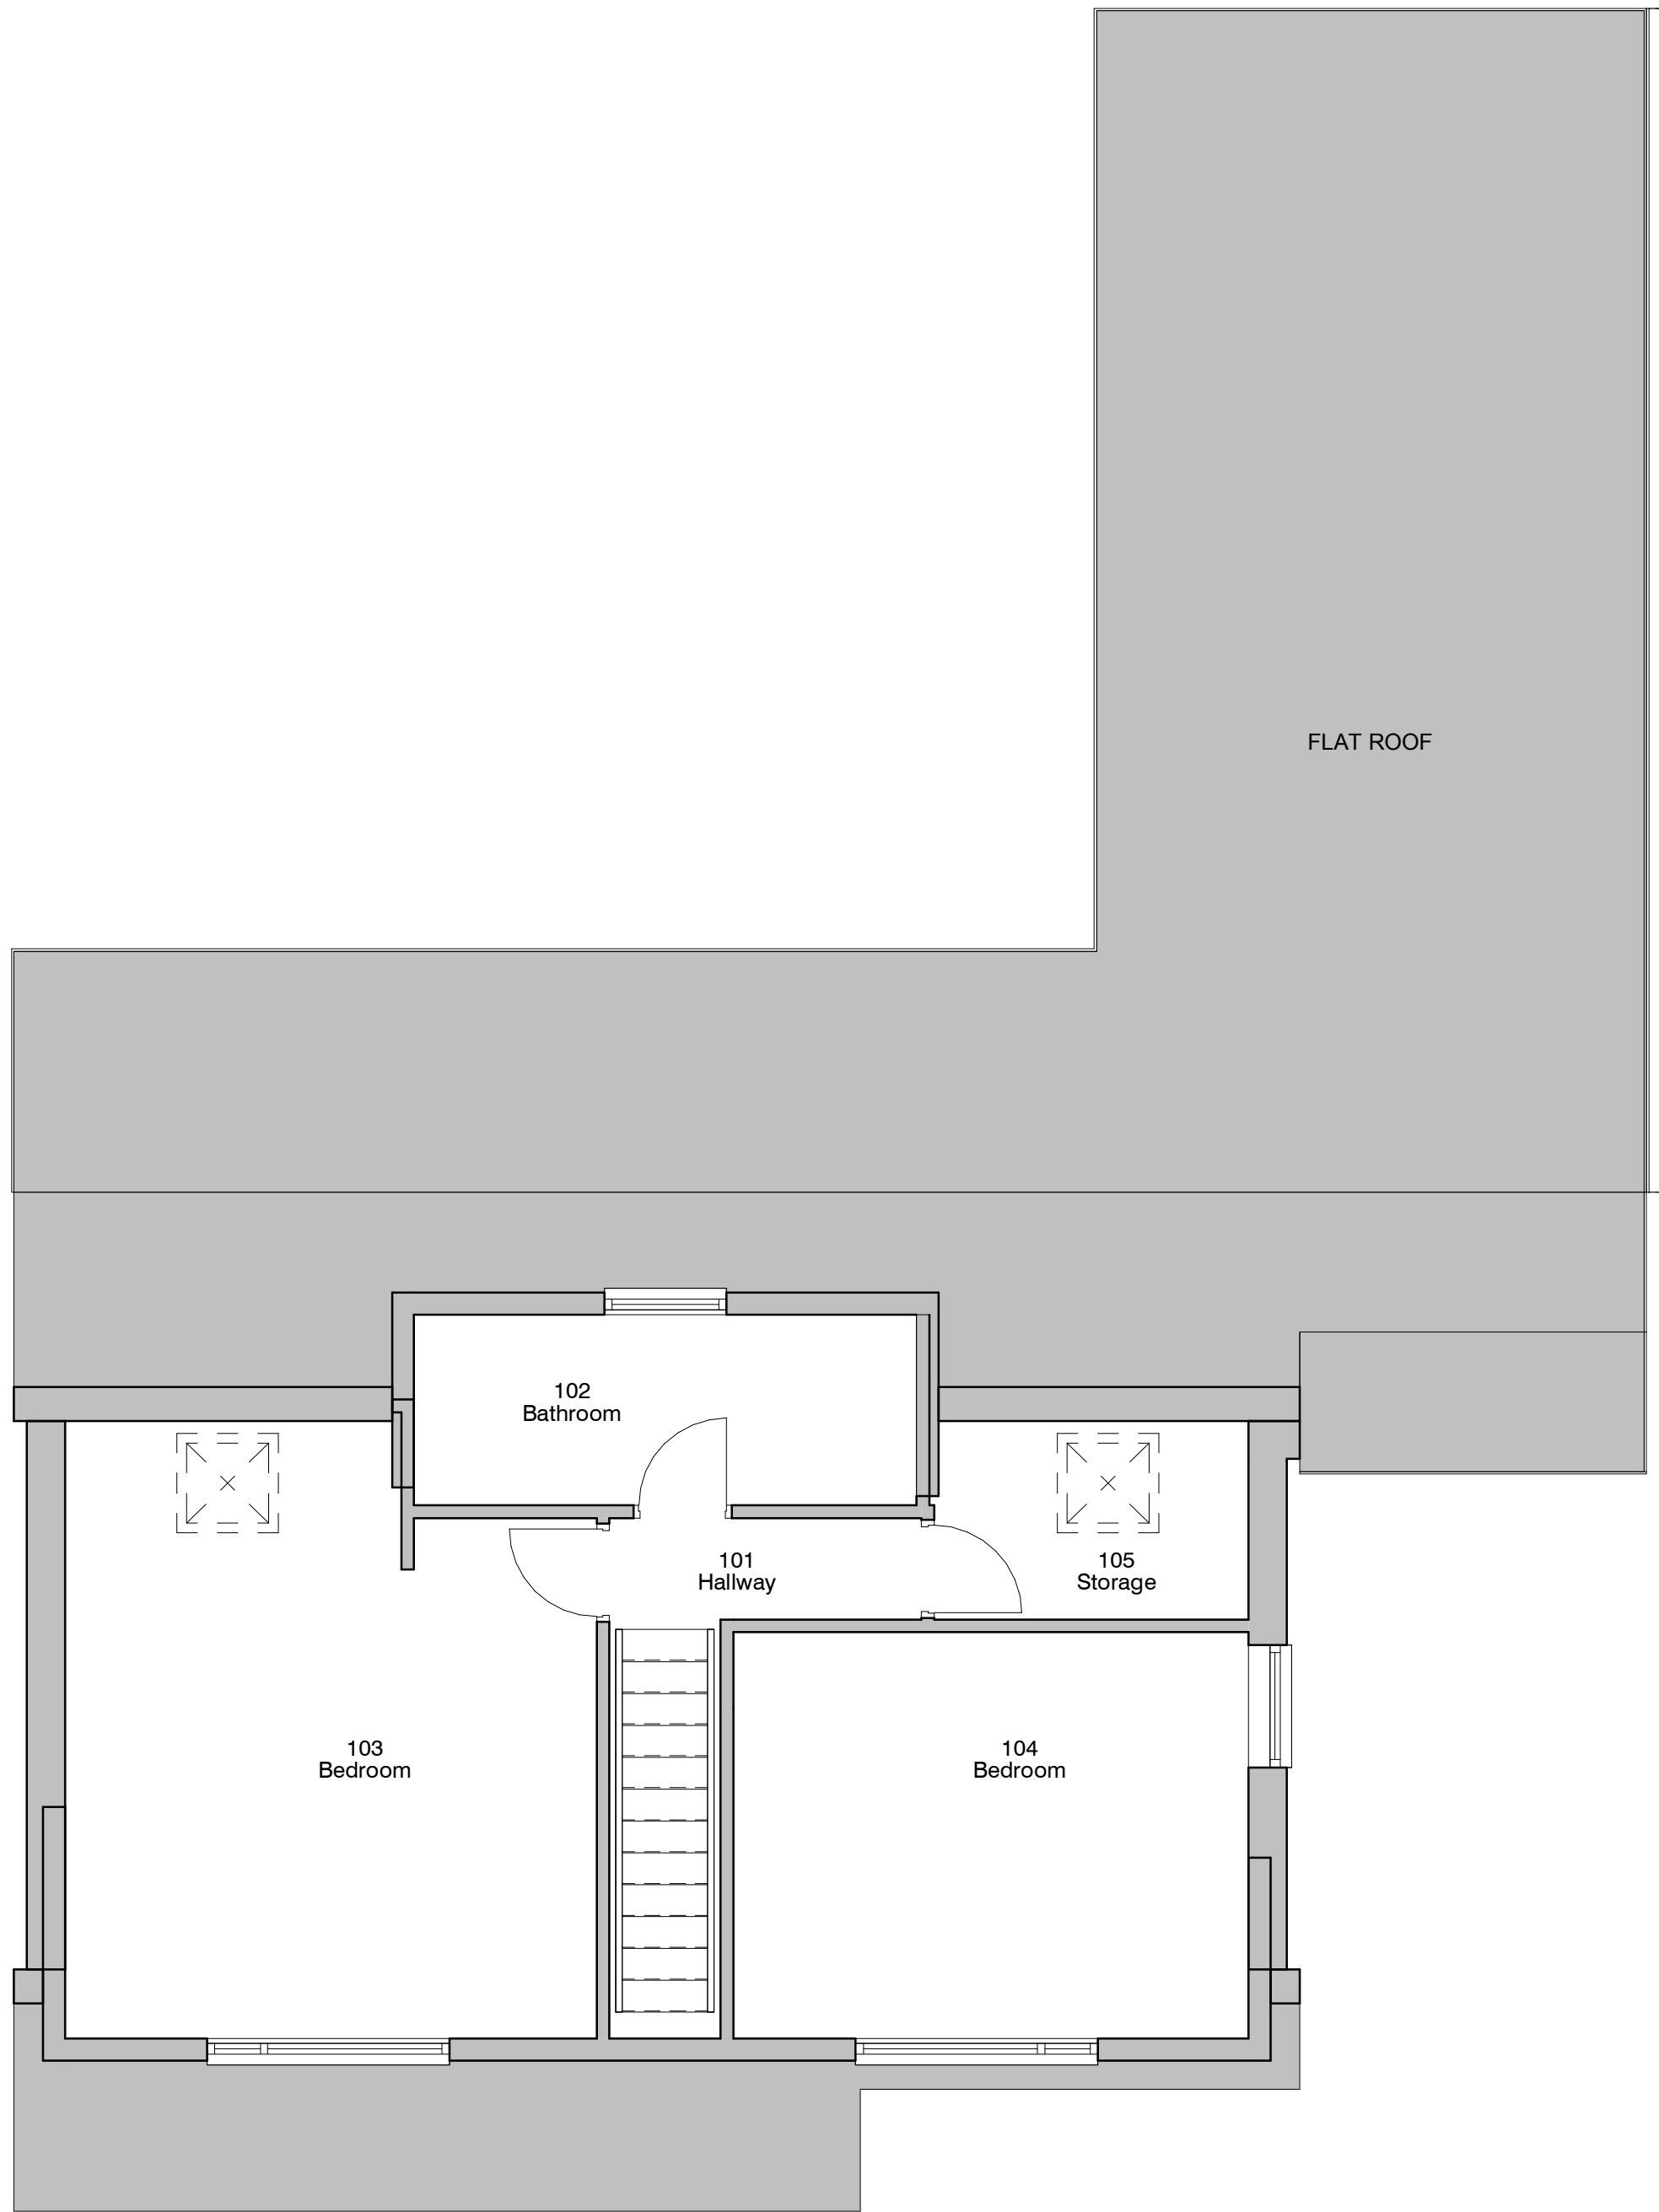
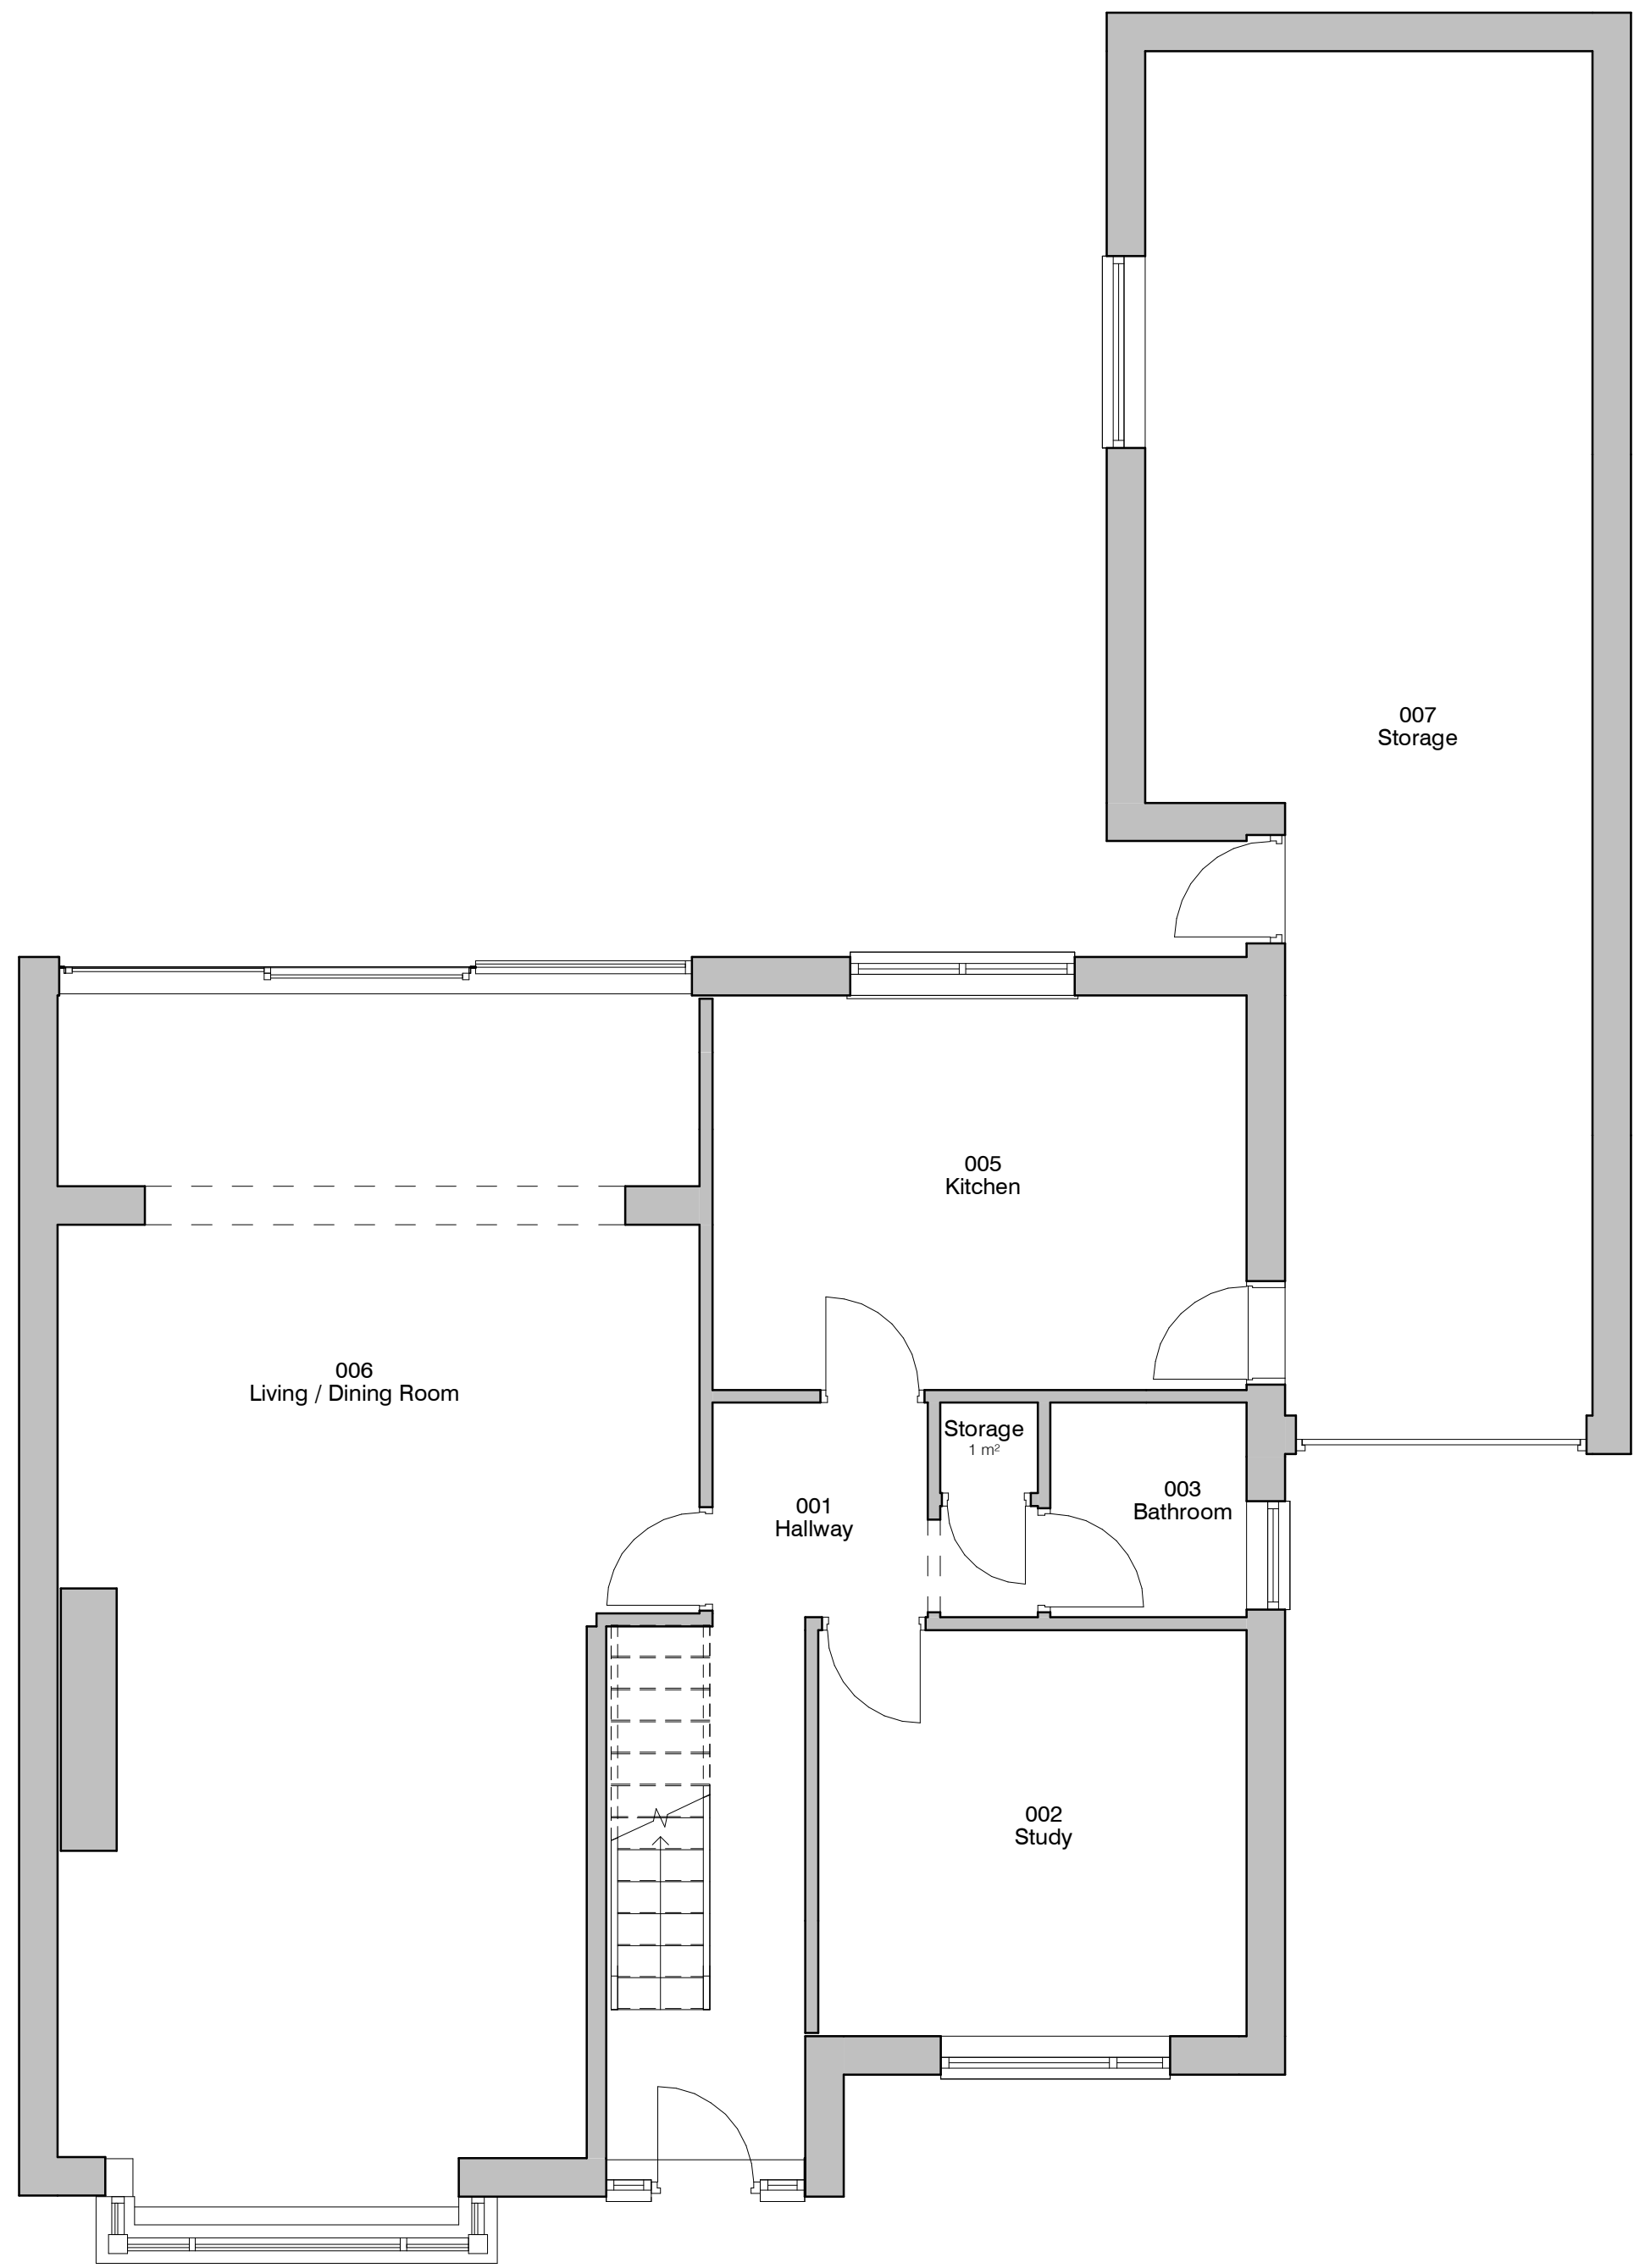
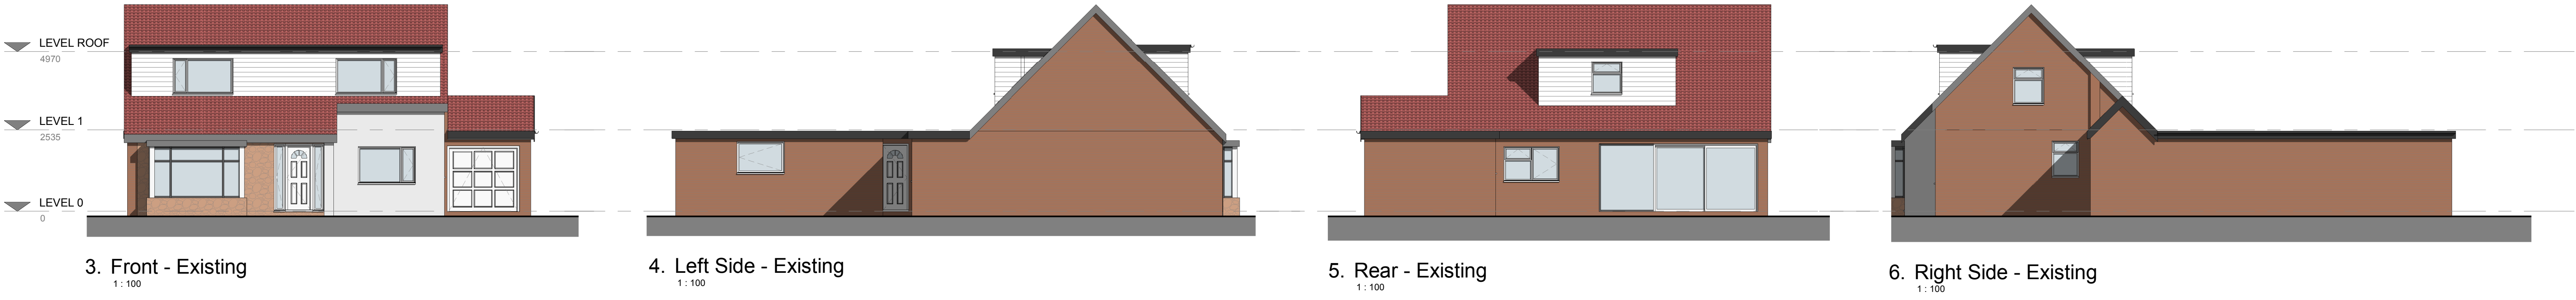


PROJECT	SCALE & A1	DATE	DRAWN BY
29 Ferndale Avenue	As indicated	25 Feb 2019	ER
CLIENT	STATUS		
Mr Zahir Nabi	PLANNING		
TITLE	PROJECT NO.	DRAWING NO.	REV.
Existing GA Plans and Elevations	DA22005.	002.	
NOTES			
THIS DRAWING MUST NOT BE REPRODUCED WITHOUT WRITTEN CONSENT. ALL DIMENSIONS AND MATERIALS SHALL BE CHECKED AND CONFIRMED IN THE FIELD AND CORRECTED TO THE DESIGNER'S INTENT. ALL DIMENSIONS SHALL BE IN ACCORDANCE WITH THE CURRENT STATUTORY REGULATION. ALL DIMENSIONS ON THIS DRAWING ARE IN MILLIMETERS UNLESS OTHERWISE STATED.			