

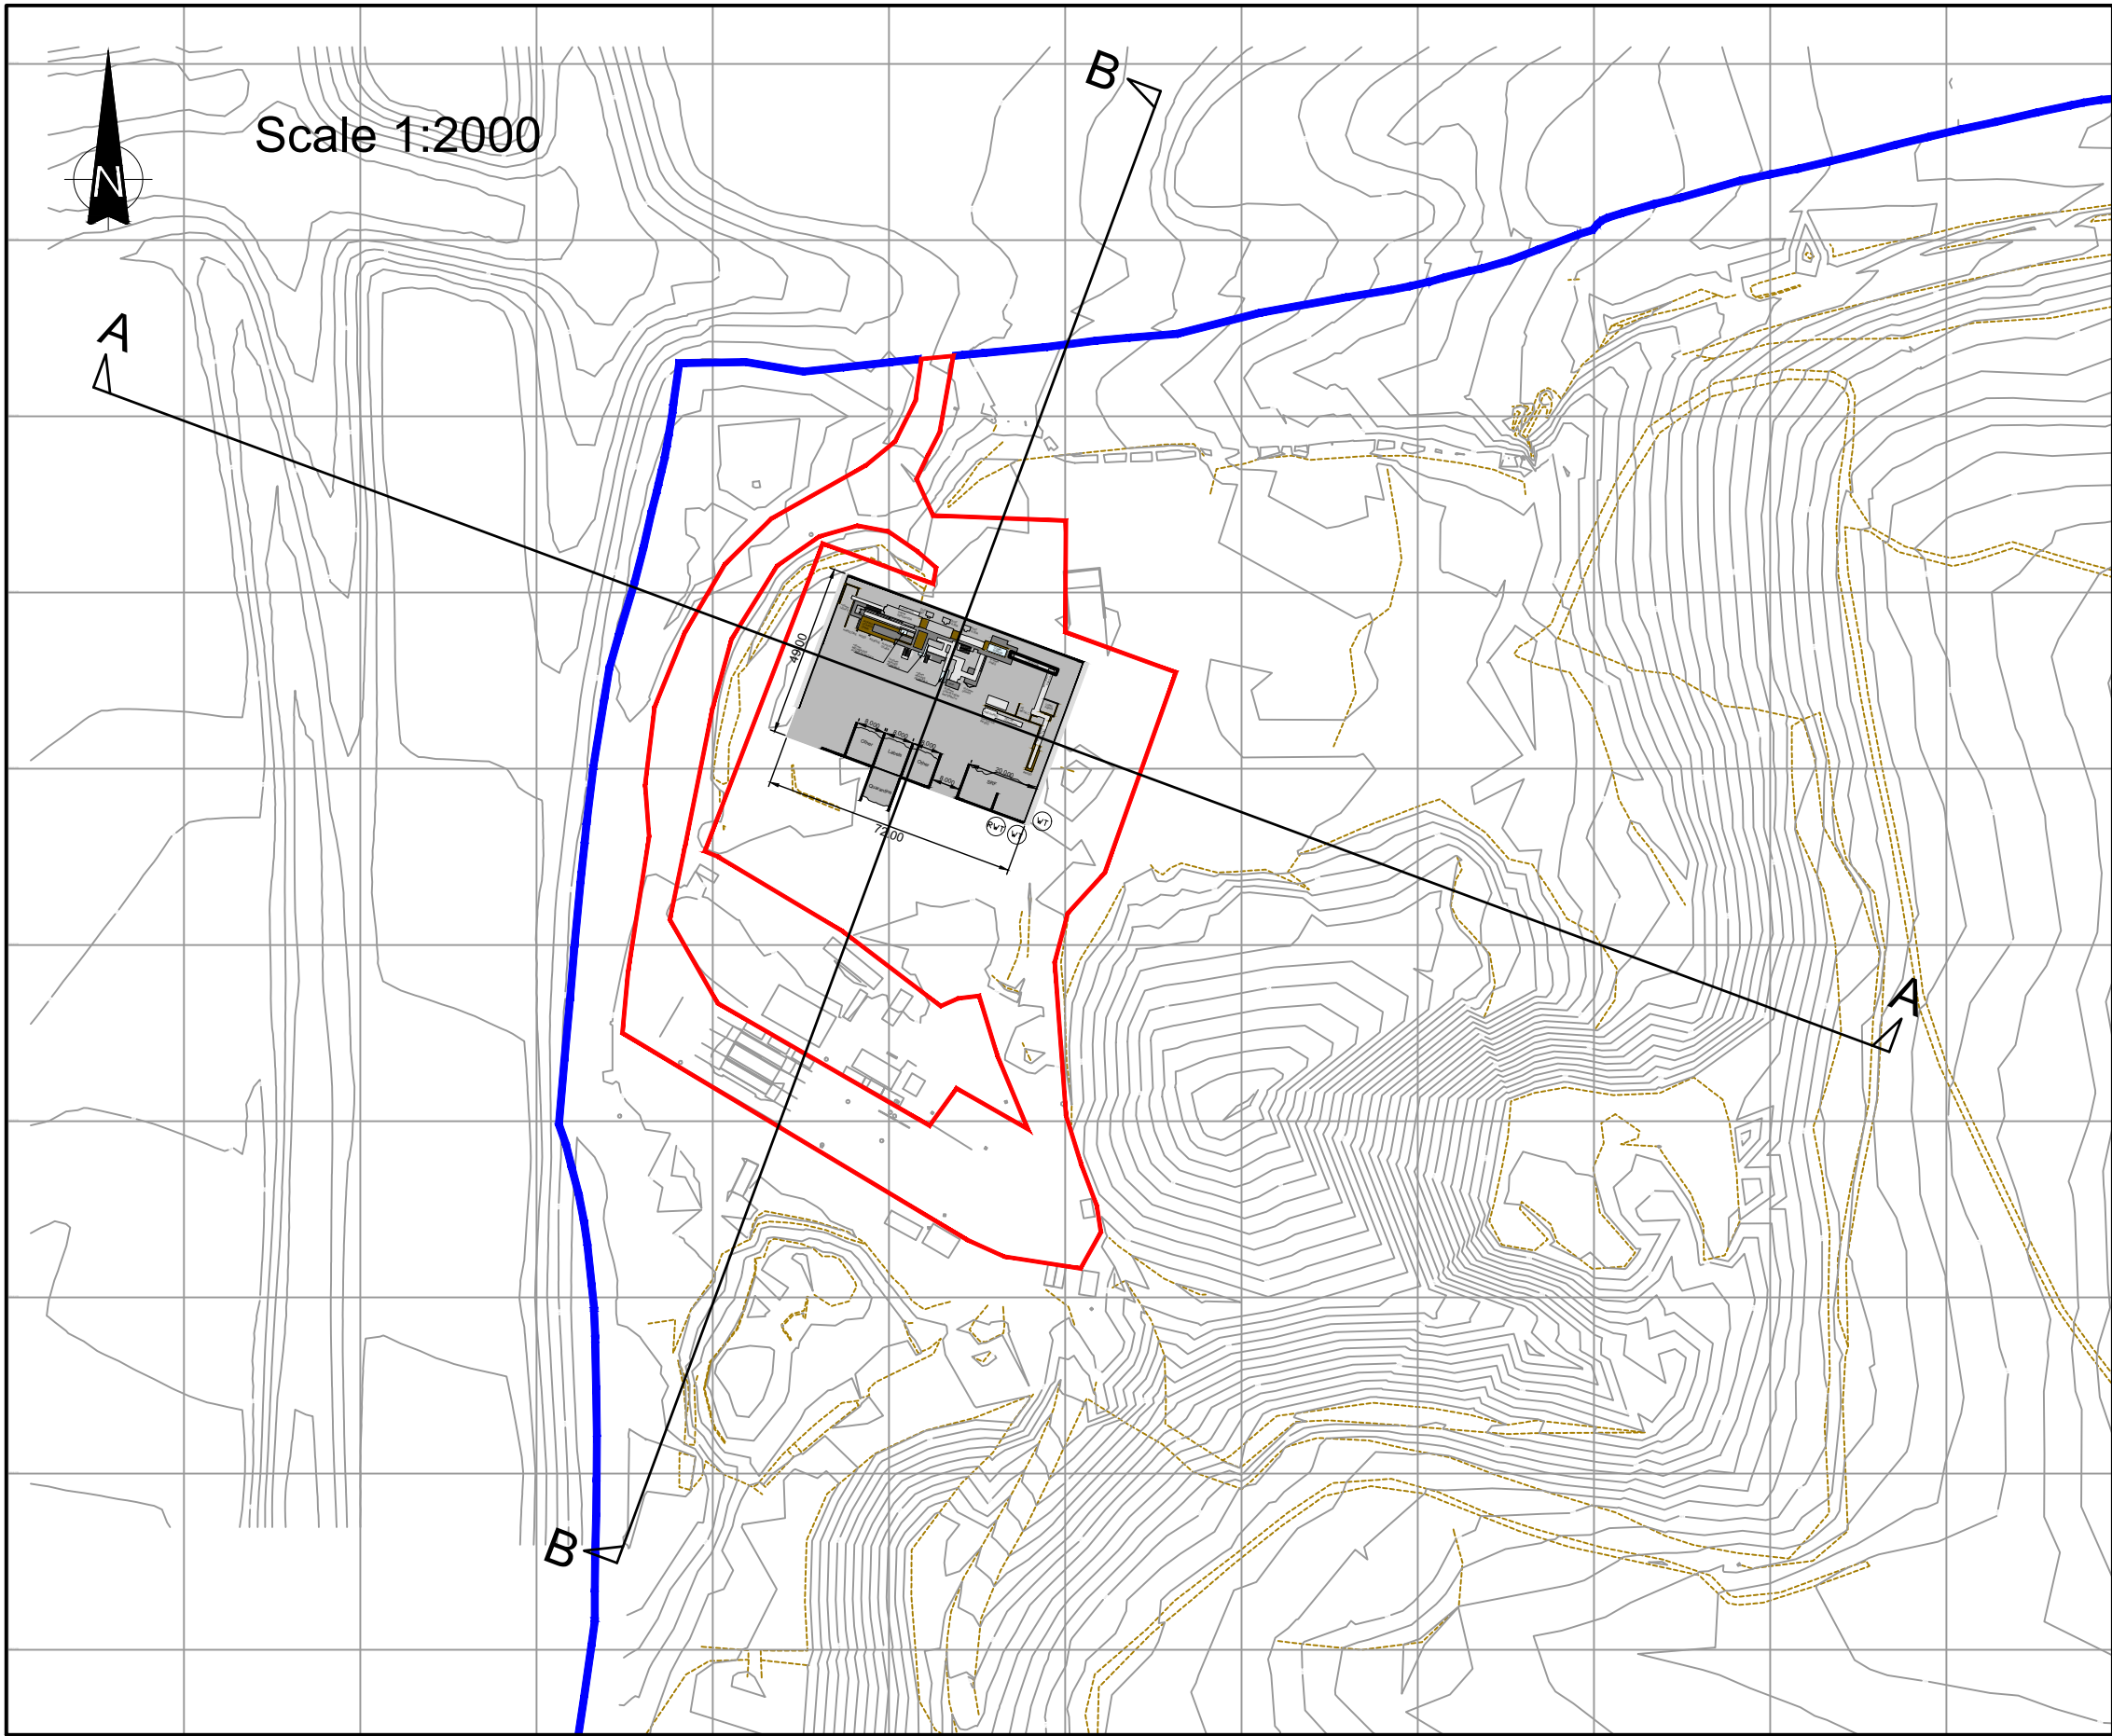


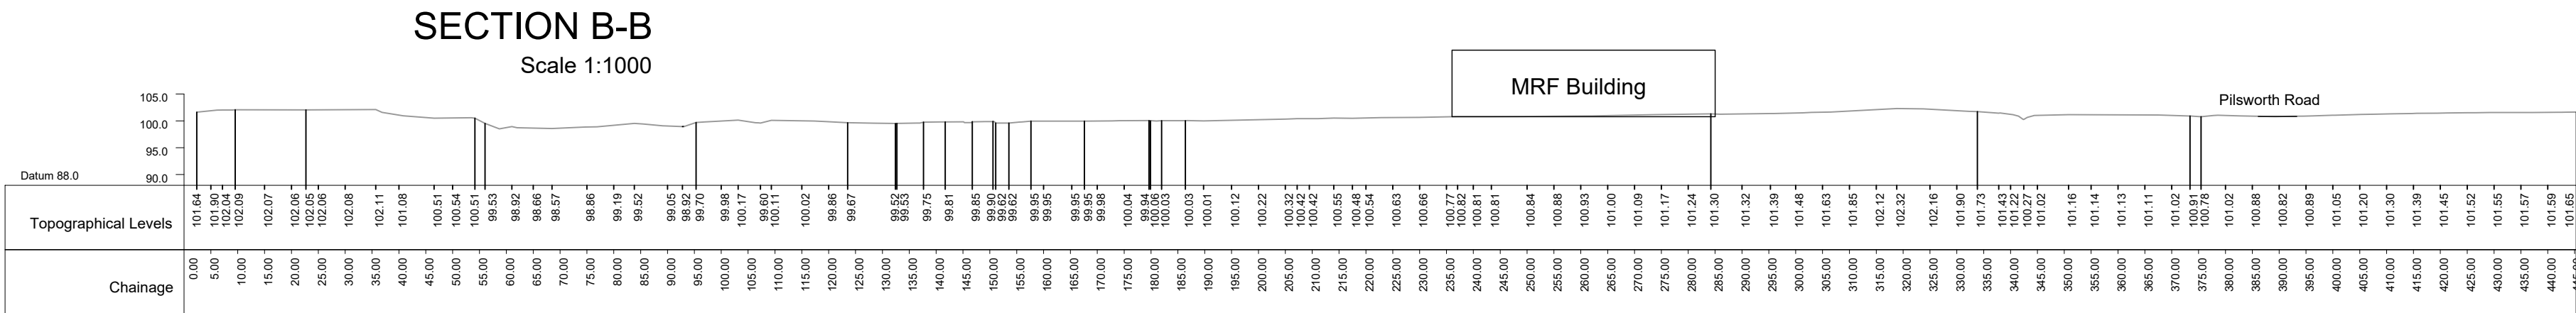

- Notes
1. Survey information provided by Valencia Waste Management Ltd, and reproduced from the Ordnance Survey Map. With permission of the Crown Copyright Ordnance Survey, License no. AC0000849896.
 2. All dimensions in Metres and all levels in metres Above Ordnance Datum Newlyn.
 3. Do not scale from this drawing.
 4. Any anomalies on this drawing should be brought to the attention of Egniol Consulting Ltd.
 5. Key.
- Land under the control of the Applicant
- Application Site

A	Updated Site Boundary	LE	GR	GS	12.07.23
Rev	Modification	By	Chk	App	Date

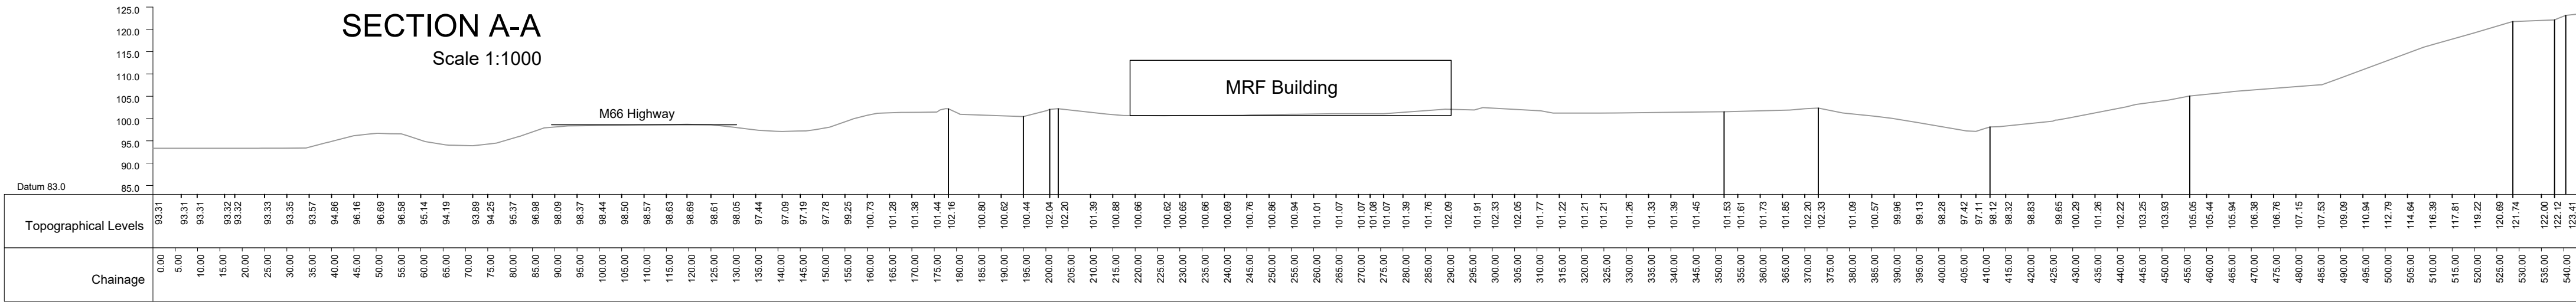

Egniol Consulting Limited
Unit 7, Llys Onnen, Ffordd y Llyn
Parc Menai, Bangor,
LL57 4DF
Telephone: 01248 355996
Email: info@egniol.com

Valencia Waste Management Ltd

Pilsworth Landfill Site

Proposed Section Plan

Drawn by	Checked by	Approved by
LE	GOJR	RK
Date	Date	Date
18.08.23	18.08.23	18.08.23
Status	Scale @ A1	AS SHOWN
Draft		

Drawing Number	Revision
ECL.9595.D01.008	-