



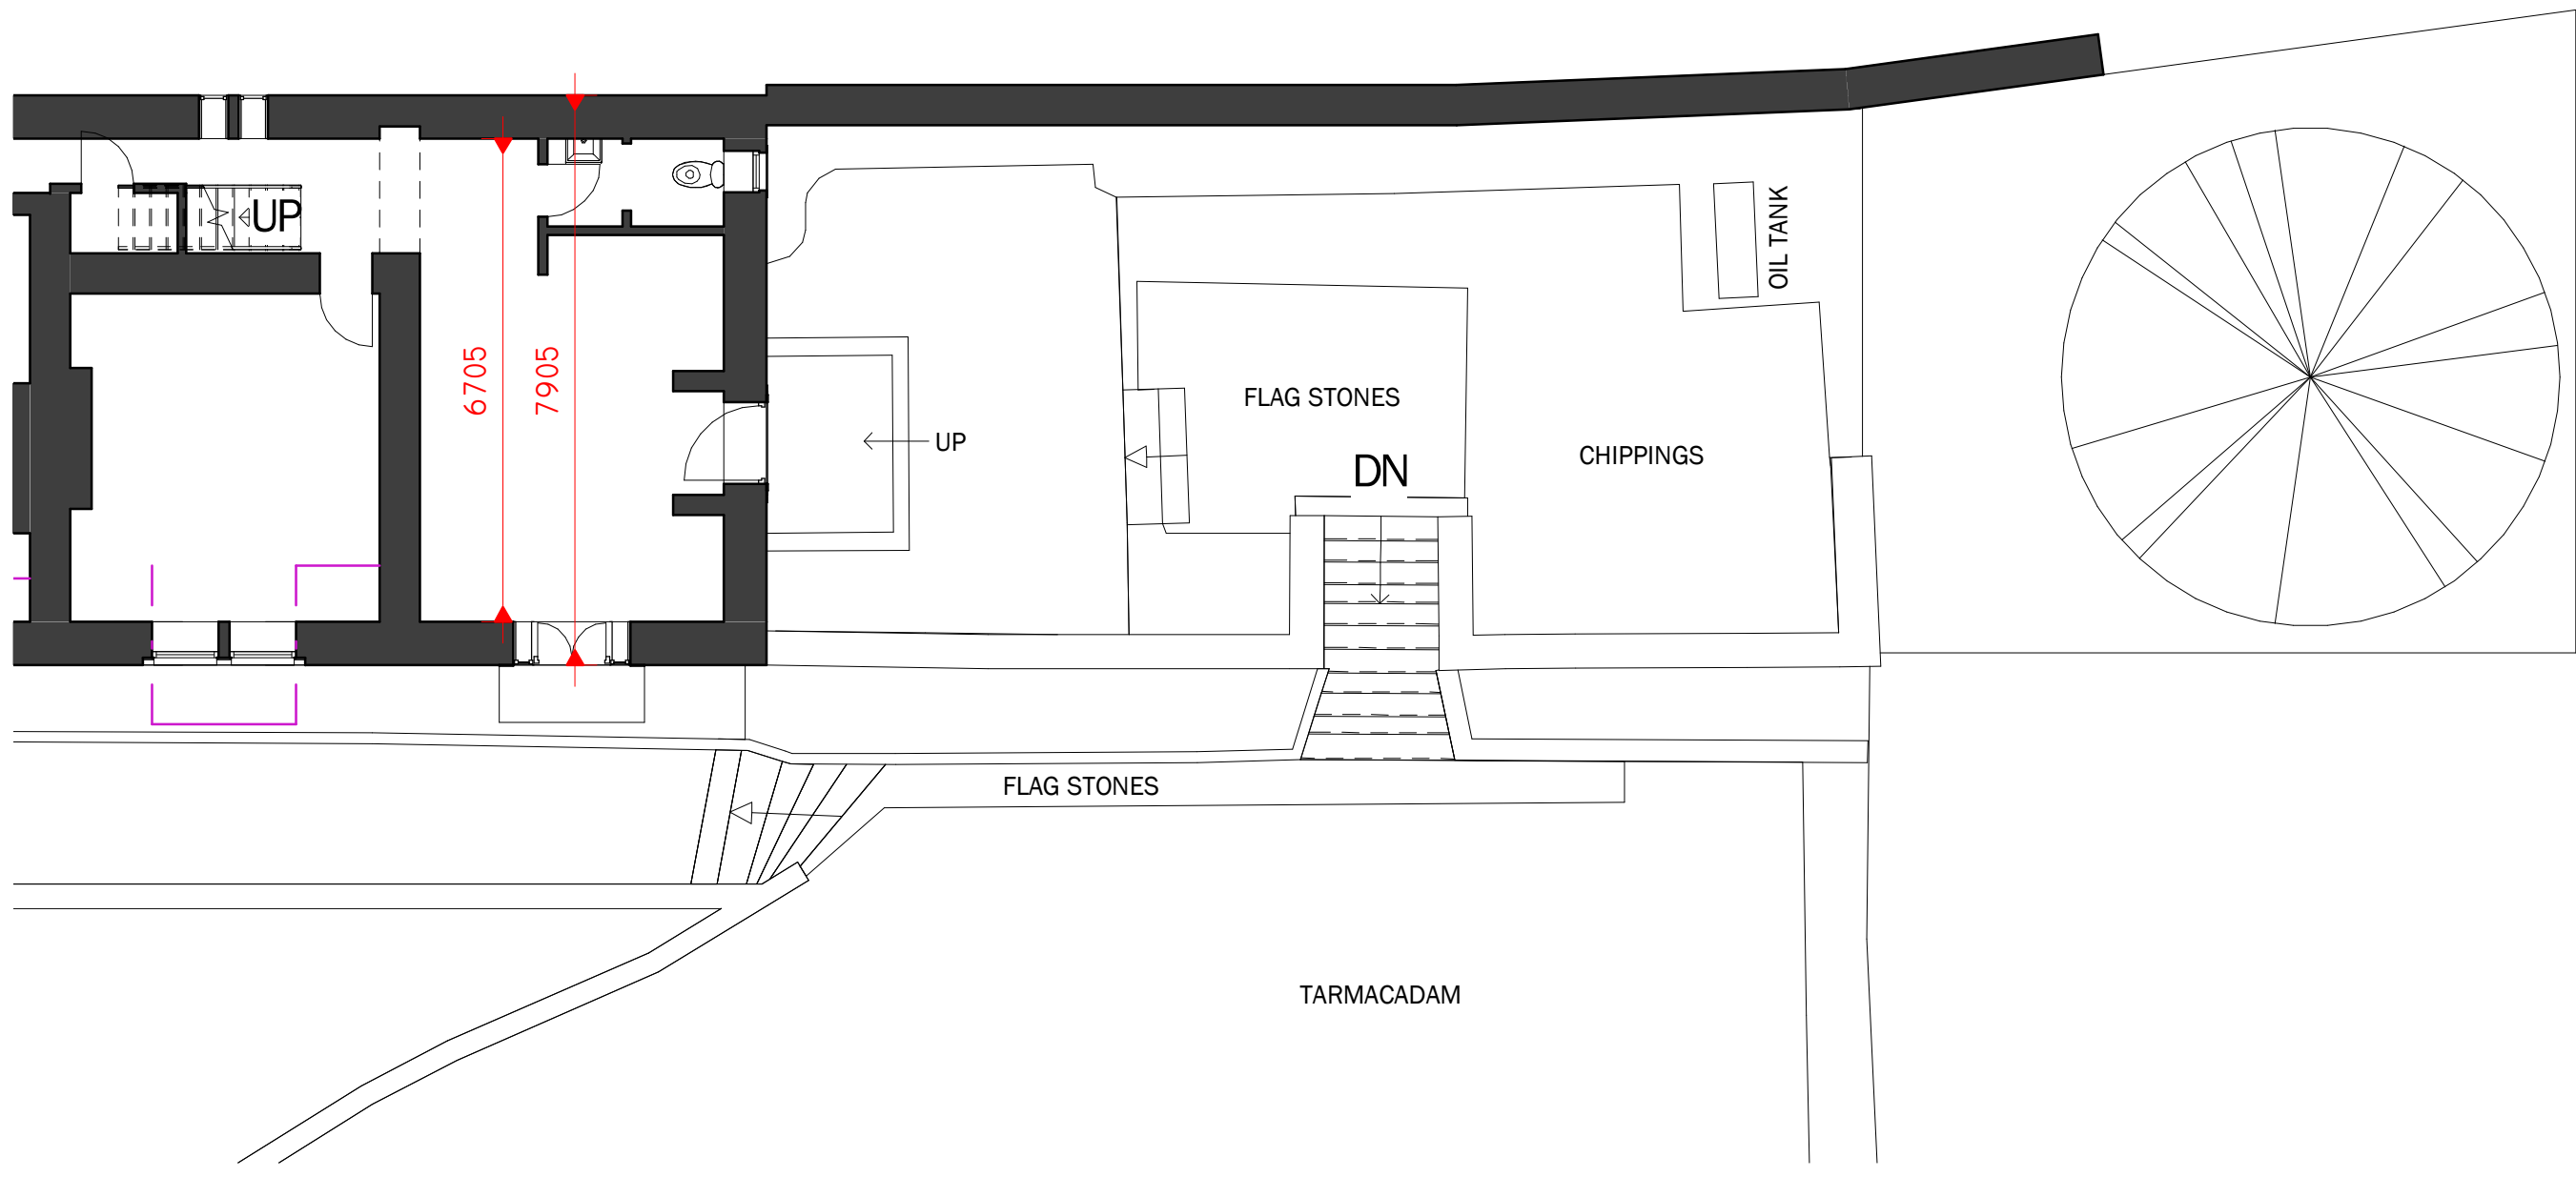

1 0 GROUND FLOOR
1 : 100



3 EXISTING NORTH EAST
1 : 100

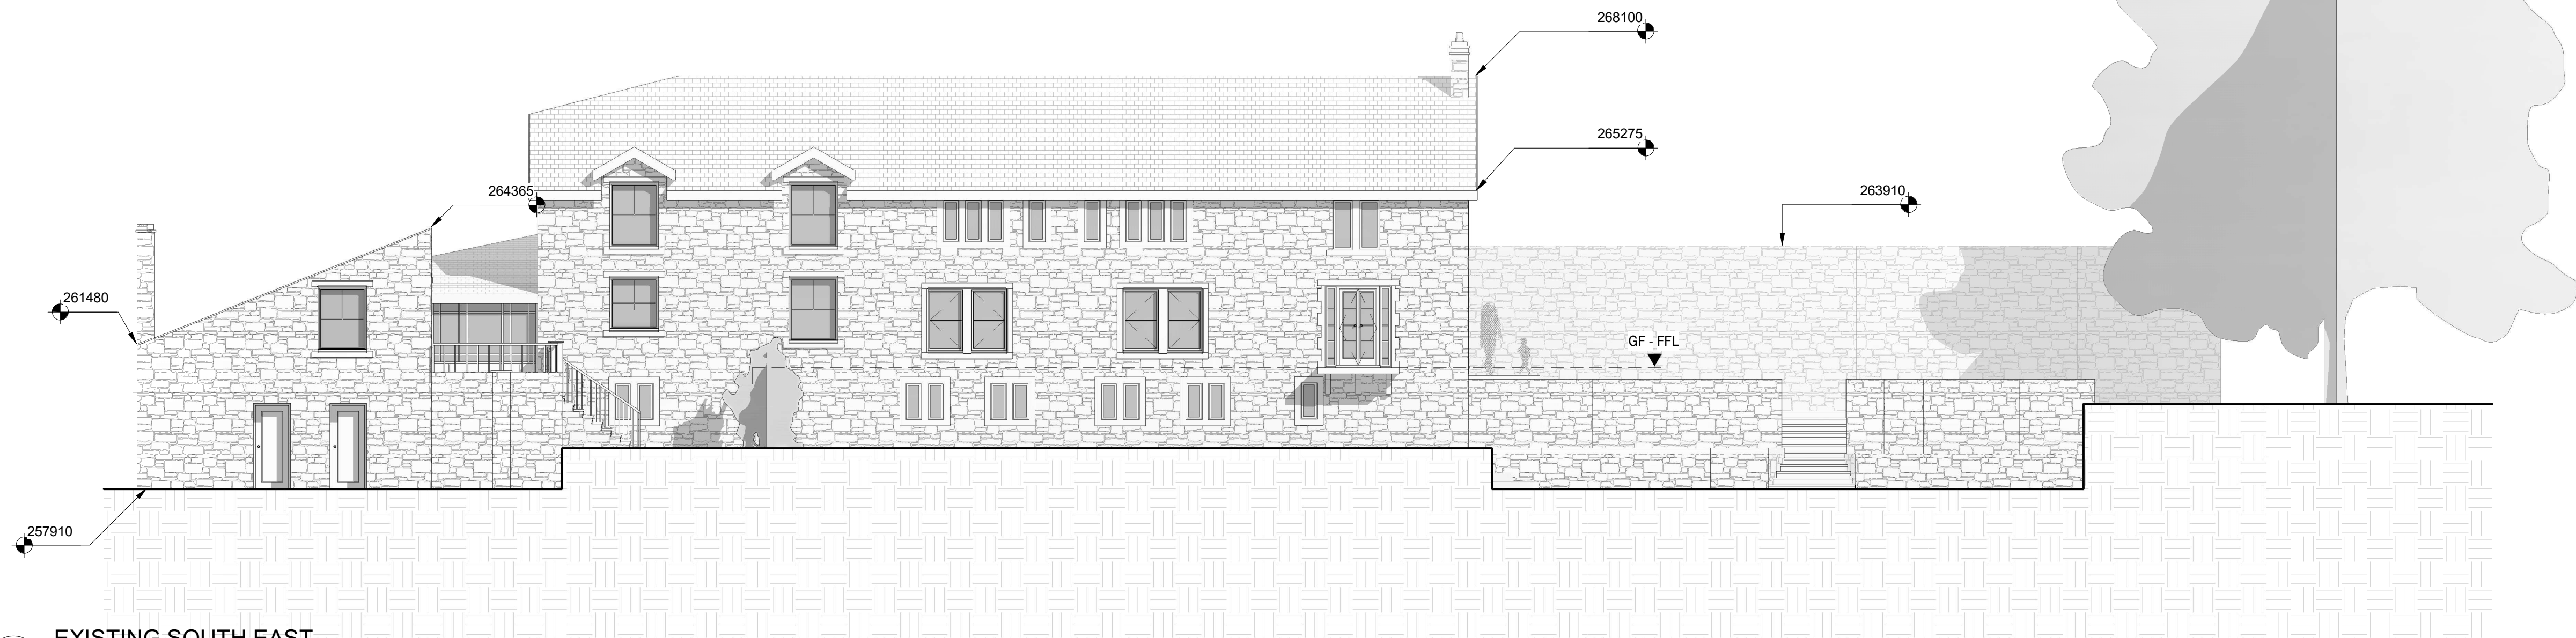

2 EXISTING SOUTH EAST
1 : 100

Peter Hitchen
Architects

Marathon House
The Sidings Business Park
Whalley, BB7 9SE

01254 823 885

www.peterhitchenarchitects.co.uk

NOTES:

No.	Description	Date

CLIENT:

MR & MRS BOTTOMLEY

PROJECT:

NORCOT, MOORBOTTOM
ROAD, HOLCOMBE,
RAMSBOTTOM

SHEET:

EXISTING PLANS &
ELEVATIONS

Project number	PHA/646
Date	27/08/2021
Drawn by	SW
Checked by	PH

A1.3

Scale	1 : 100
Sheet size	A1