




TELEPHONE 0161 764 0414
FAX 0161 764 0416

PROJECT NO 2982	DATE OCT 2012	NORTH POINT
DRAWING NO 02	REVISION	
SCALE 1:50 @ A1	DRAWN BY	CHECKED BY

IN ASSOCIATION WITH:

DMR

111 WESTMINSTER BRIDGE ROAD, LONDON SE1 7UE TEL: 0207-928 0456 FAX: 0207 928 1593

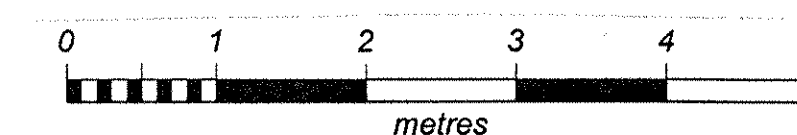

PLOTTED SCALE 1:50 at A1