


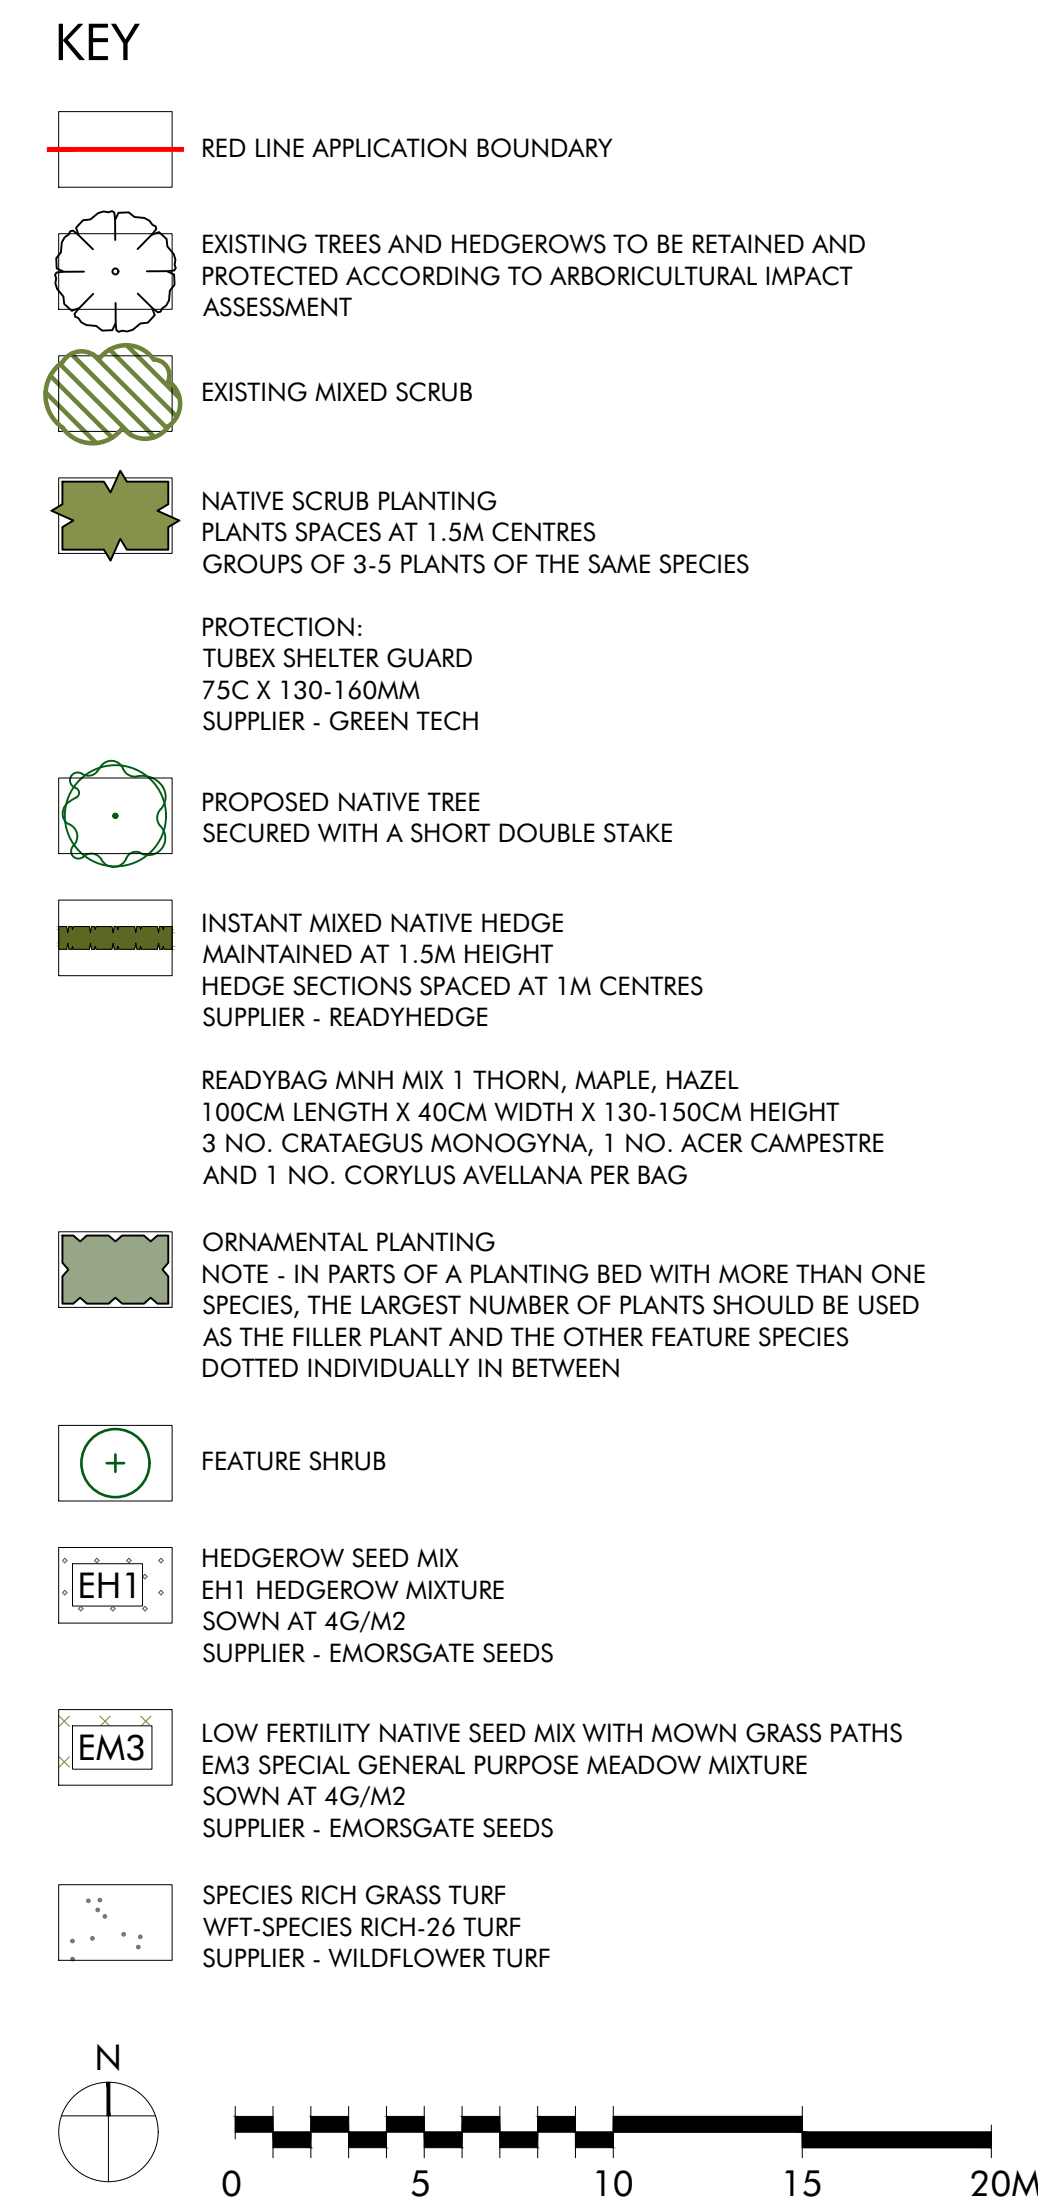

Trees				
Number	Species	Height	Girth	Specification
2	<i>Alnus glutinosa</i>	350-425cm	12-14cm	Large Feathered: 7 brks: 3x: RB
1	<i>Betula pubescens</i>	350-425cm	12-14cm	Heavy Standard: 5 brks: 3x: RB: Clear Stem 175-200cm
1	<i>Populus tremula</i>	350-425cm	12-14cm	Heavy Standard: 5 brks: 3x: RB: Clear Stem 175-200cm
2	<i>Quercus robur</i>	350-425cm	12-14cm	Heavy Standard: 5 brks: 3x: RB: Clear Stem 175-200cm

Number	Species	Height	Diameter	Pot Size	Specification	Density
36	<i>Cornus sanguinea</i>	60-80cm			1+1: Transplant - seed raised: Branched: 3 brks: B	1.5Cr
80	<i>Corylus avellana</i>	60-80cm			1+2: Transplant - seed raised: Branched: 3 brks: B	1.5Cr
1	<i>Hydrangea paniculata</i> Little Lime	30-40cm		5L	Branched: 5 brks: C	Counted
28	Readybag mixed native hedging Mix	120cm		76L	Instant hedge: 25cm wide x 100cm long: Acer campestre - <i>Corylus avellana</i> - <i>Crataegus monogyna</i> : pre-formed with Continuous root-strip: dense: straight-sided: Feathered to Base: Neatly Clipped: C	1/m
25	<i>Rosa arvensis</i>	60-80cm			1+1: Transplant - seed raised: Branched: 2 brks: B	1.5Cr
25	<i>Rosa canina</i>	60-80cm			1+1: Transplant - seed raised: Branched: 3 brks: B	1.5Cr
25	<i>Sambucus nigra</i>	60-80cm			1+1: Transplant - seed raised: Branched: 3 brks: B	1.5Cr
1	<i>Sarcococca hookeriana</i> digyna	20-30cm		3L	Bushy: 6 brks: C	Counted
47	<i>Viburnum opulus</i>	60-80cm			1+2: Transplant - seed raised: Branched: 3 brks: B	1.5Cr
14	<i>Vinca minor</i> 'Gertrude Jekyll'		20-30cm	2L	Several shrubs :3 brks :C	5/m ²
1	<i>Weigela florida</i> 'Variegata'	30-40cm		2L	Branched: 3 brks: C	Counted

Number	Species	Pot Size	Specification	Density
16	<i>Ajuga reptans</i>	0.5L	Full Pot: Sept to April planting: British Native-origin: C	7/m ²
14	<i>Alchemilla mollis</i>	2L	Full Pot: C	5/m ²
11	<i>Astrantia major</i> 'Hadspen Blood'	2L	Full Pot: C	5/m ²
24	<i>Galium odoratum</i>	0.5L	Full Pot: C	6/m ²
11	<i>Tellima grandiflora</i>	2L	Full Pot: C	5/m ²

Number	Species	Specification	Density
9	<i>Polypodium vulgare</i>	Full Pot: C	5/m ²

NOTES	REVISIONS			
	Rev.	Description	Drawn by	Date
Do not scale from this drawing.	A	Additional section of hedge added in Nature Area	EER	01/07/24
Use figured dimensions only.	B	Annotation updated re Public Right of Way	EER	09/10/24
The content of this drawing remains the copyright of EAST Landscape.	C	Maintenance gate into field added	EER	14/10/24
All dimensions to be checked on site.				
Any discrepancies to be reported to the relevant parties.				
This drawing must only be used for the purpose for which it is supplied and its contents must not be reproduced for any purpose without written consent.				

REVISIONS			
Rev.	Description	Drawn by	Date
A	Additional section of hedge added in Nature Area	EEJR	01/07/24
B	Annotation updated re Public Right of Way	EEJR	09/10/24
C	Maintenance gate into field added	EEJR	14/10/24

Scale
1:200

Date
May 2024

EEJR

EEJR

D234.003

Revision
C

C