


existing unit 3 south east elevation 1:100

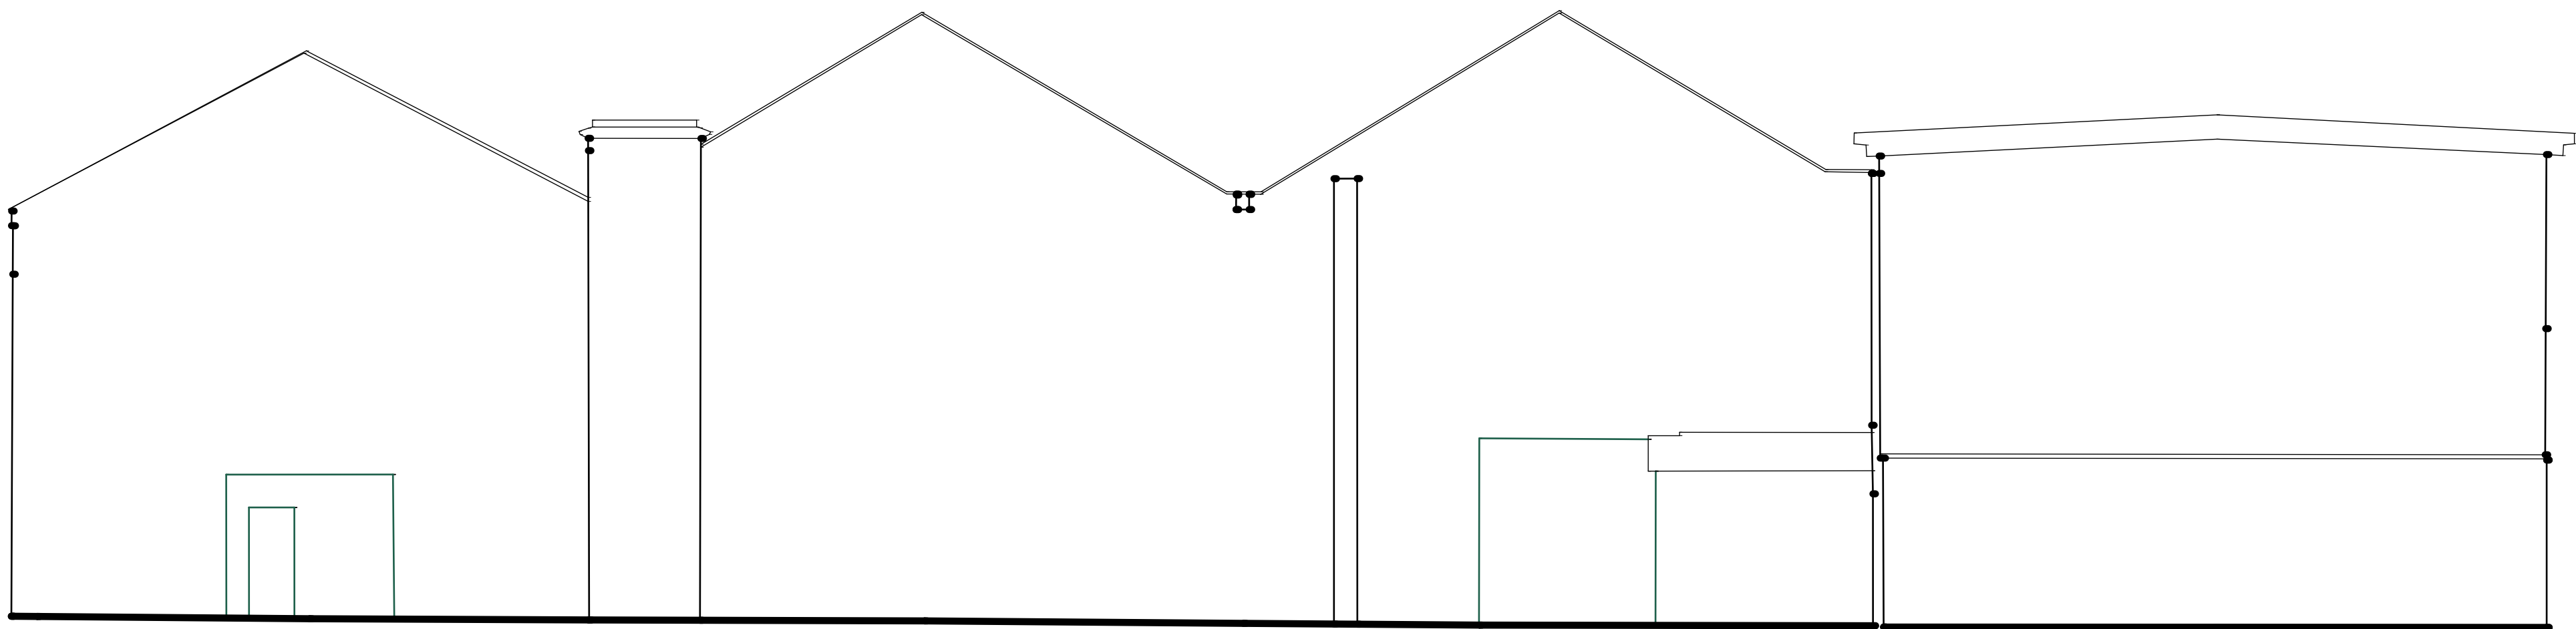

existing unit 3 south west elevation 1:100



existing unit 3 north east elevation 1:100



existing unit 3 north west elevation 1:100

