


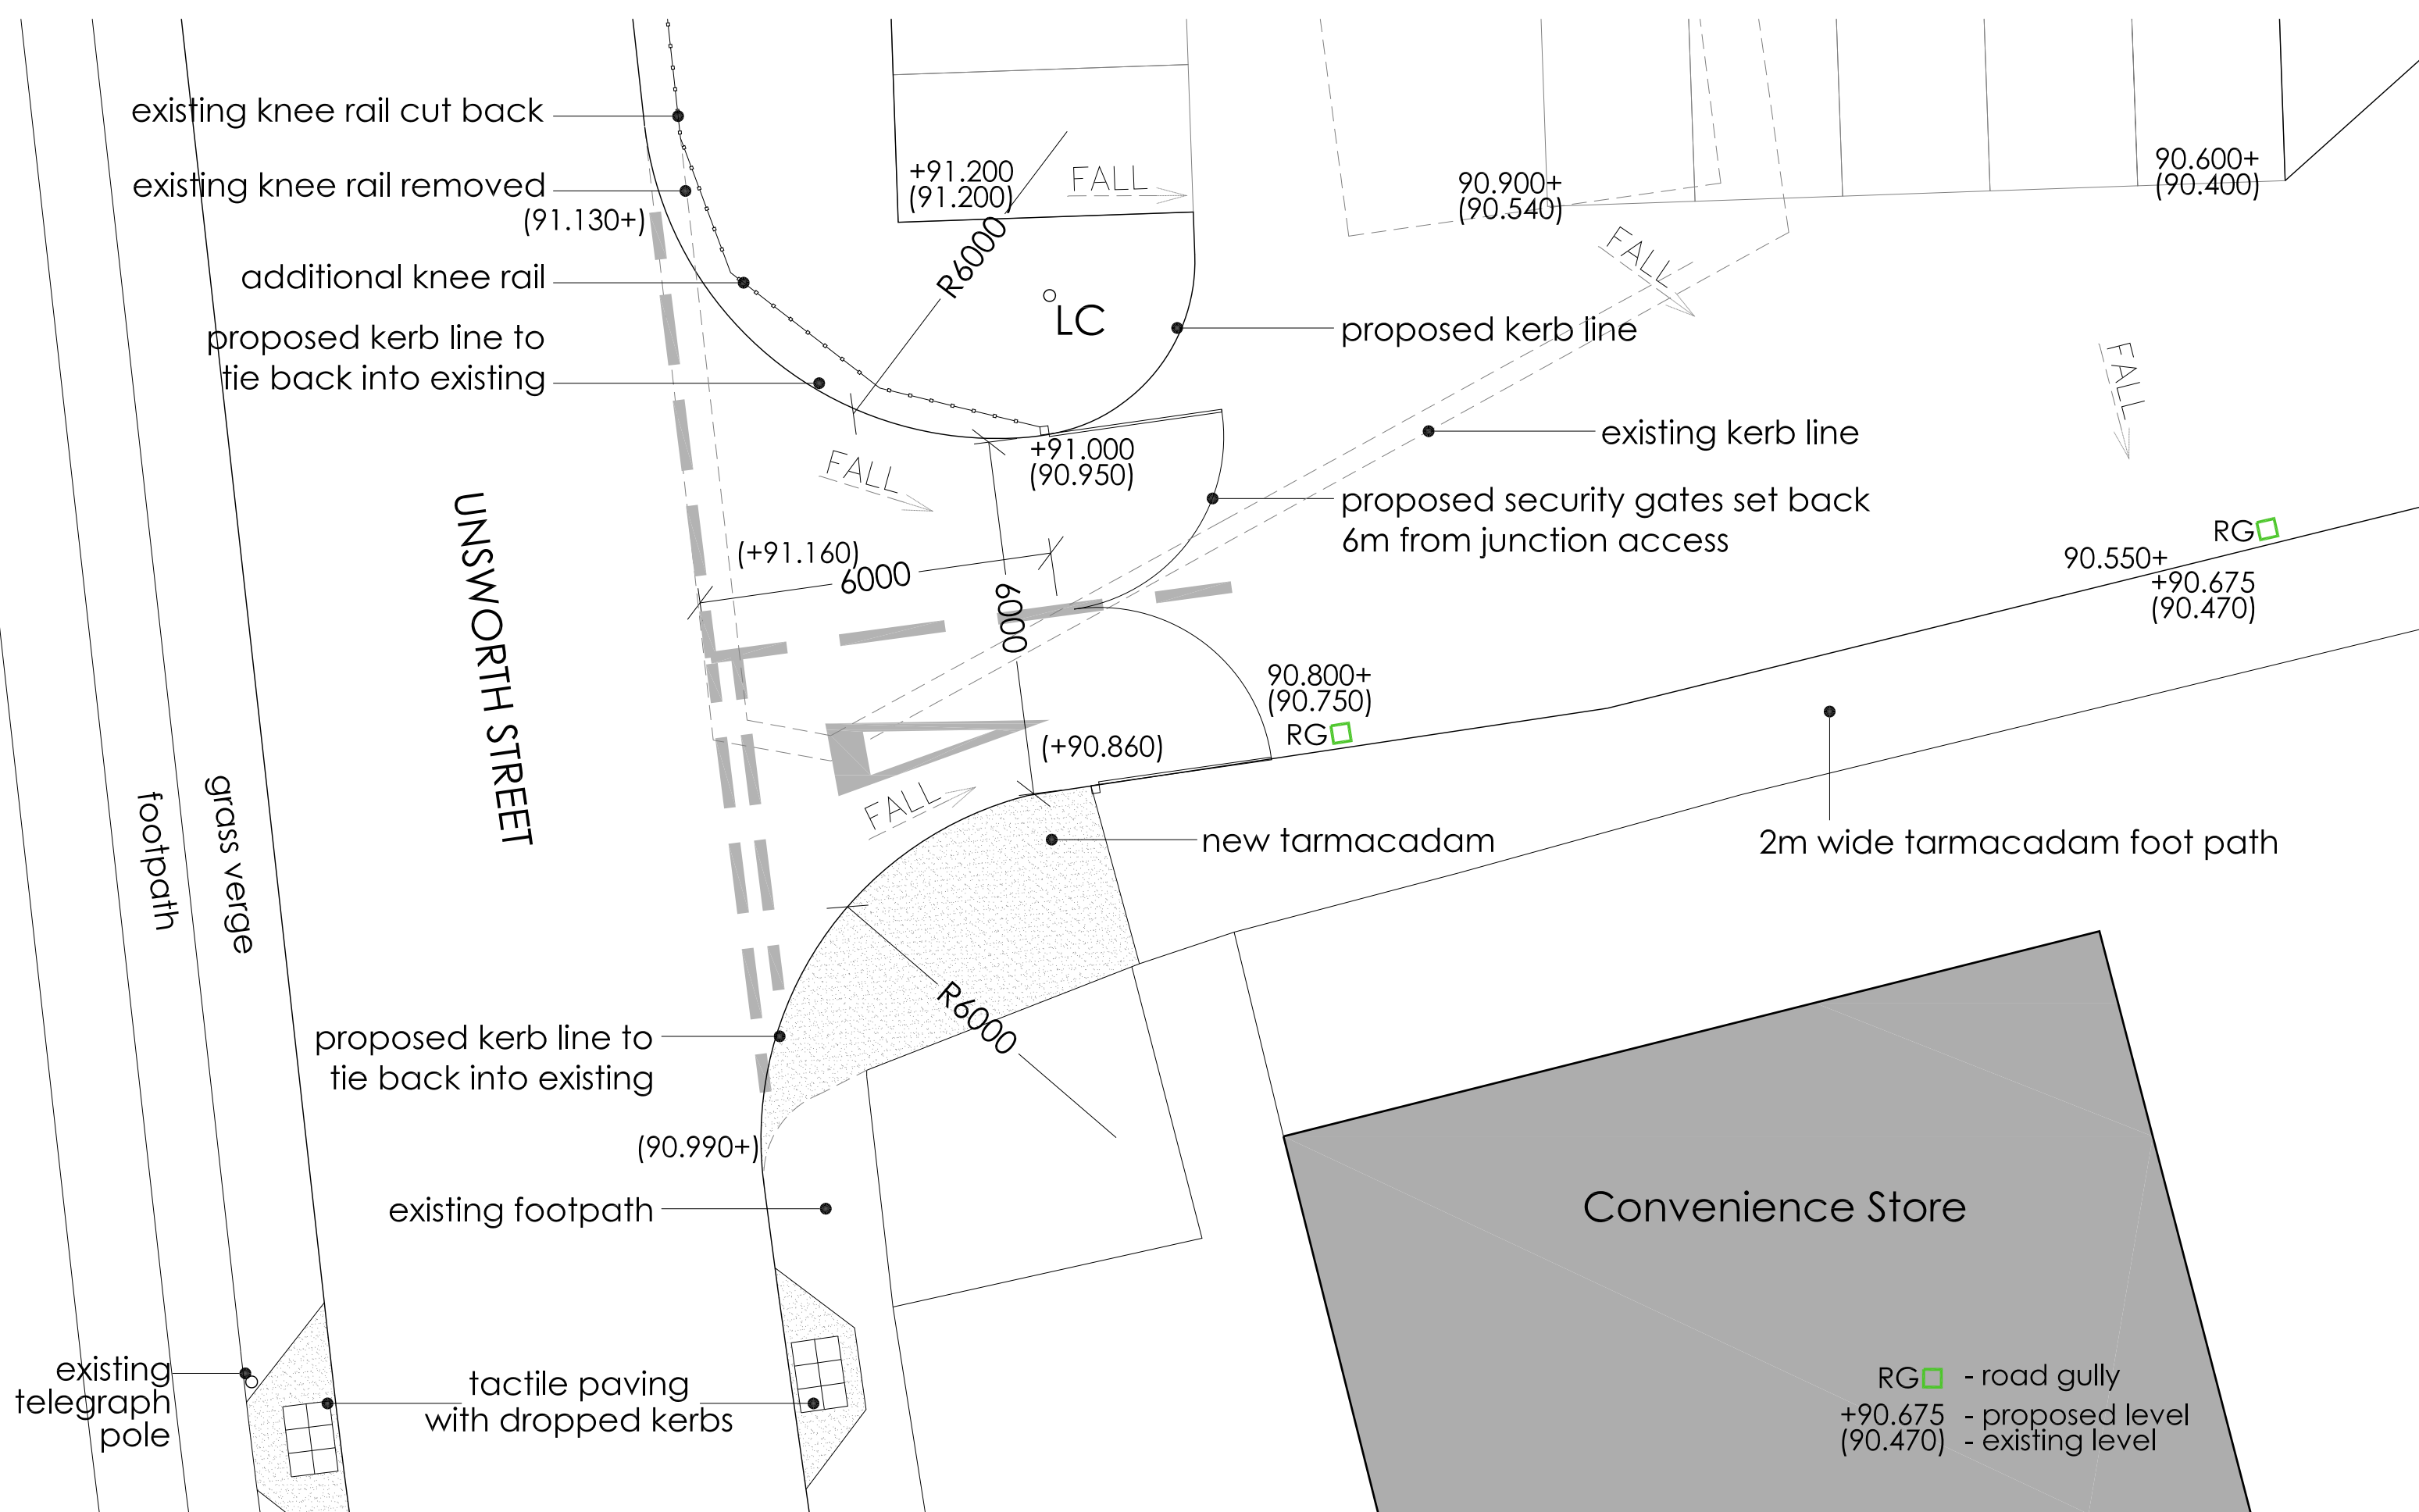

Copyright Notice: This drawing is the copyright of Steve Wells Associates and shall not be reproduced without permission. © 2022		
Dwg. Purpose Tender		

No.	Revision / Issue	Date
B	tactile paving relocated, knee rail amended	05/2023
A	site entrance revised	04/2023

Project Proposed Pavilion Redbank Playing Fields Raddcliffe, Bury M26 3RN		Client Bury Council
		Dwg. Title Proposed Site Access Improvements



STEVE WELLS
ASSOCIATES
making sport happen

Churchill House, Mill Hill, Pontefract, West Yorkshire,
WF8 4HY t: 01977 797258 e: mail@steve-wells-associates.com

Dwg. No. 205-080-3024		Rev. B
Scale 1:100 @ A3	Date May 2022	
Drawn by GSB	Checked DKW	