


Site Location Plan 1:1000

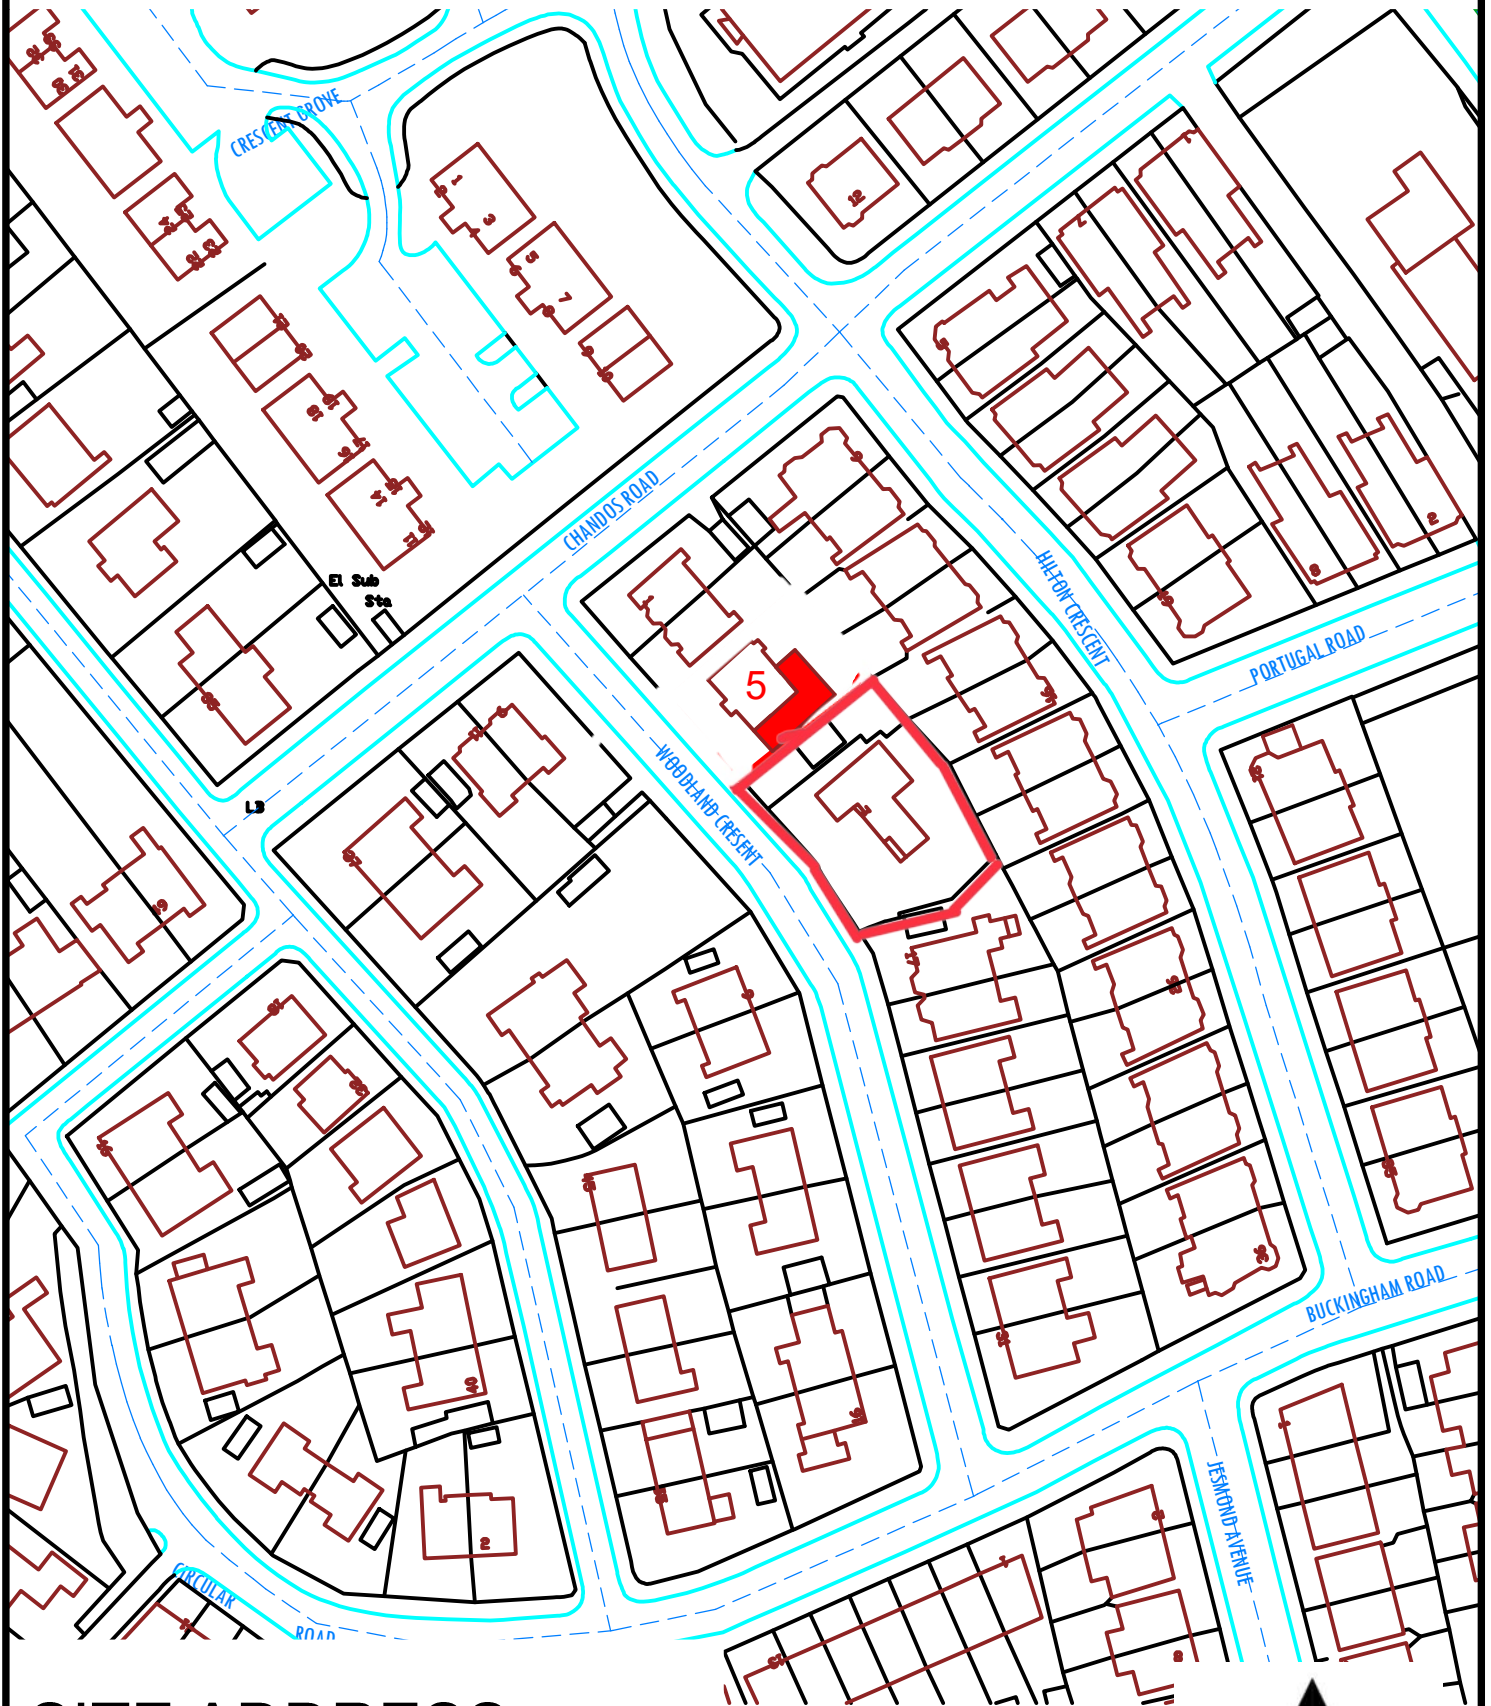

SITE ADDRESS:
7 WOODLANDS CRESENT
PRESTWICH
M25 9WQ

