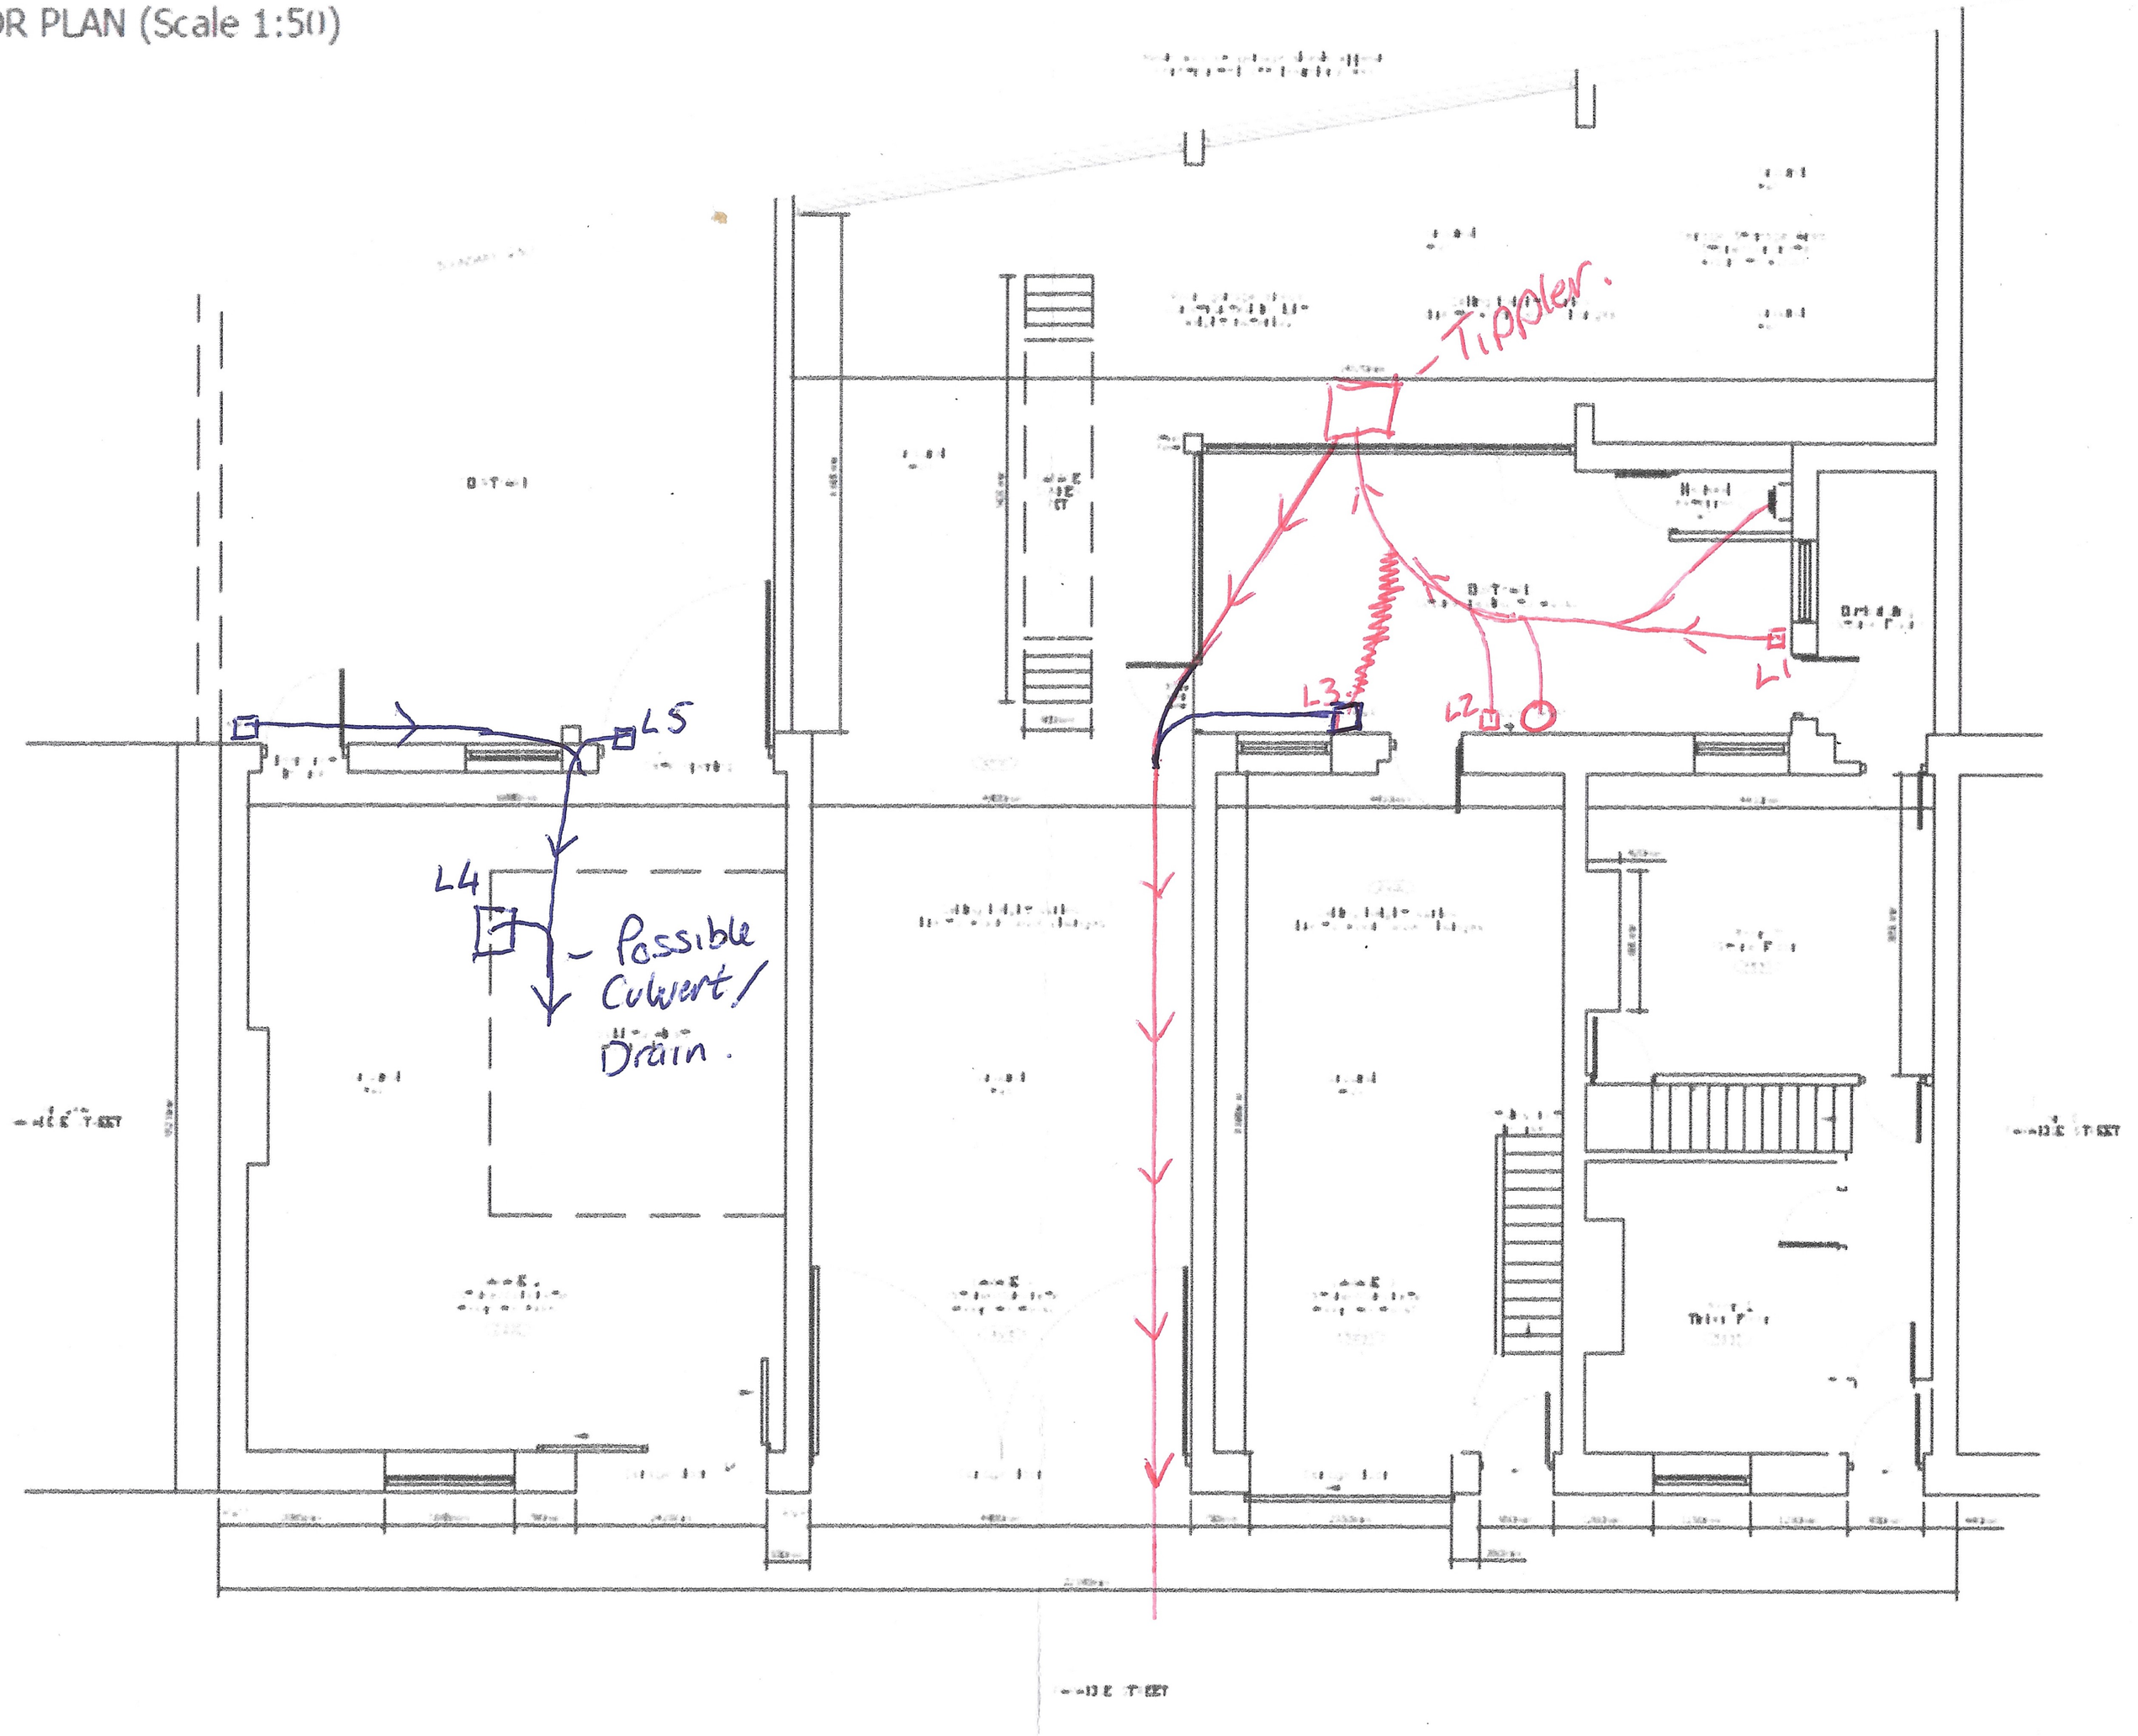EXISTING GROUND
FLOOR PLAN (Scale 1:50)