
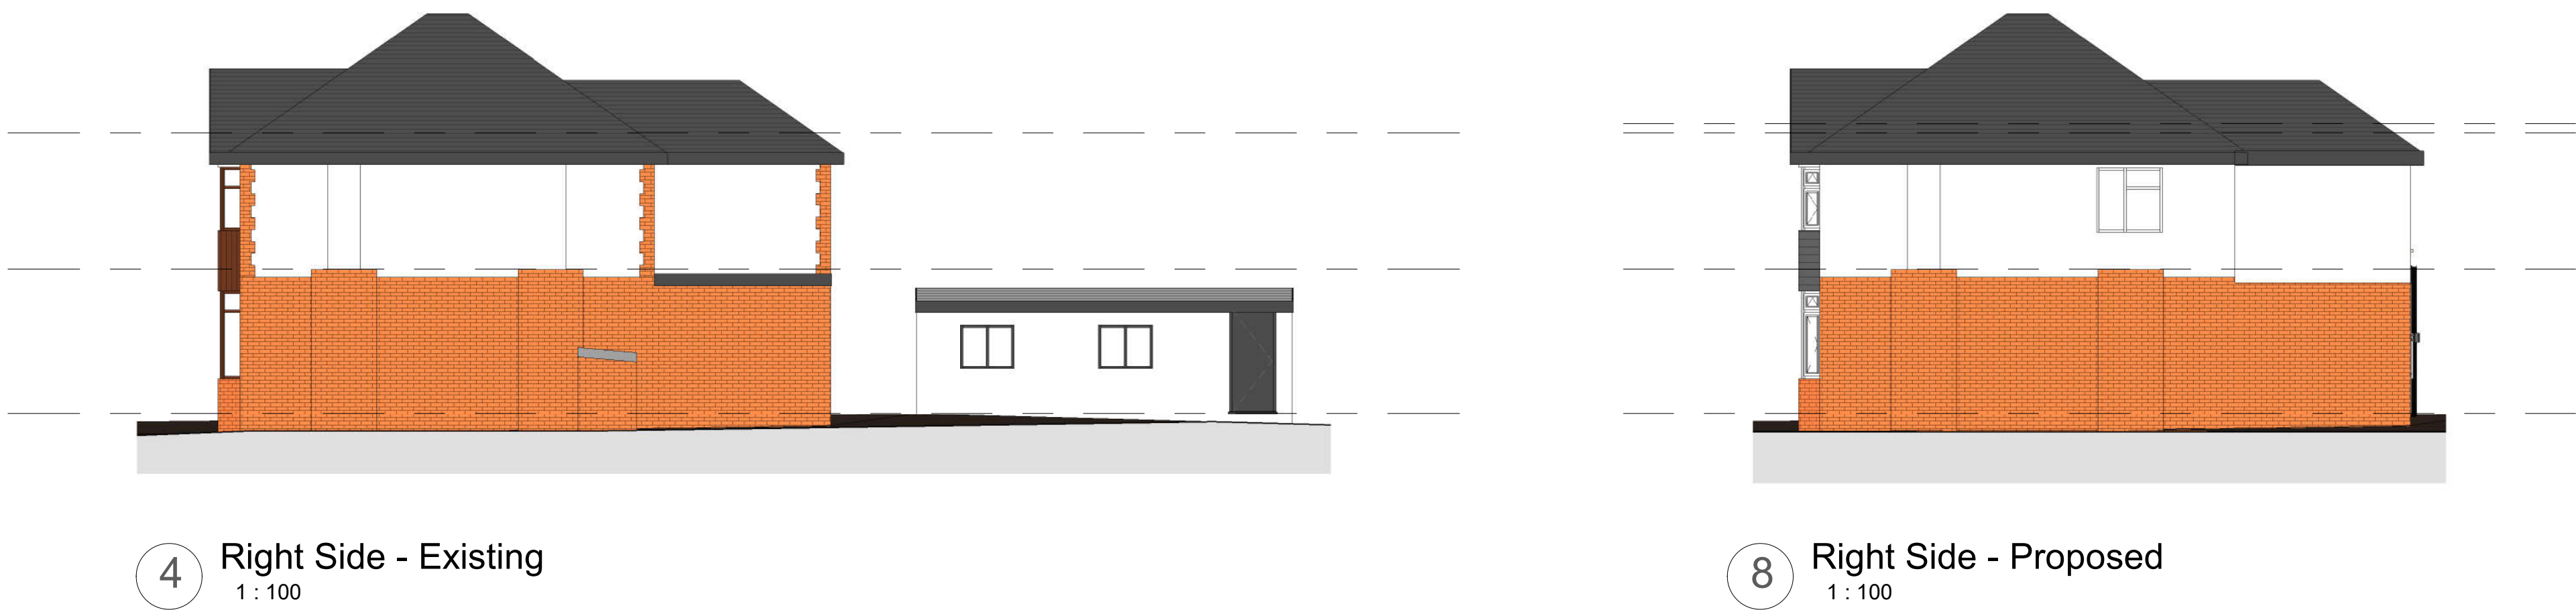


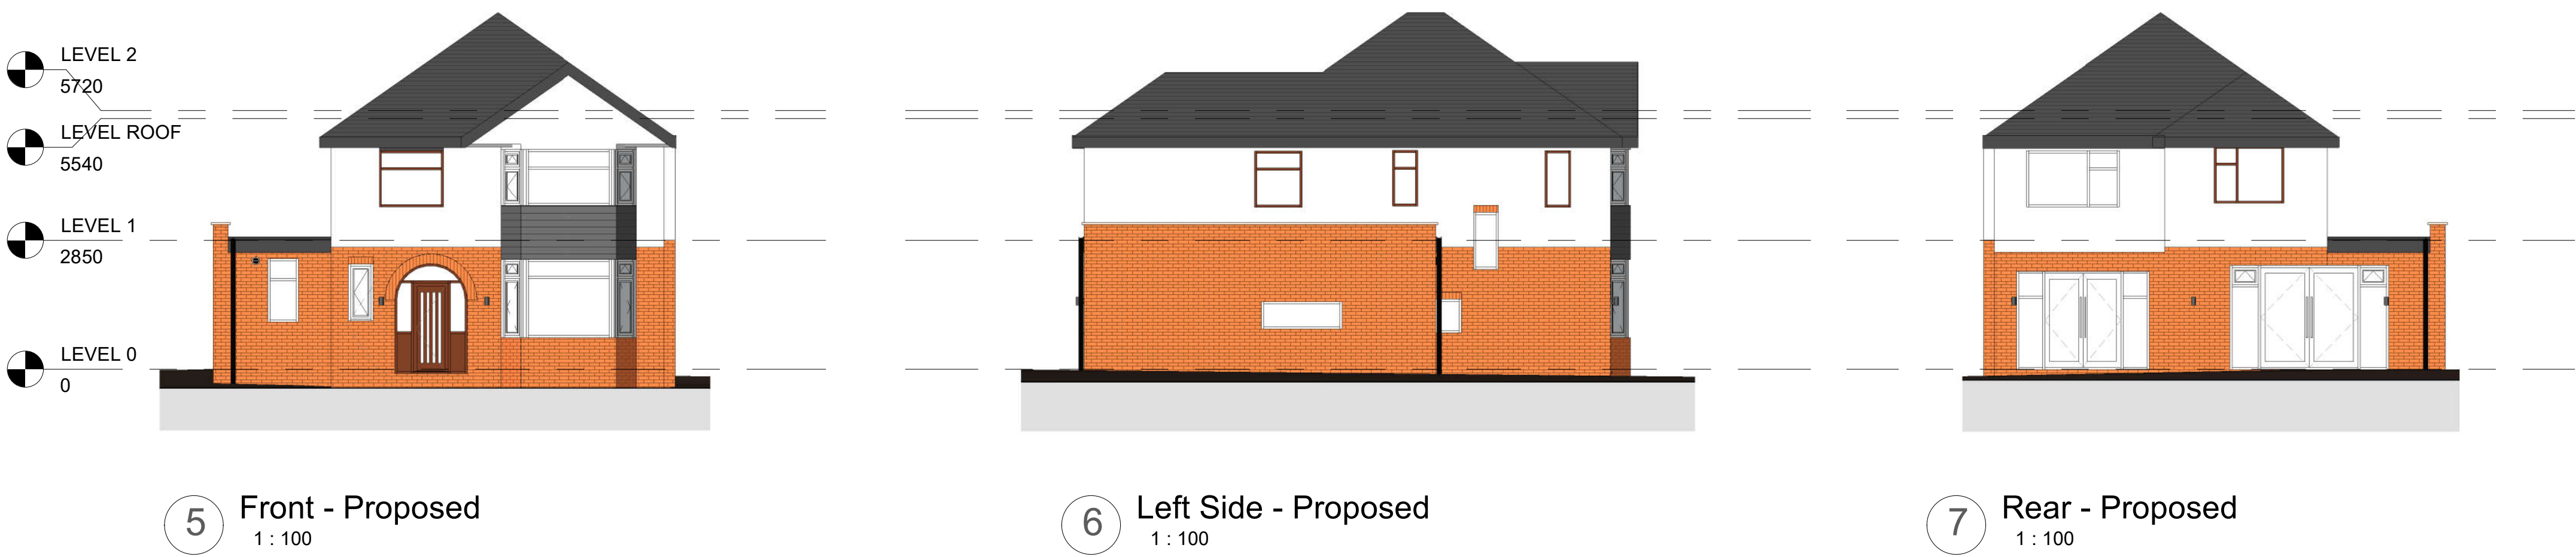

1	Revised Design	05/05/2022
No.	Description	Date
PROJECT 52 Brookland Road		
TITLE Existing & Proposed Elevations		
CLIENT Haffner		
STATUS DESIGN		
DRAWN BY SG	DATE 28/04/2022	SCALE (@ A1) 1 : 100
PROJECT NUMBER GSS21092.2	DRAWING NUMBER 004	REV 1
GOLD SKETCH S T U D I O S www.goldsketch.co.uk info@goldsketch.co.uk 0161 792 9595		
NOTES © COPYRIGHT ALL RIGHTS RESERVED. THIS DRAWING MUST NOT BE REPRODUCED WITHOUT PRIOR WRITTEN CONSENT. DRAWING TO BE USED FOR THE STATUS INDICATED ONLY. NO CONFIRMED ON SITE. ANY DISCREPANCIES TO BE REPORTED TO THE ALL DIMENSIONS ARE SETTING OUT DIMENSIONS UNLESS OTHERWISE SPECIFIED. NOT FOR CONSTRUCTION. TO THE COMMANDER'S USE ONLY. ALL WORK AND MATERIALS TO BE IN ACCORDANCE WITH CURRENT BUILDING REGULATIONS, RELEVANT CODES OF PRACTICE AND BRITISH STANDARDS. ALL DIMENSIONS ON THIS DRAWING ARE IN MILLIMETRES UNLESS OTHERWISE STATED.		