



239 SUMMERLEAF LANE
BL0 9UL

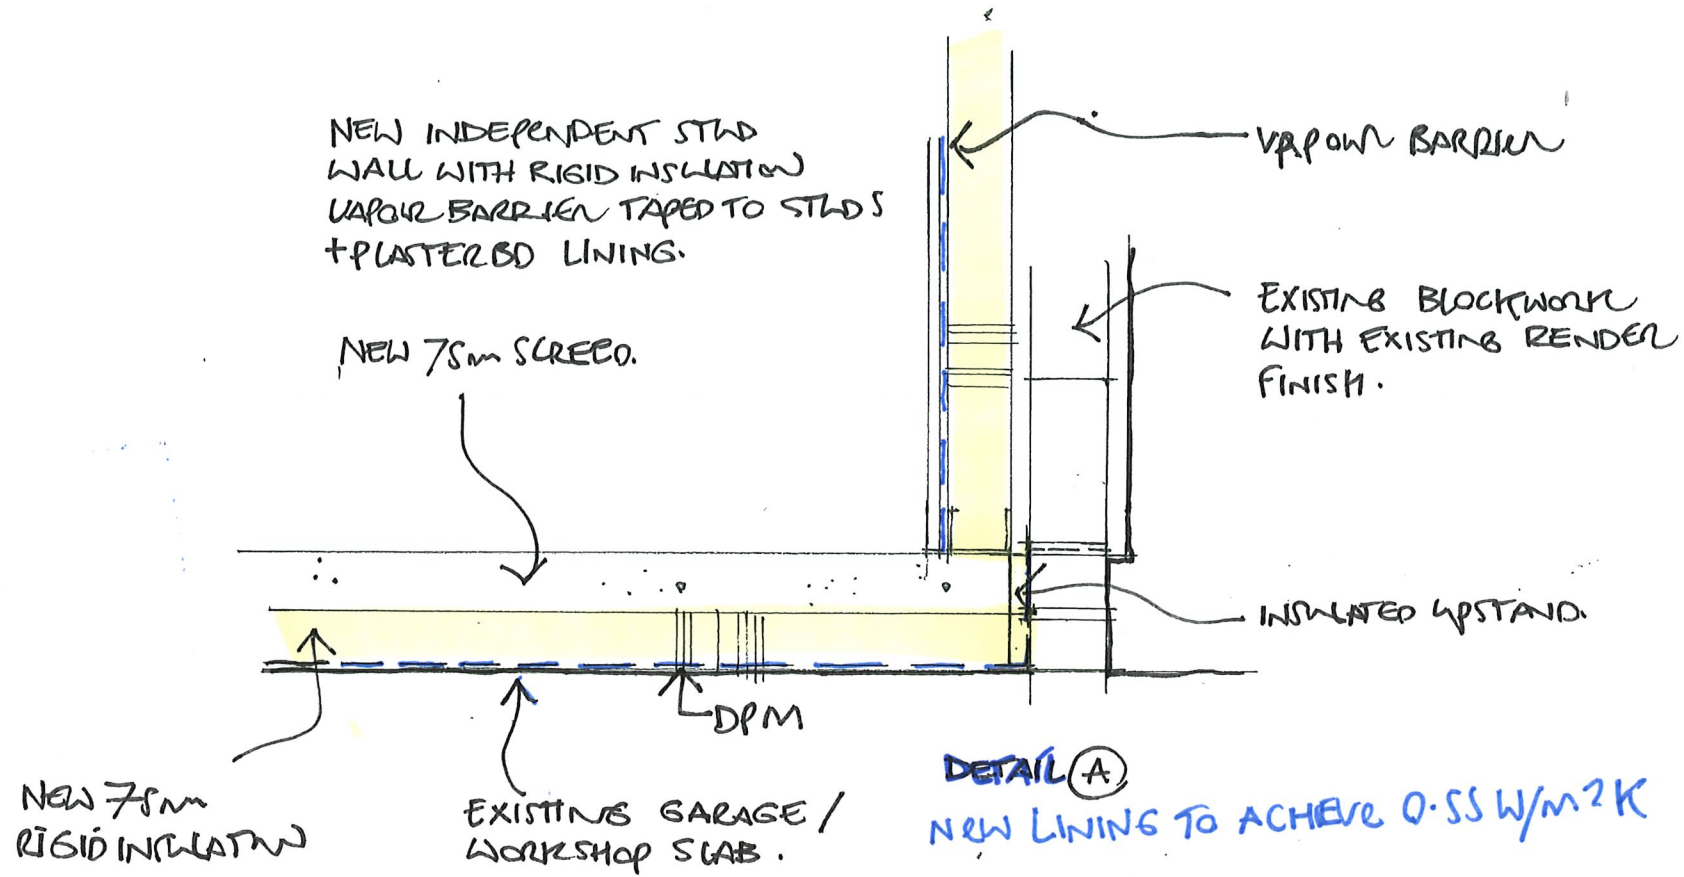

DETAIL (A)
NEW LINING TO ACHIEVE 0.55 W/M²K

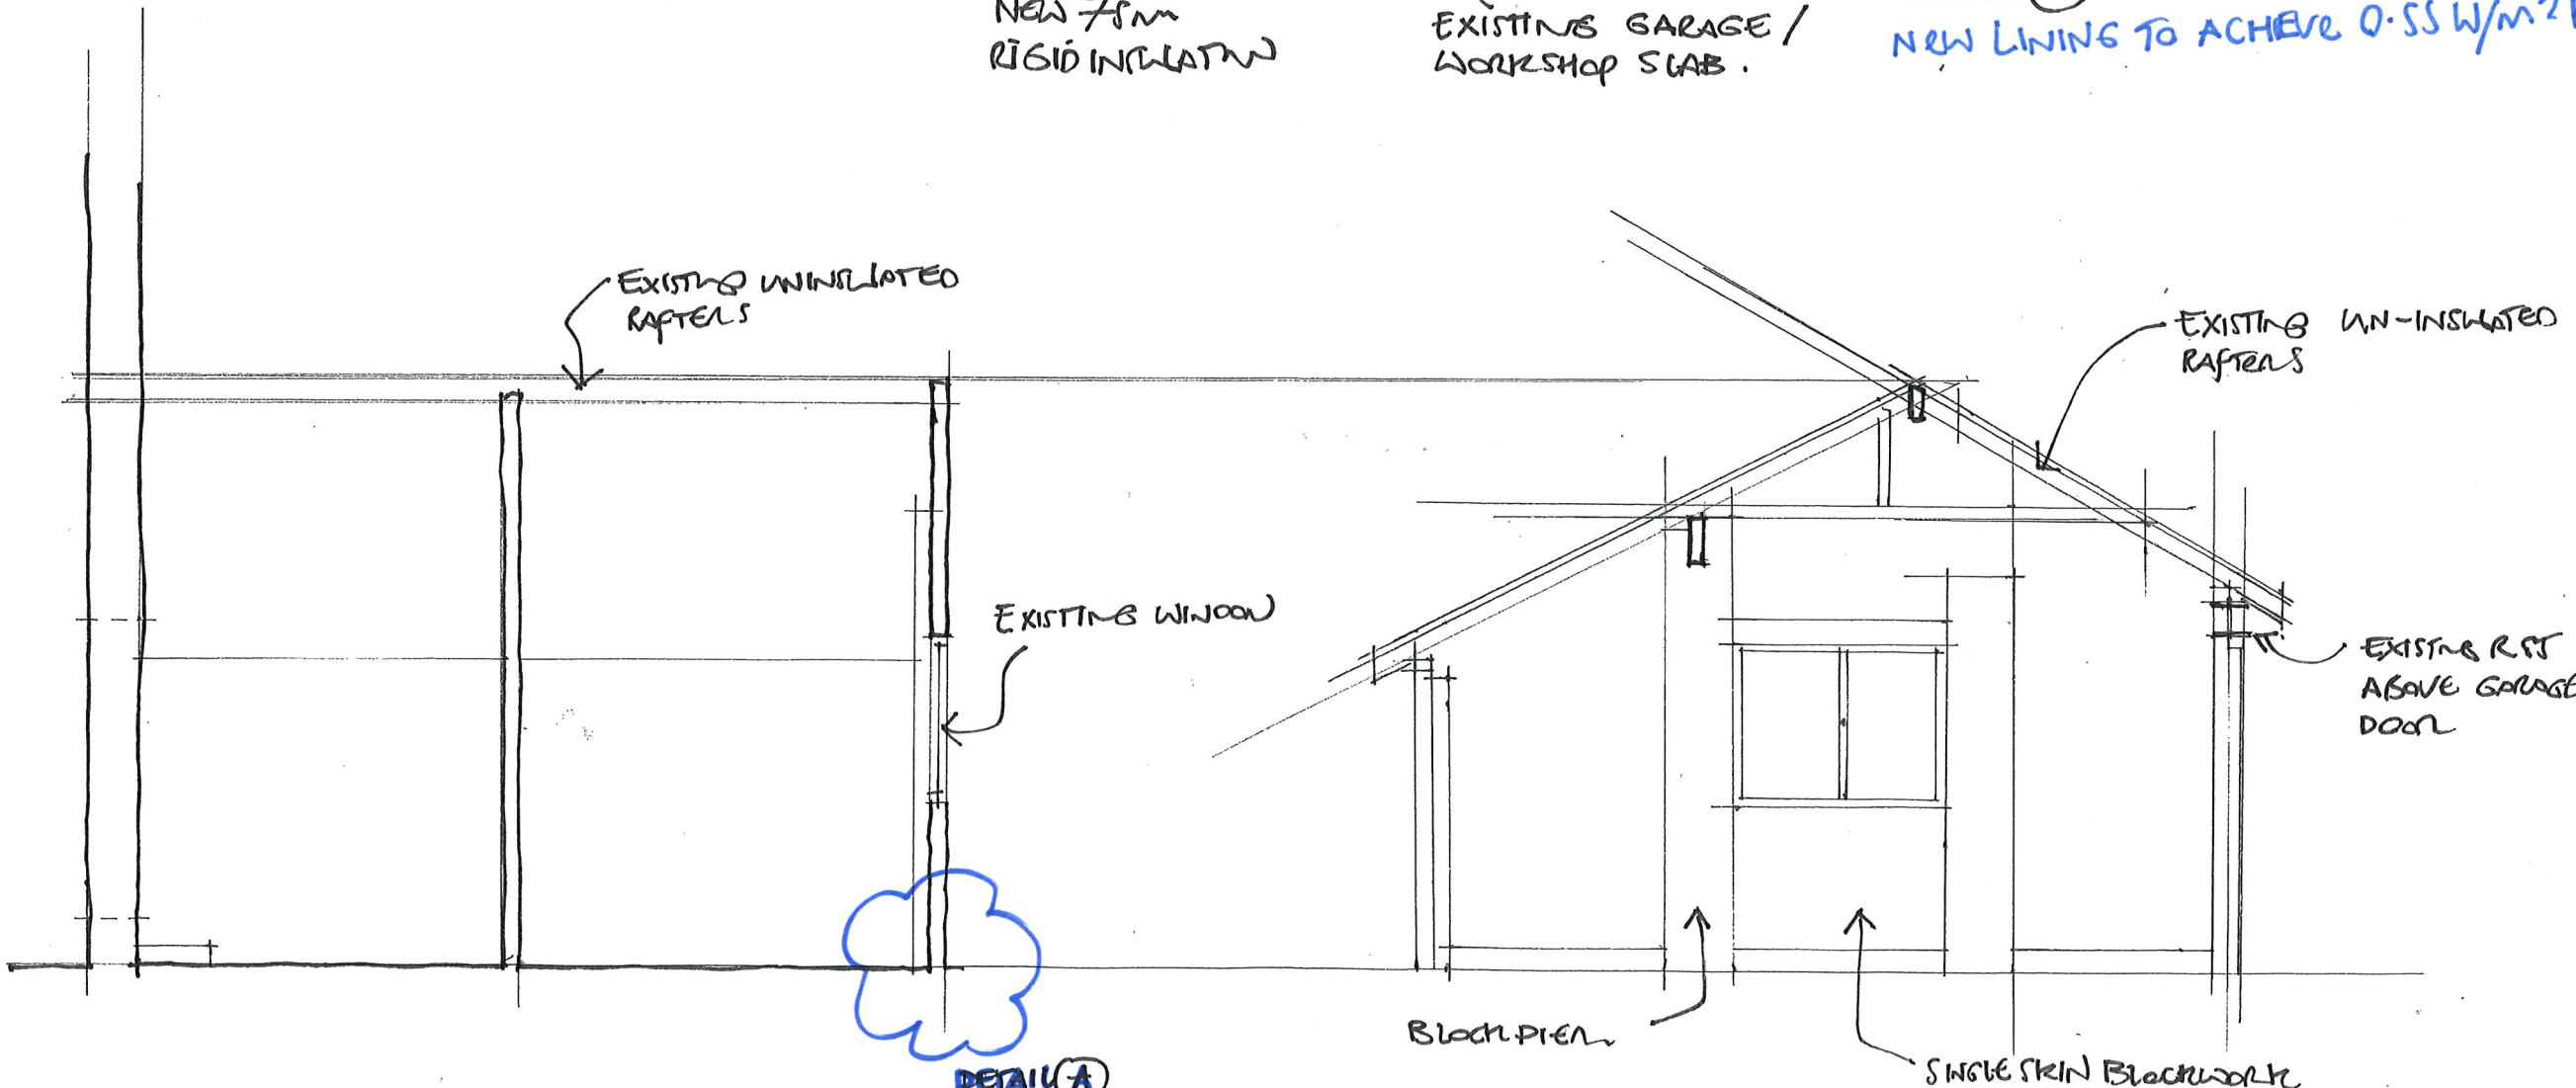

SECTION A-A.
EXISTING

SECTION B-B.
EXISTING