


Site Plan 1:500

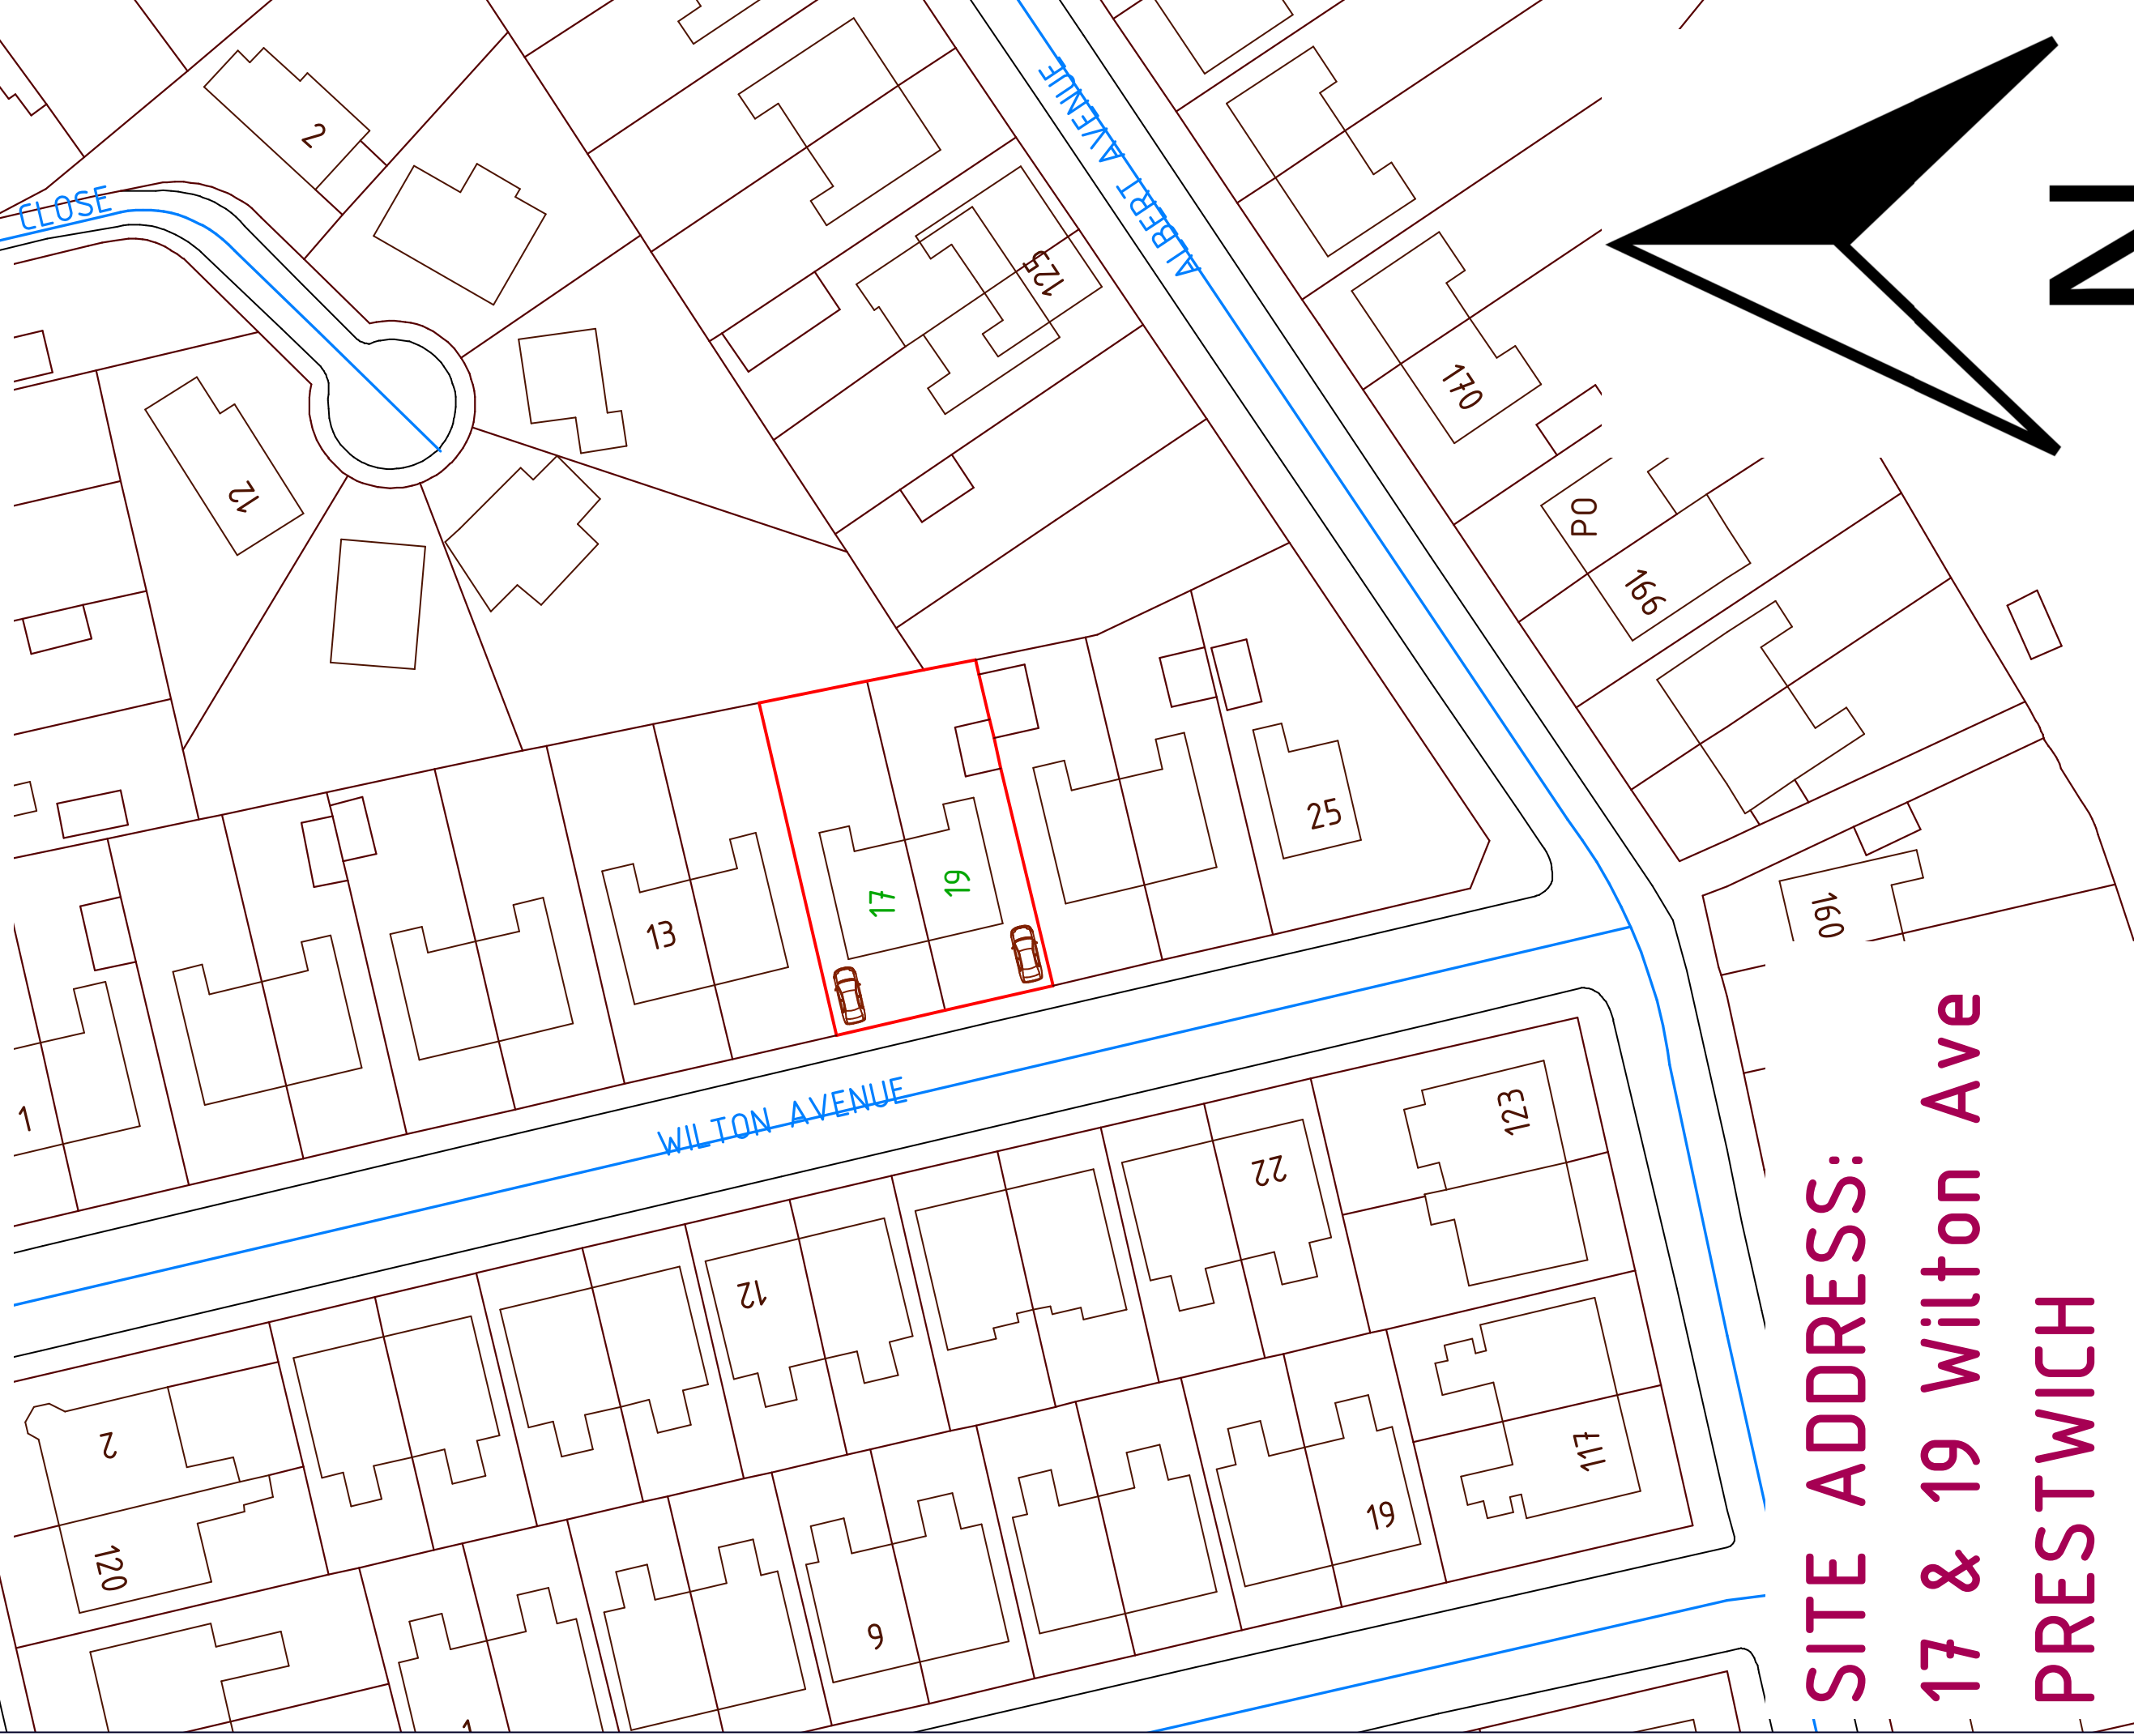

SITE ADDRESS:
17 & 19 Wilton Ave
PRESTWICH
M25 OHD