
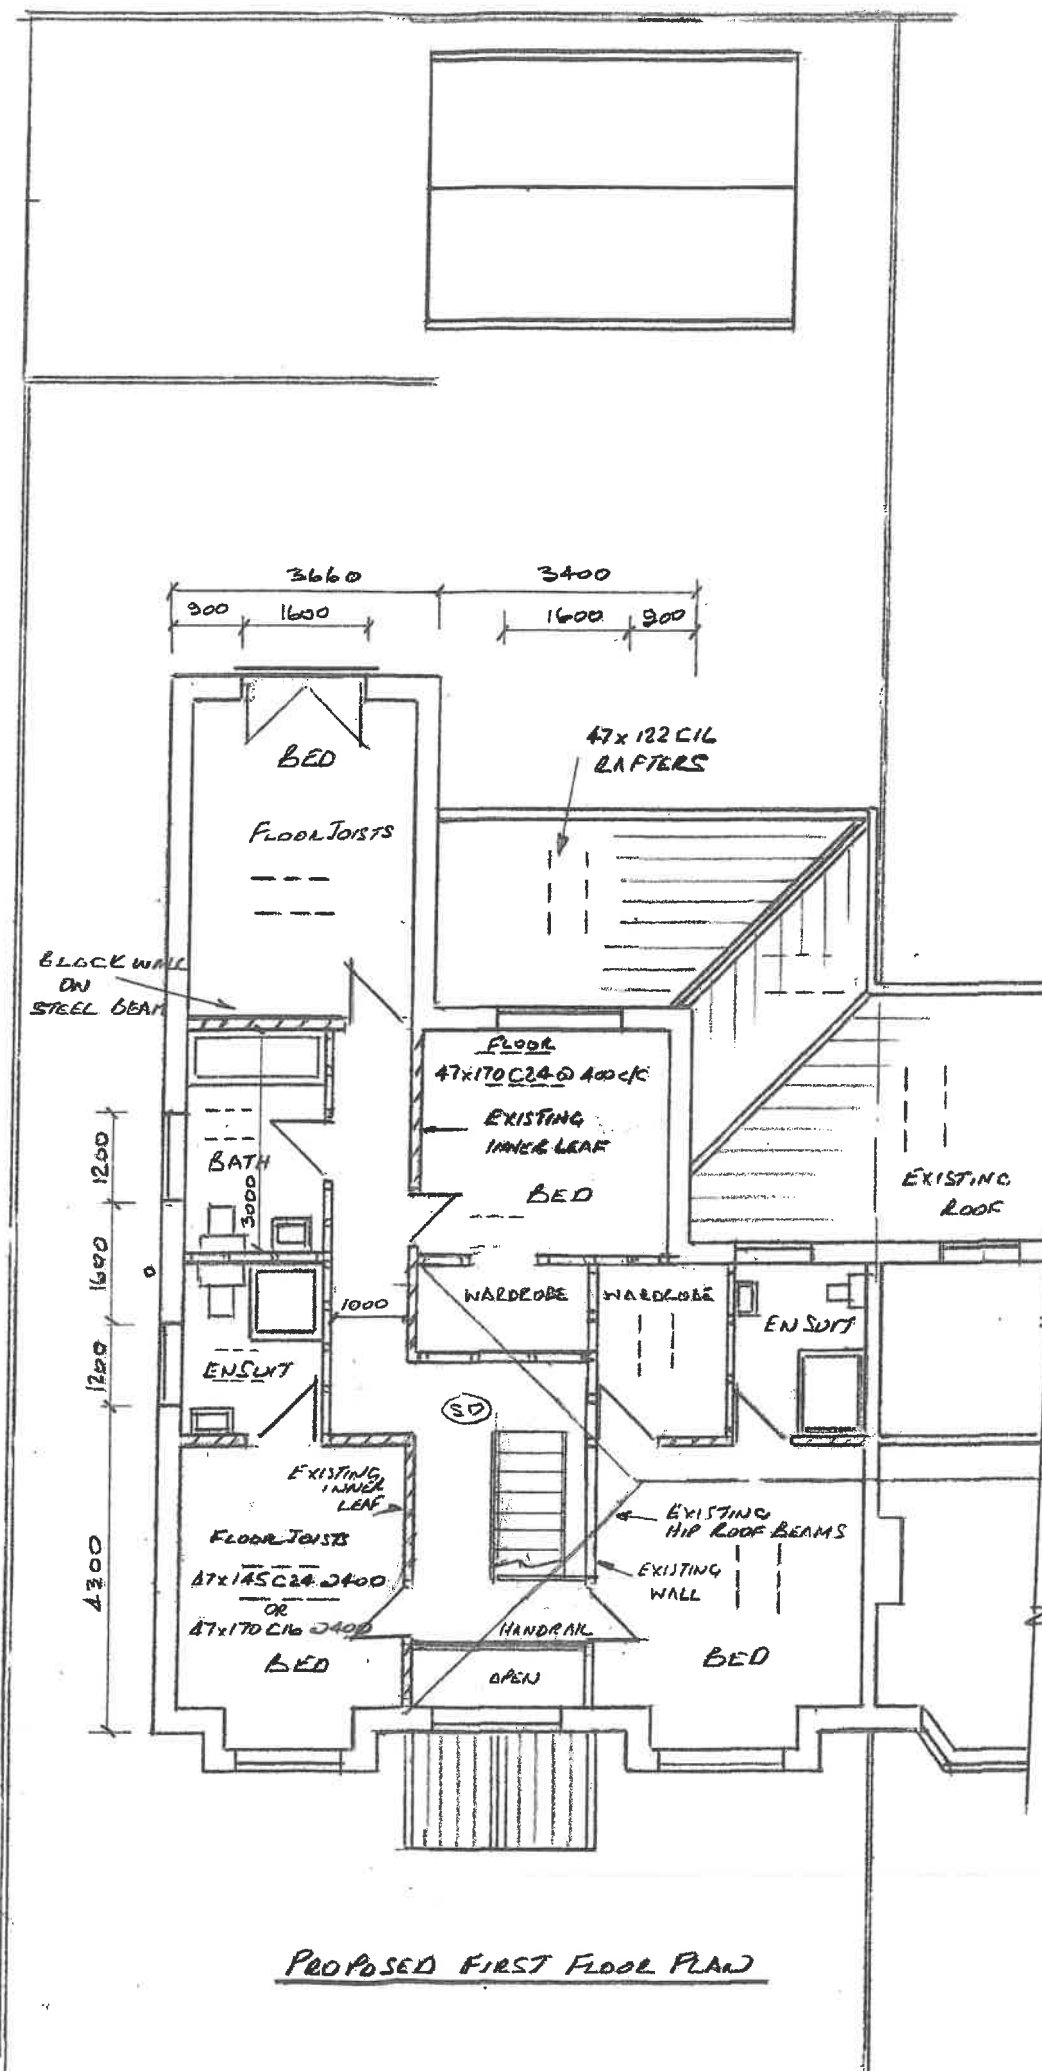


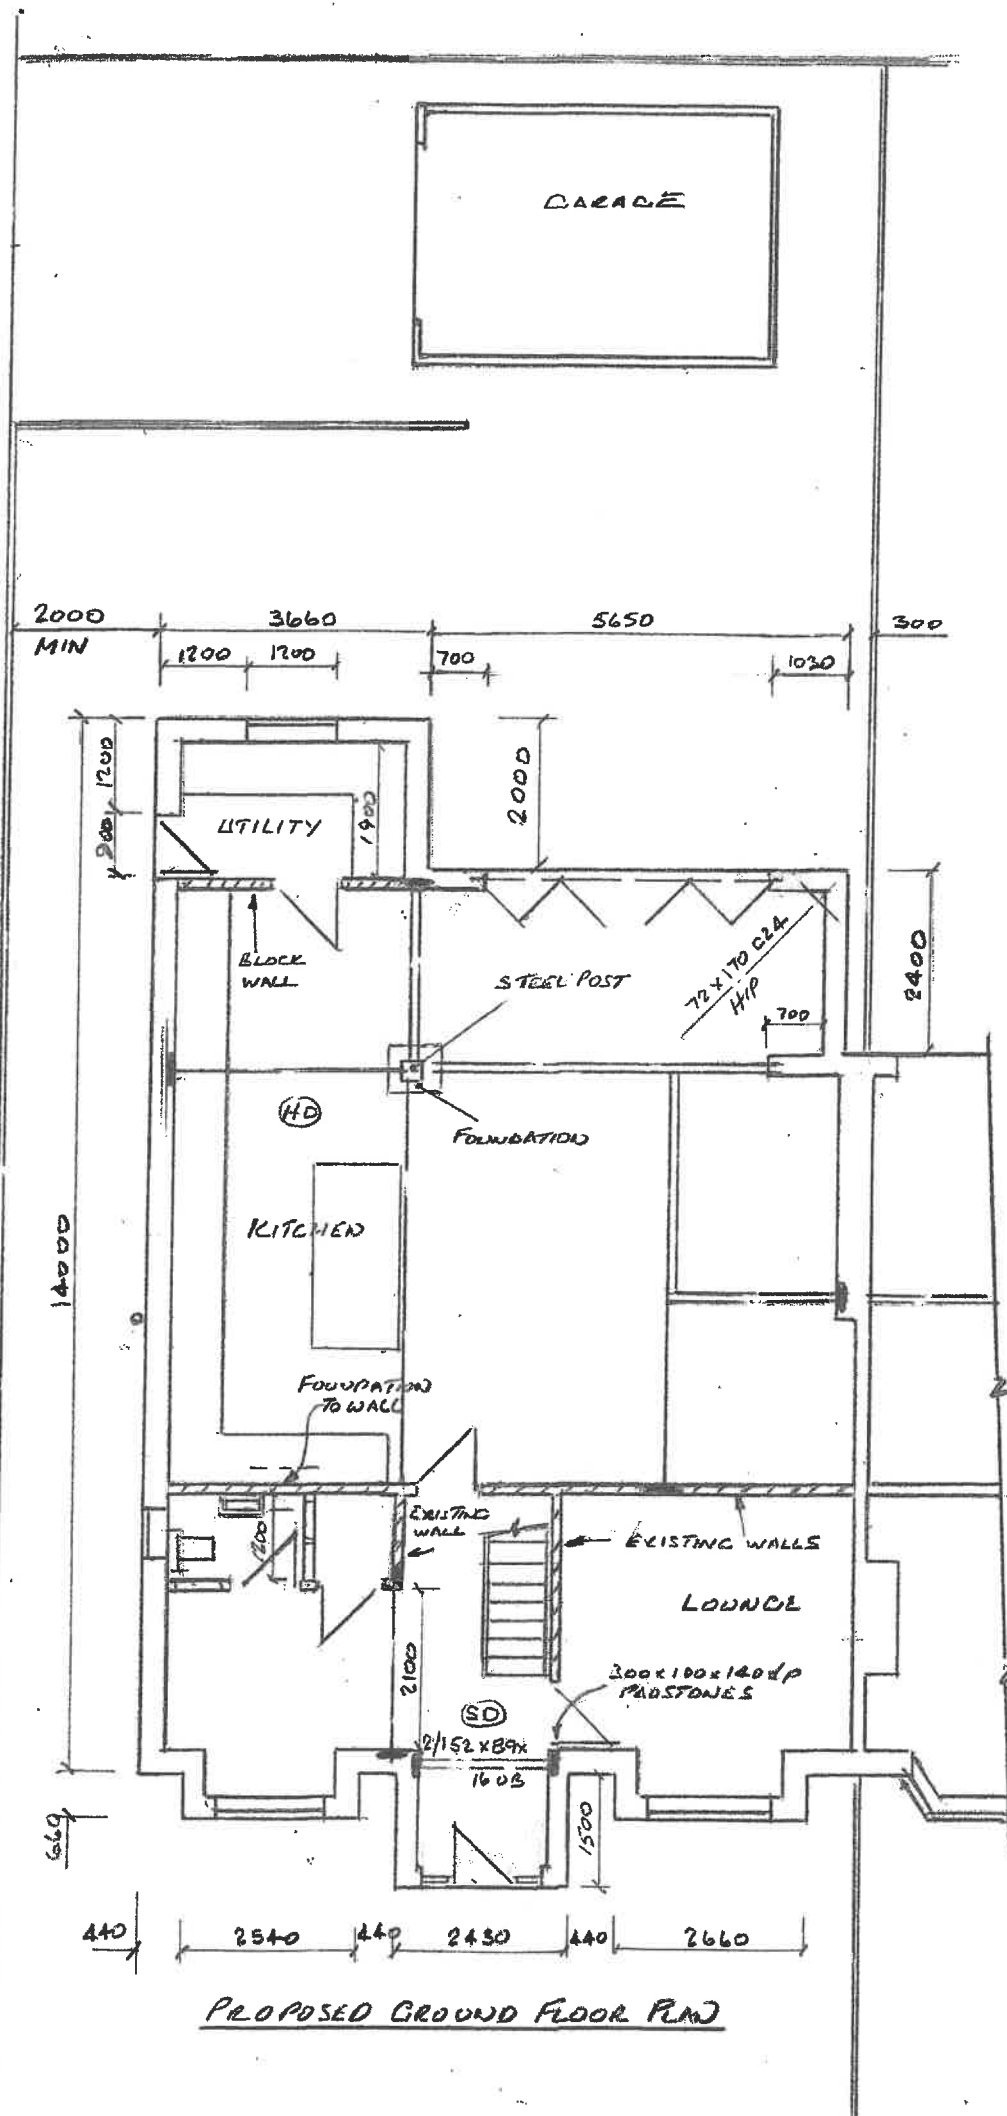

NOTE DIMENSIONS STATED
SUBJECT TO BRICK SIZES.
EXISTING OUTER LEAF
OF SIDE WALL TO BE REMOVED
AFTER SIDE EXTENSION IS BUILT

Thompson Designs
Tel 0161 705 1458 Mob 07884 318634

Sheet 4
Proposed Plans
21 Thatch Leach Lane
Whitefield M45 6EN
Scale 1:100 @ A3 Date June 2024