


elevation



plan

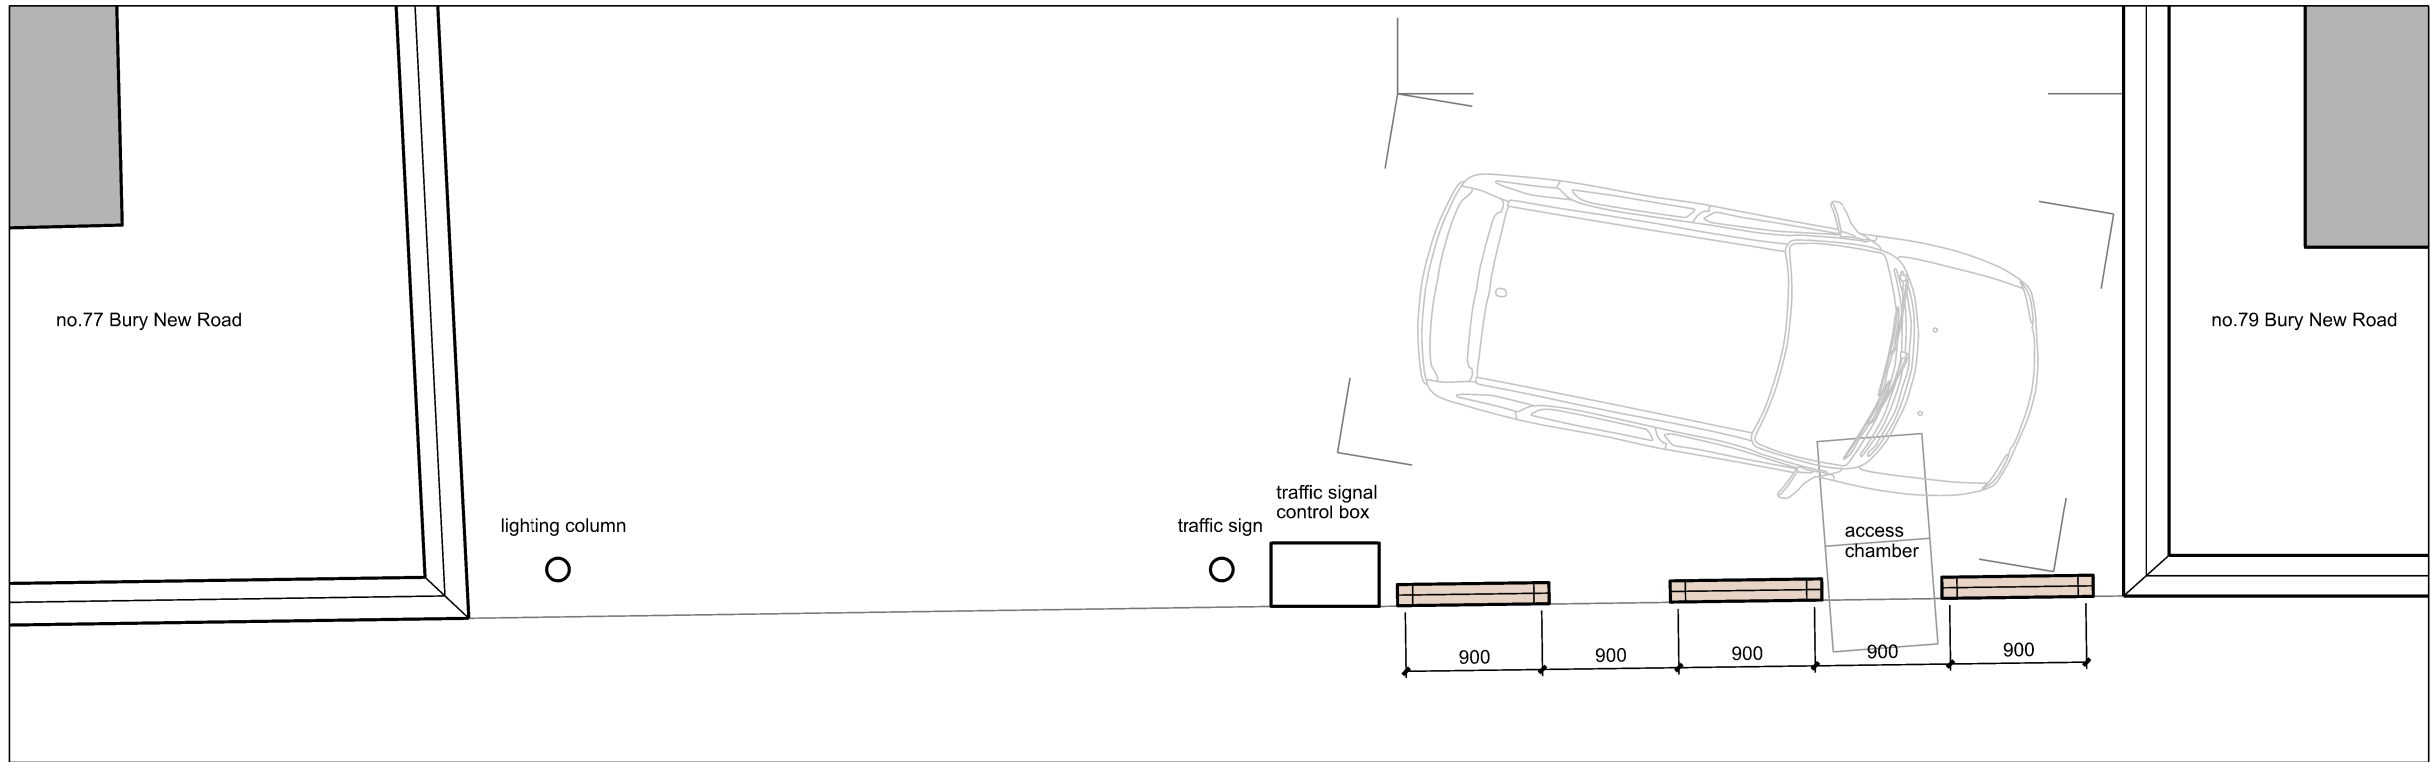

key plan

Notes:

Do not scale from this drawing.
All dimensions are in millimetres unless otherwise noted.
All dimensions to be checked on site before proceeding with work.
All omissions and discrepancies to be reported in writing to Project 3 Architects Ltd.
Areas indicated on this drawing are approximate and indicative only.
© Project 3 Architects Limited Registered in England & Wales Number 08021795.

Proposed knee rail fencing to car park consisting of 100 x 100mm treated softwood timber diamond rail fencing with galvanised steel straps as indicative image below.



P01 08/02/223 Planning CS
Rev: Date: Description: By:



PROJECT3
architects
4 back grafton street
altrincham
cheshire
WA14 1DY
0161 233 0575
mail@project3architects.com
www.project3architects.com

Project:
Proposed Extension & Change of Use
Whitfield, M4 7EG
Title:
Proposed Car Park Fencing

Status: PLANNING
Drawing Number: 1234-P3A-XX-XX-DR-A-00102
Scale @ ISO A3: 1:50
Revision: P01