


NEW HALL ROAD

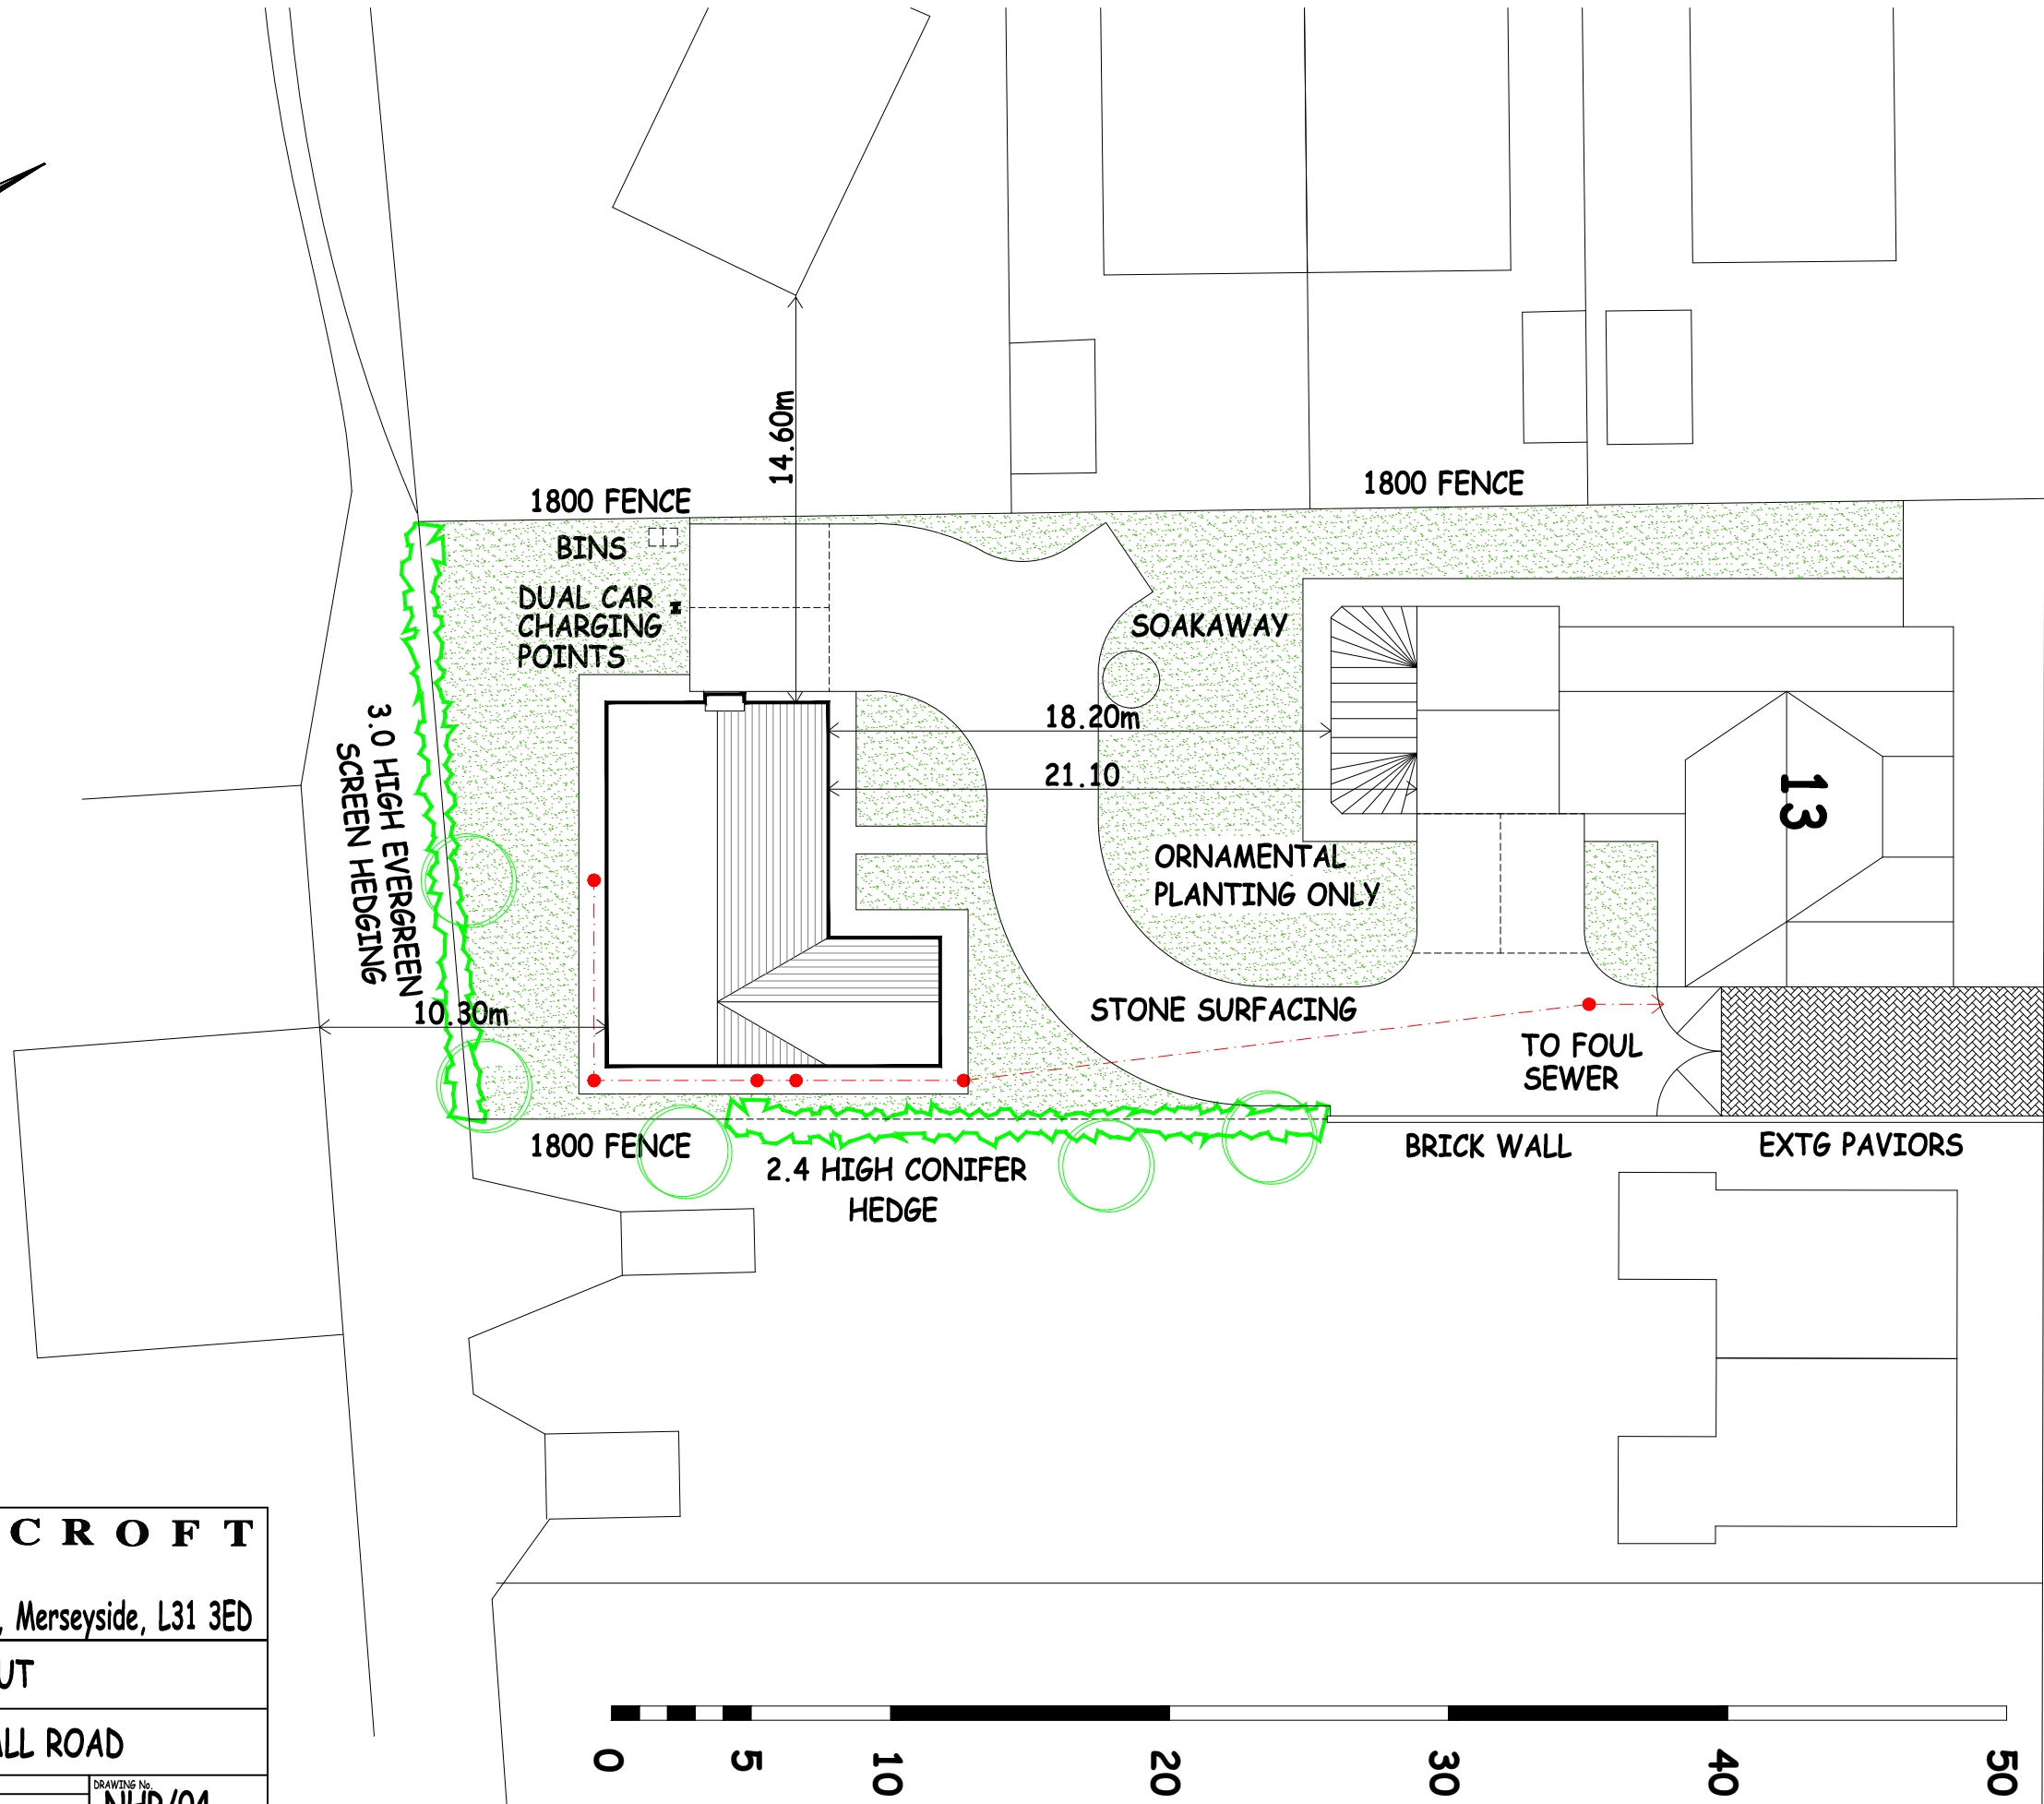

Paper A3

BRIARCROFT		
Projects		
81 Hall Lane, Maghull, Merseyside, L31 3ED		
DRAWING		
SITE LAYOUT		
PROJECT		
13 NEW HALL ROAD		
SCALE 1/250	DRAWING No.	
DATE AUGUST 2022	NHR/04	
DRAWN	REV.	A