




PROPOSED EXTERNAL ELEVATION - UNIT D3. SCALE 1:50 @ A1

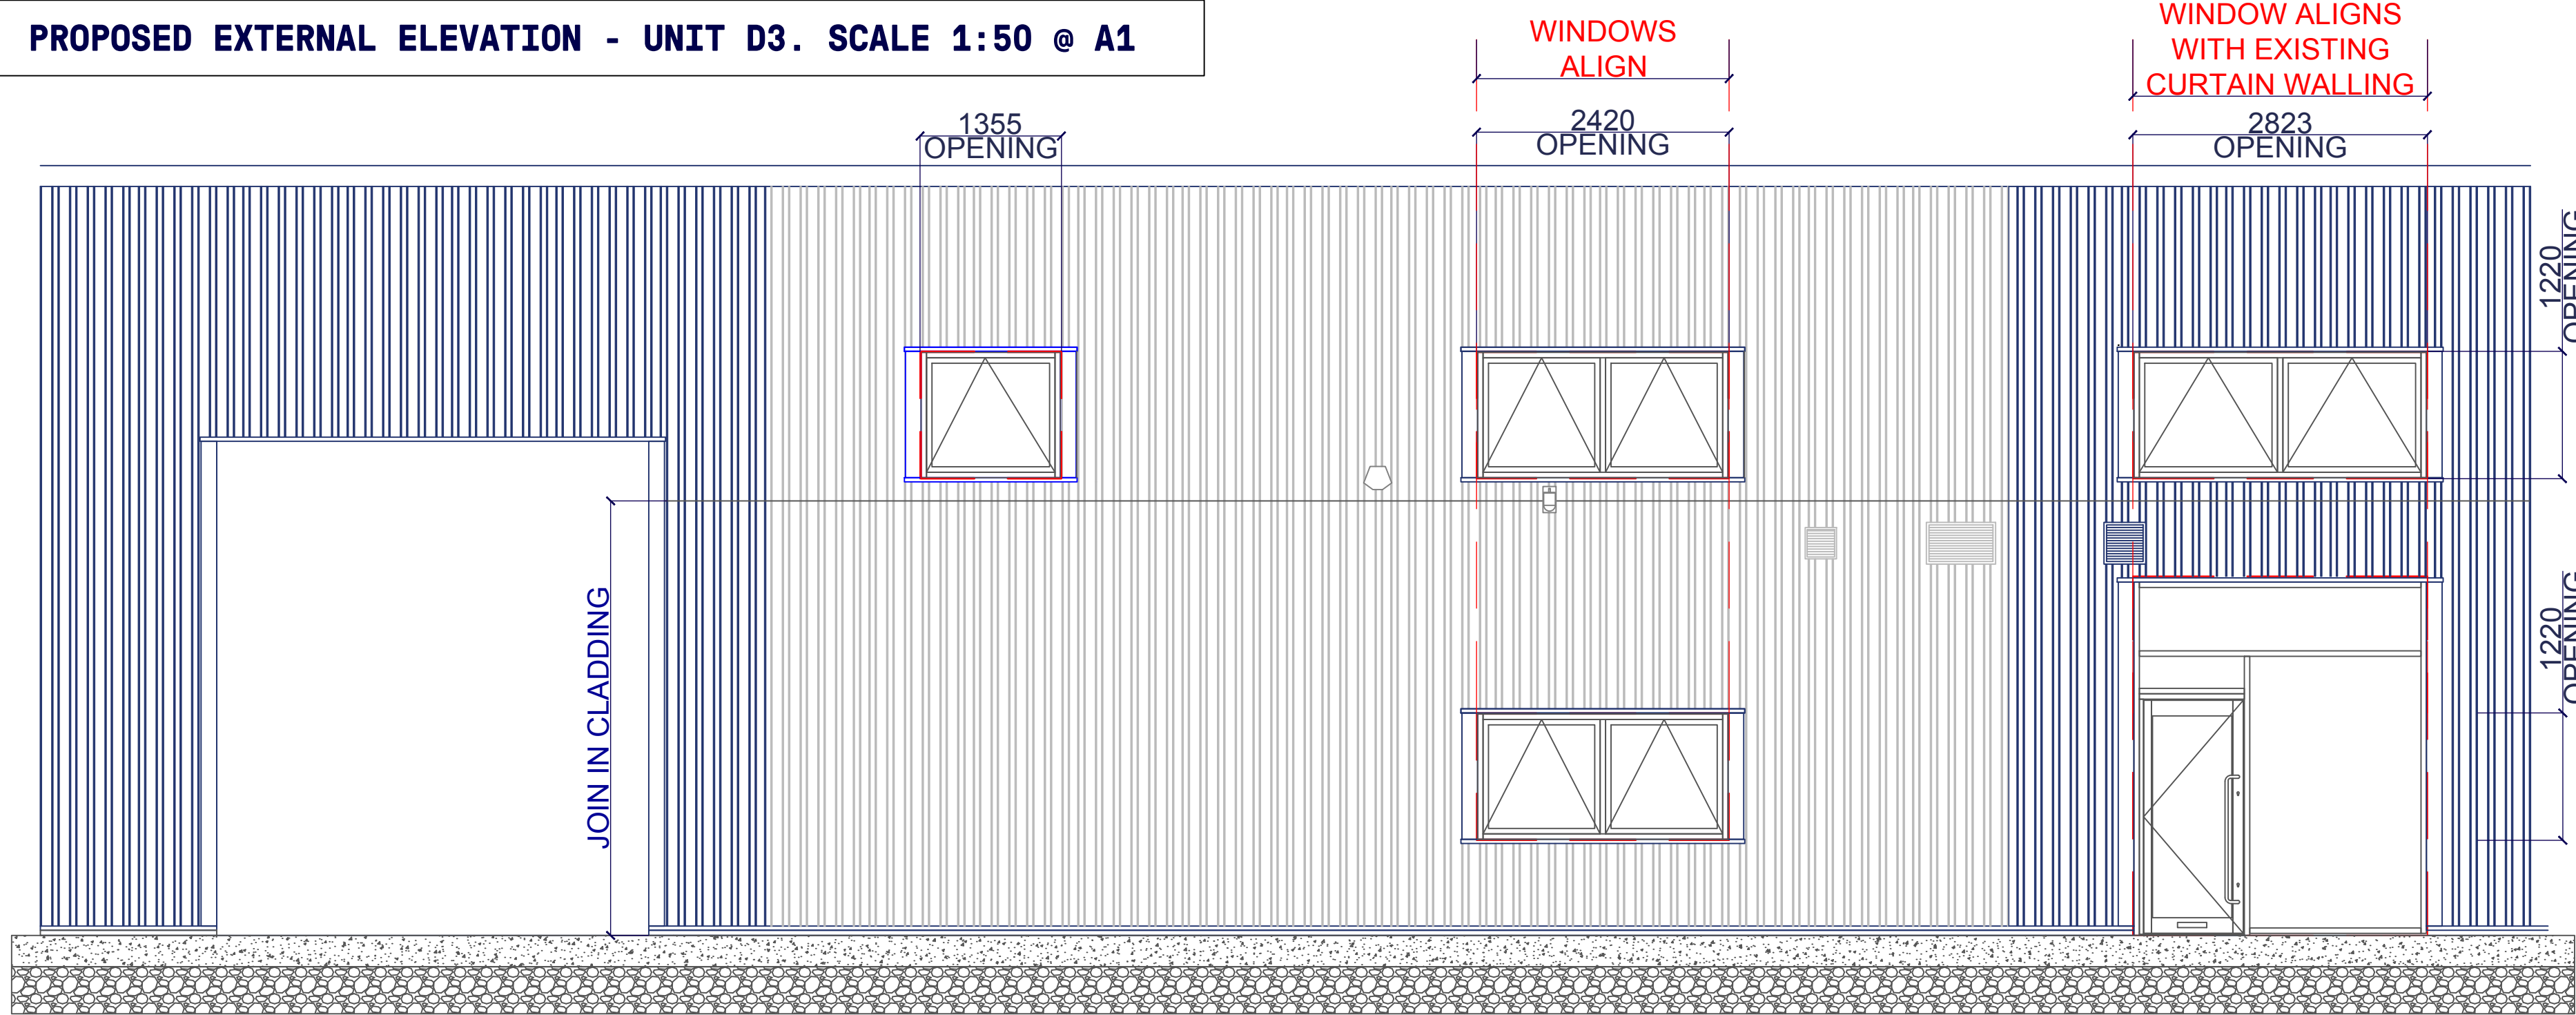


PROPOSED INTERNAL ELEVATION - UNIT D3. SCALE 1:50 @ A1

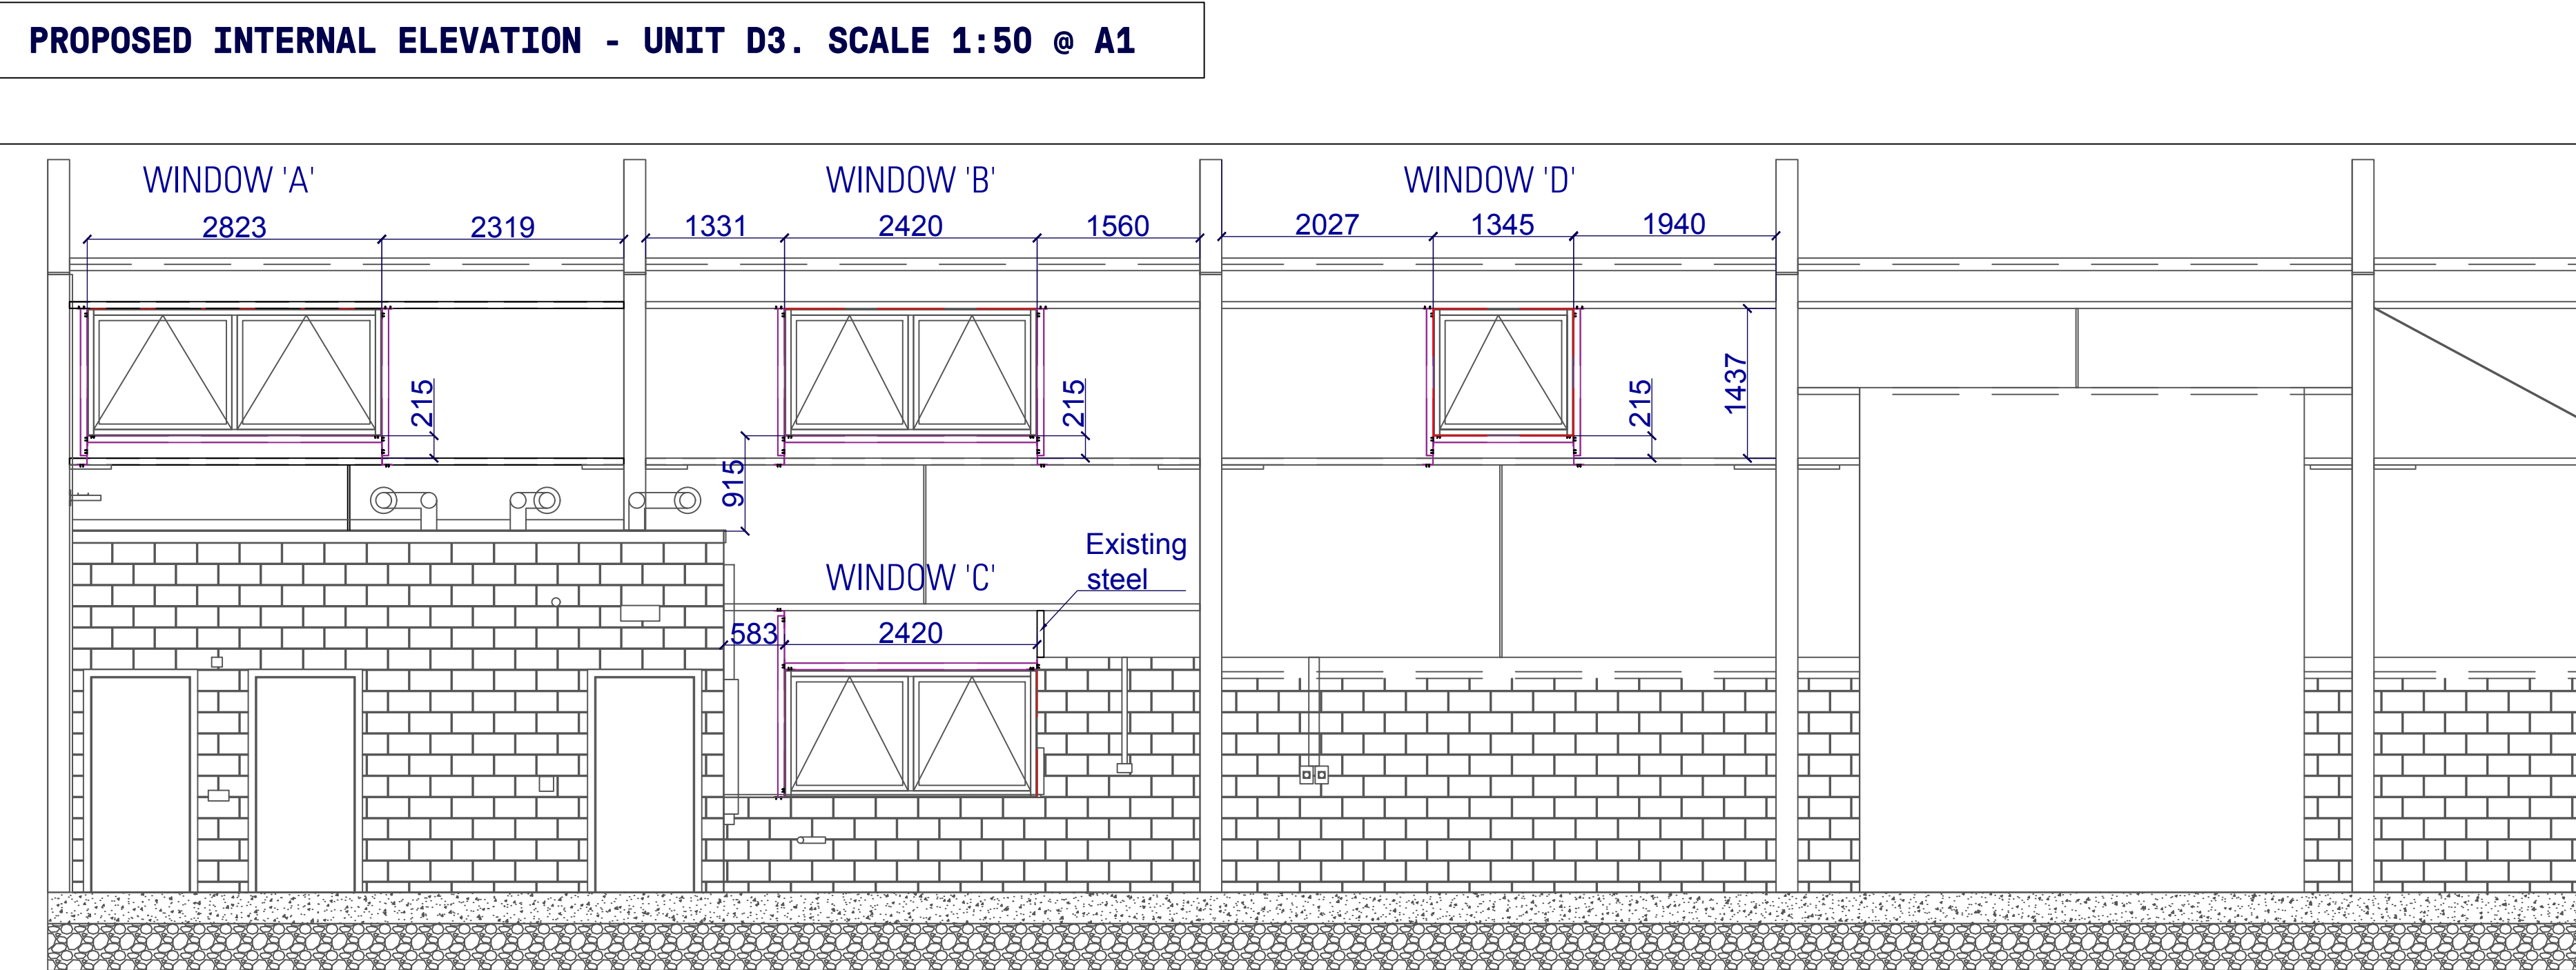


WINDOW A. SCALE 1:20 @ A1

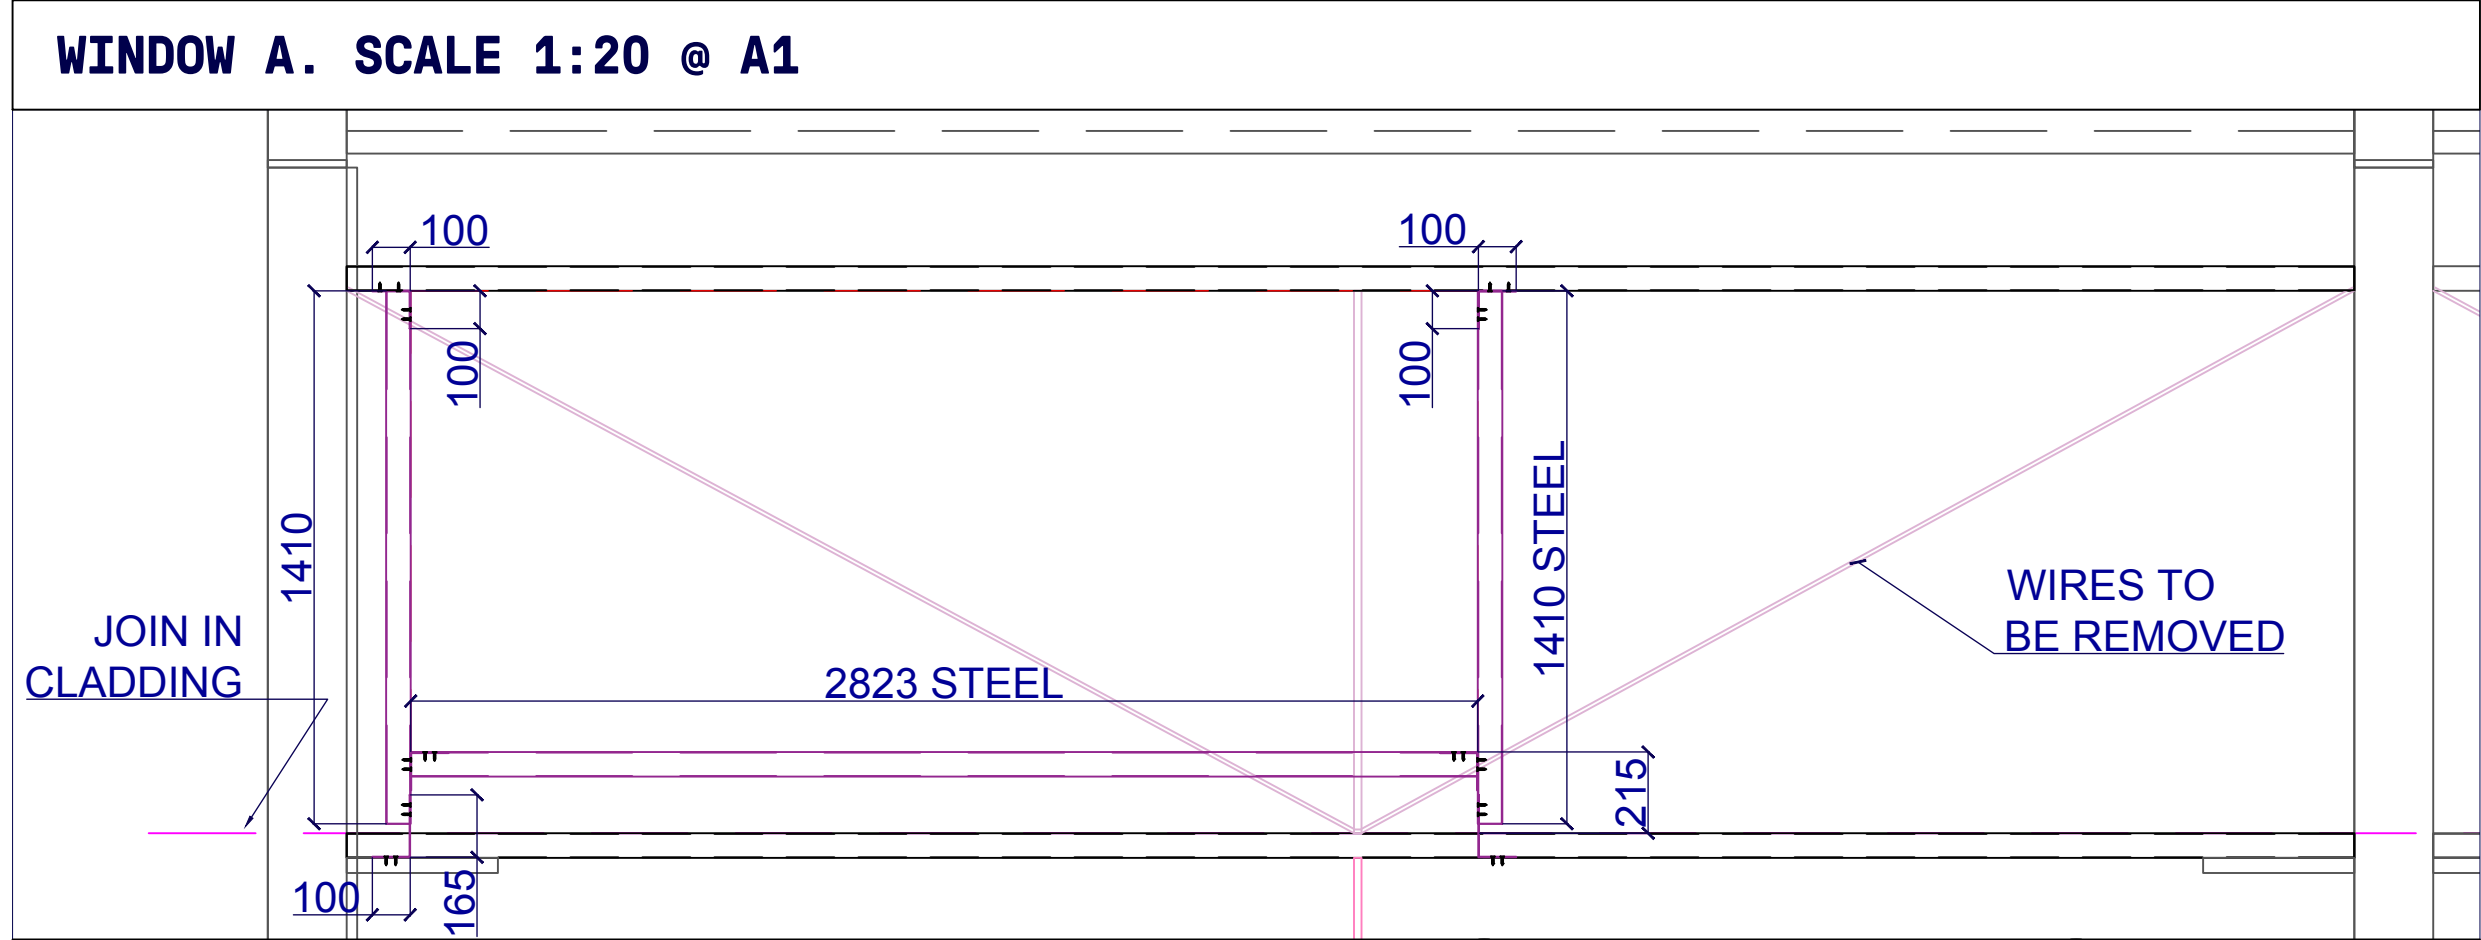


WINDOW B. SCALE 1:20 @ A1

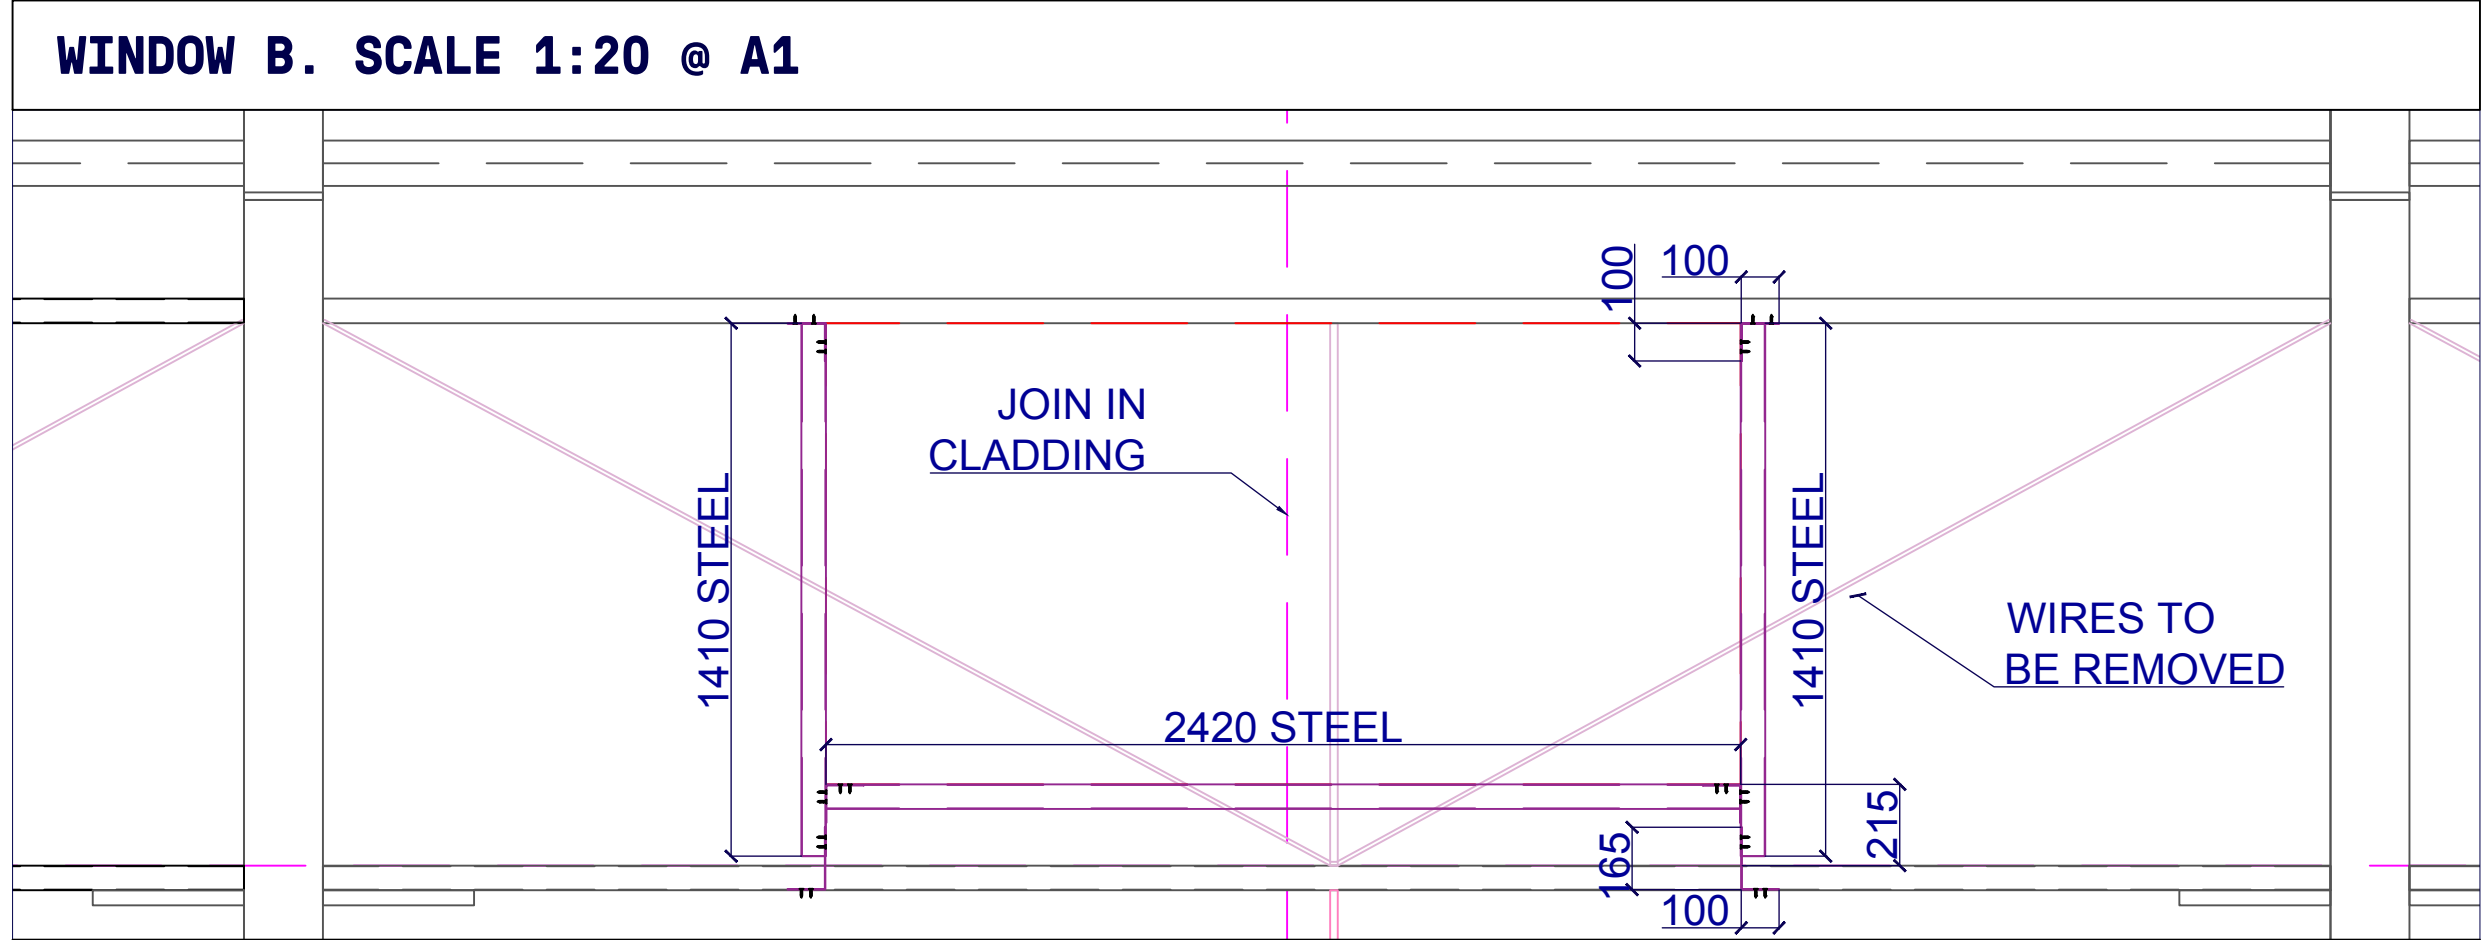

WINDOW C. SCALE 1:20 @ A1

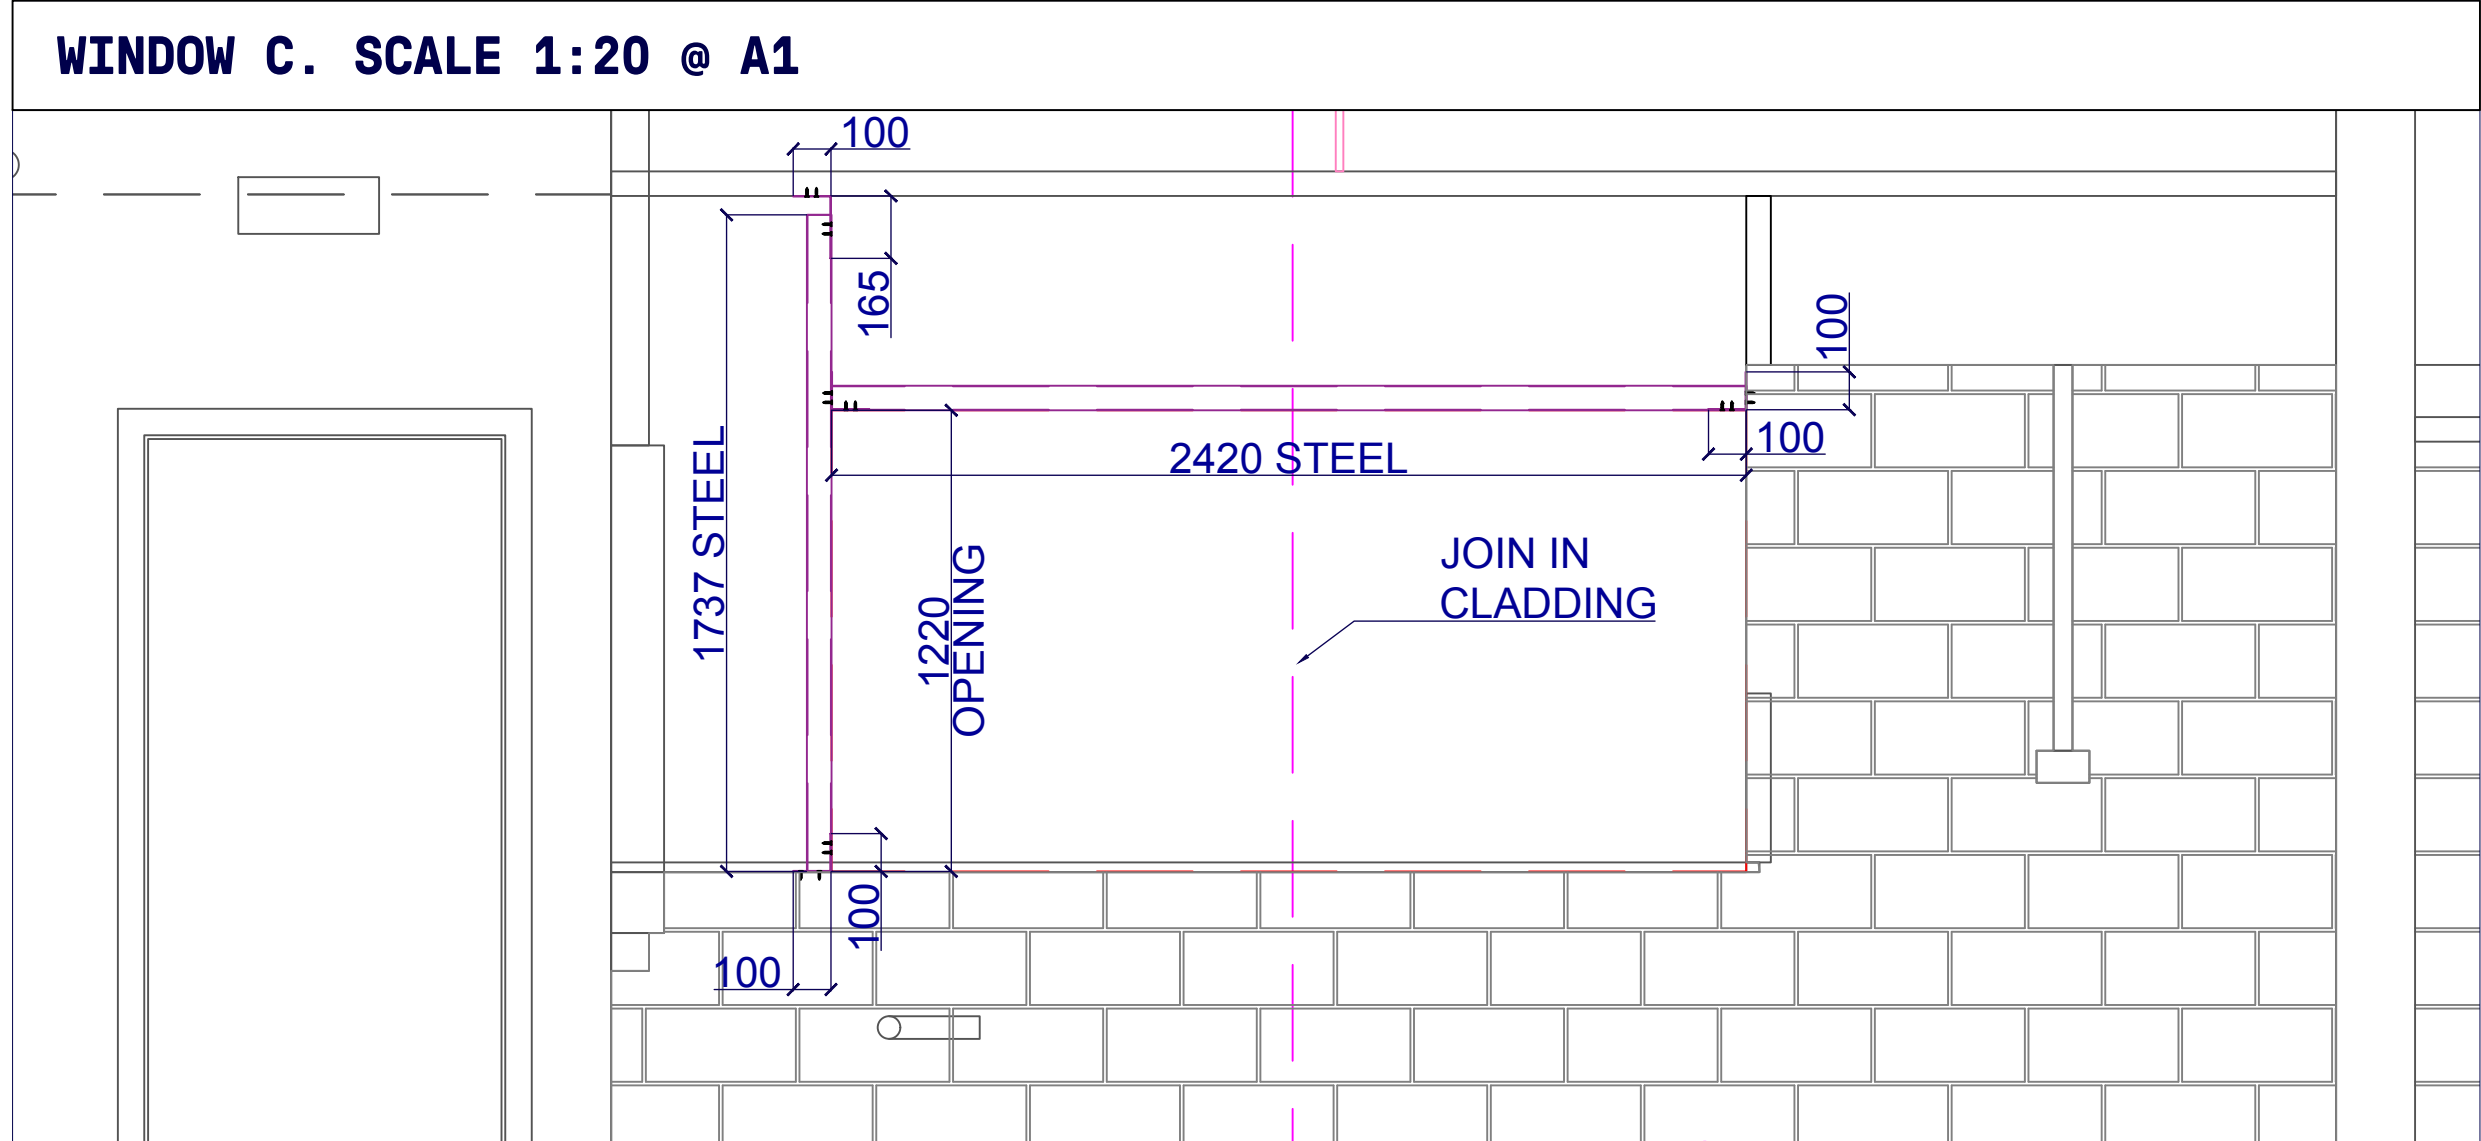

WINDOW D. SCALE 1:20 @ A1

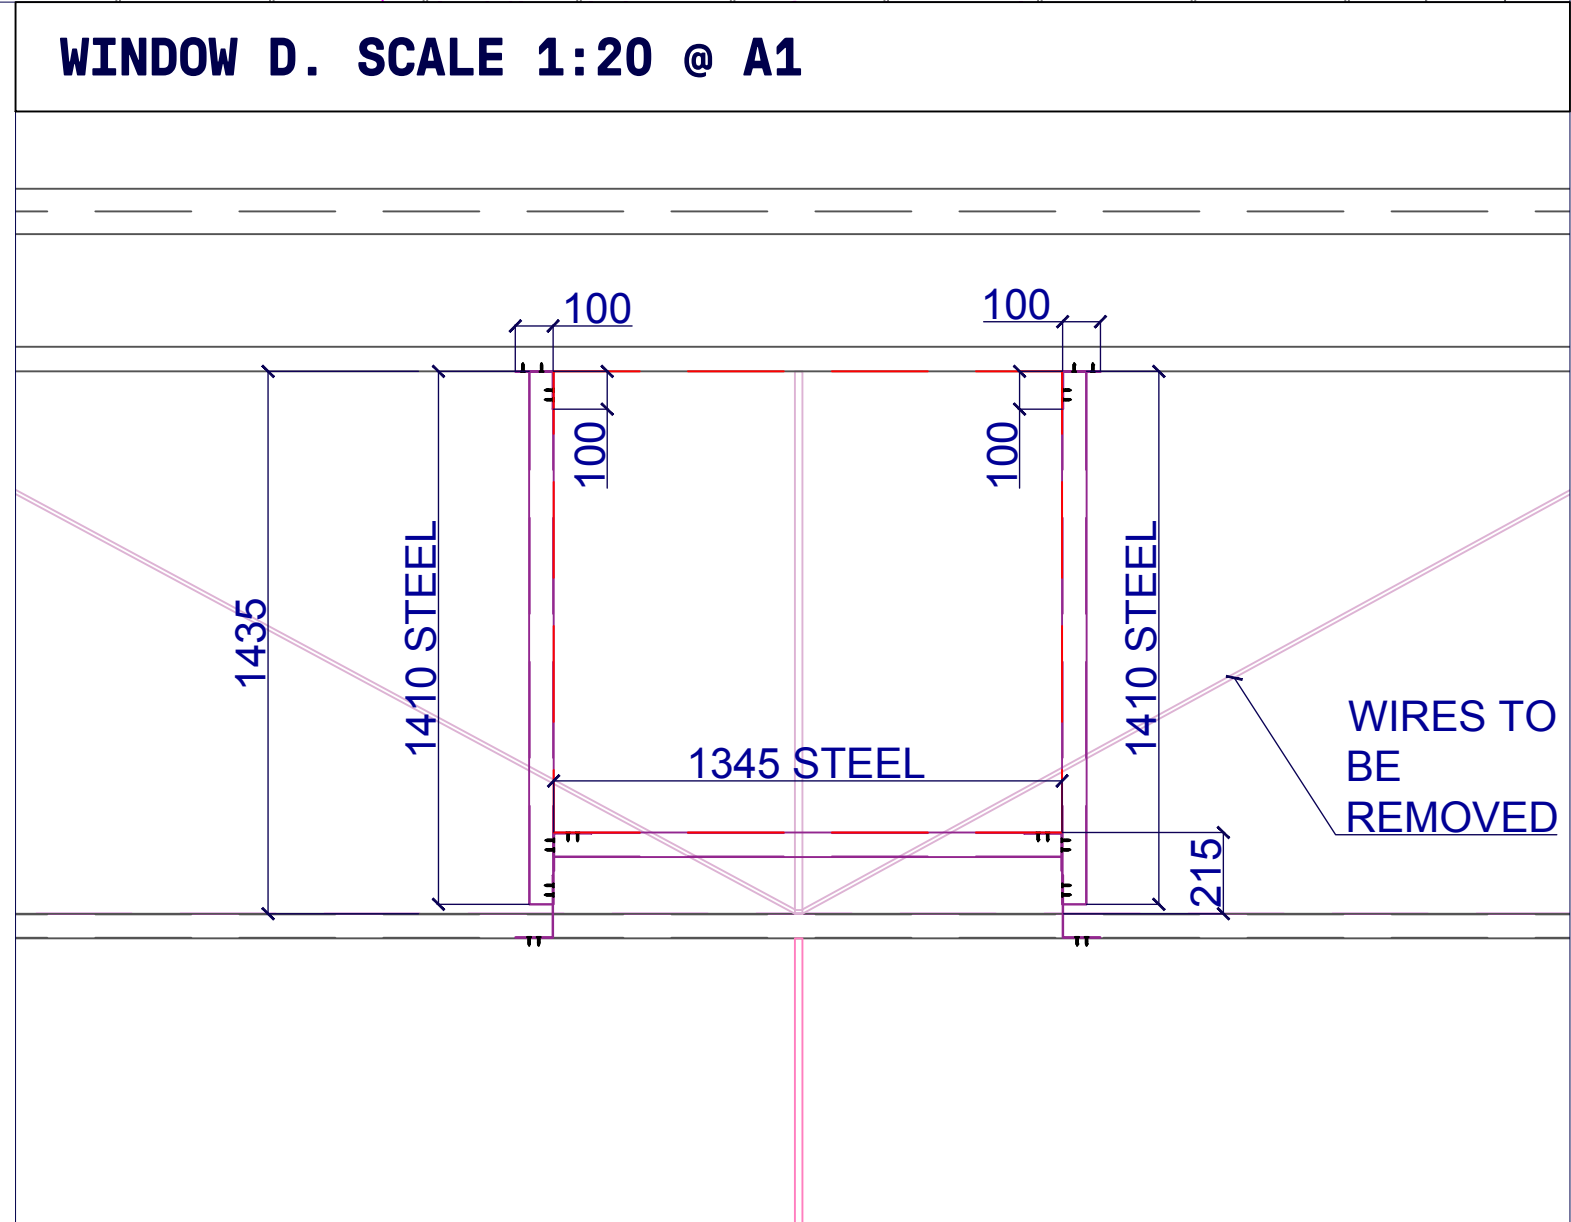

CHECK ALL DIMENSIONS MAKING SURE WINDOWS ALIGN WITH EACH OTHER

CLIENT:
PREMIER TEXTILES - BURY

PROJECT:
UNIT D3 -
PROPOSED WINDOW DRAWINGS

DRAWING DETAILS:

Drawn By LM

Checked by _____

Date 07/10/2021

Scale AS DETAILED

Project no E12866

Drawing no 12866-010-03

Revision _____

Revision:	Description:	Date:

CUSTOMER APPROVAL

Approved by _____

Signature _____

Date _____

Nexus Workspace Ltd.

Call: 0113 831 3303 Nexus Workspace Ltd
Fax: 0113 204 5351 12 Leeds Road, Ossett
Visit: www.nexusworkspace.co.uk West Yorkshire WF5 9QA

DO NOT SCALE THIS DRAWING

NEXUS
WORKSPACE