



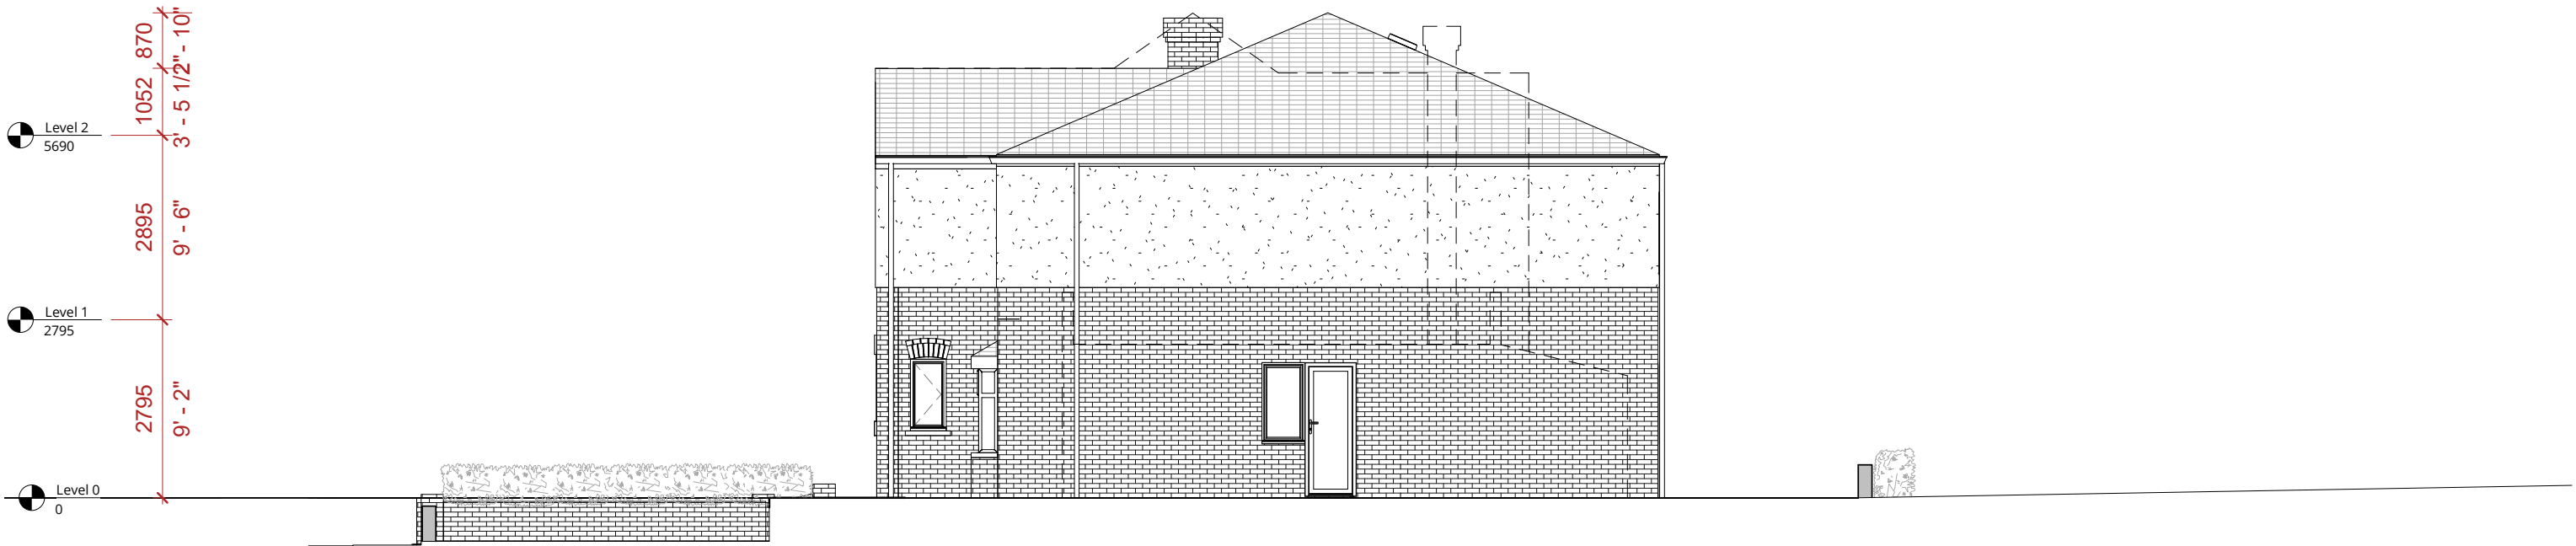

1 Proposed Side Elevation (North)
1 : 100

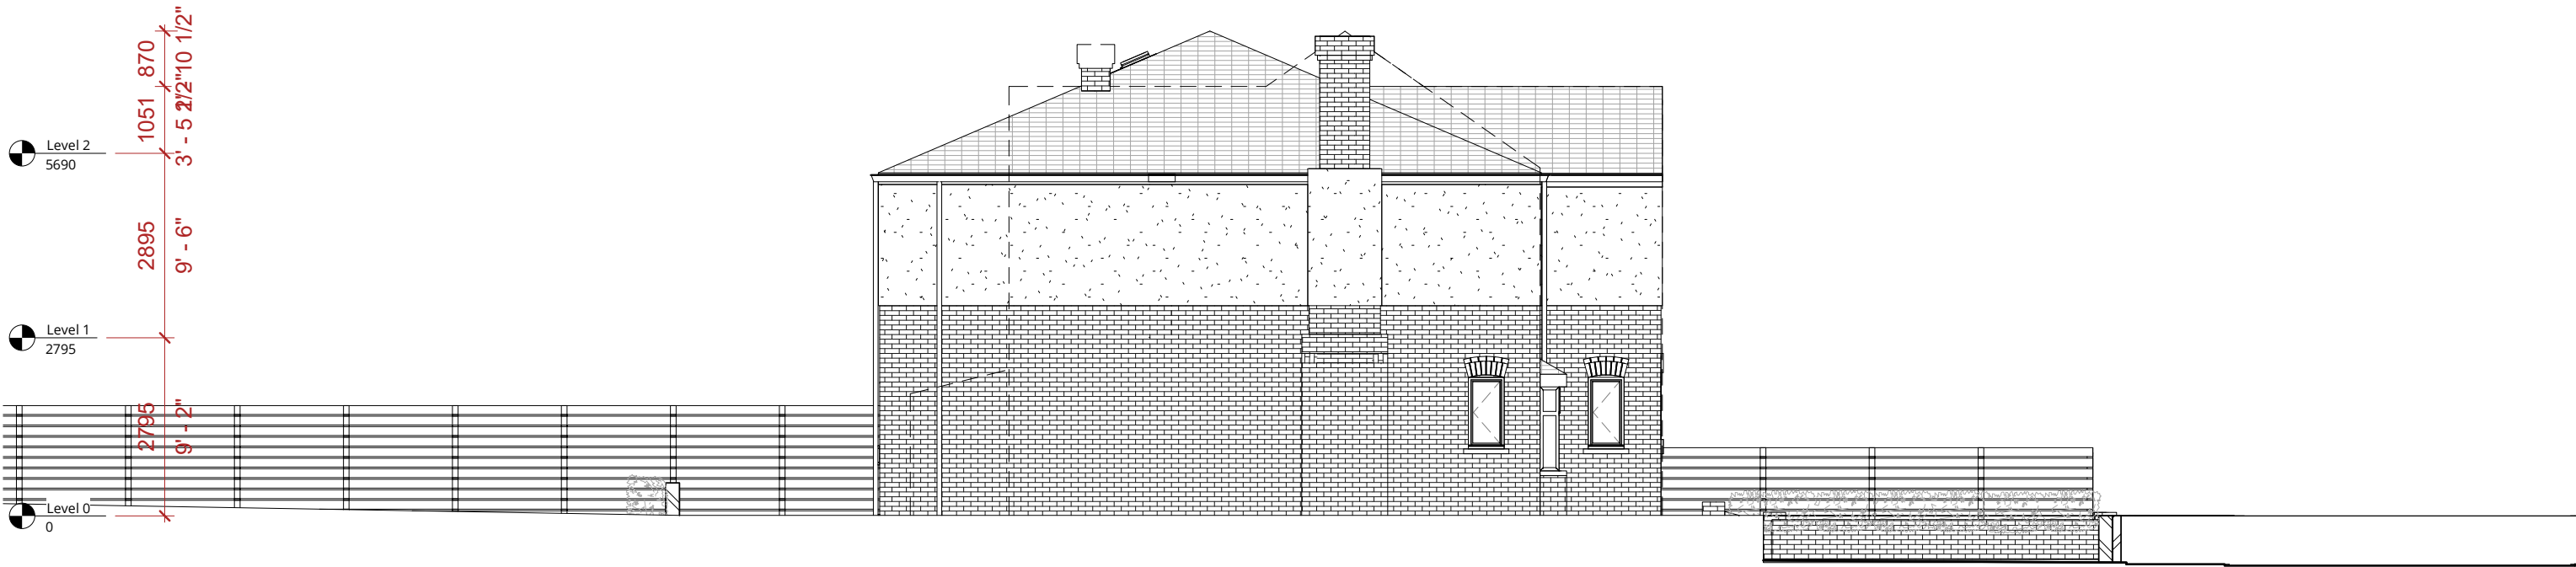

2 Proposed Side Elevation (South)
1 : 100

RALA SHALL HAVE NO RESPONSIBILITY FOR ANY USE MADE OF THIS DOCUMENT OTHER THAN FOR THAT WHICH IT WAS PREPARED AND ISSUED. ALL DIMENSIONS SHOULD BE CHECKED ON SITE. DO NOT SCALE FROM THIS DRAWING

ANY DRAWING ERRORS OR DIVERGENCIES SHOULD BE BROUGHT TO THE ATTENTION OF RALA AT THE ADDRESS SHOWN BELOW.

DRAWINGS SHALL BE READ IN CONJUNCTION WITH THE FOLLOWING BEFORE WORK COMMENCES:

- THE CDM DESIGN ISSUES REGISTER
- THE RALA RISK SERIES OF DRAWINGS
- THE PROJECT CDM RISK REGISTER

NOTES

P00 Planning Issue RB RB 31/12/21

CLIENT

11 Hackford Close,
Brandlesholme,
Bury,
Greater Manchester,
BL8 1XP
United Kingdom

T +44 [0]7564 361 972



PROJECT TITLE
19 Tor Avenue

RDP JOB NUMBER
P0011

ISO 27001 CLASSIFICATION
Planning

DRAWING TITLE
Proposed Side Elevations

SCALE
@ A3

1 : 100

DATE FIRST ISSUED
20/12/22

DRAWING NO.
TOR-RALA-ZZ-XX-DR-A-(PL)-0003

REVISION
P00