


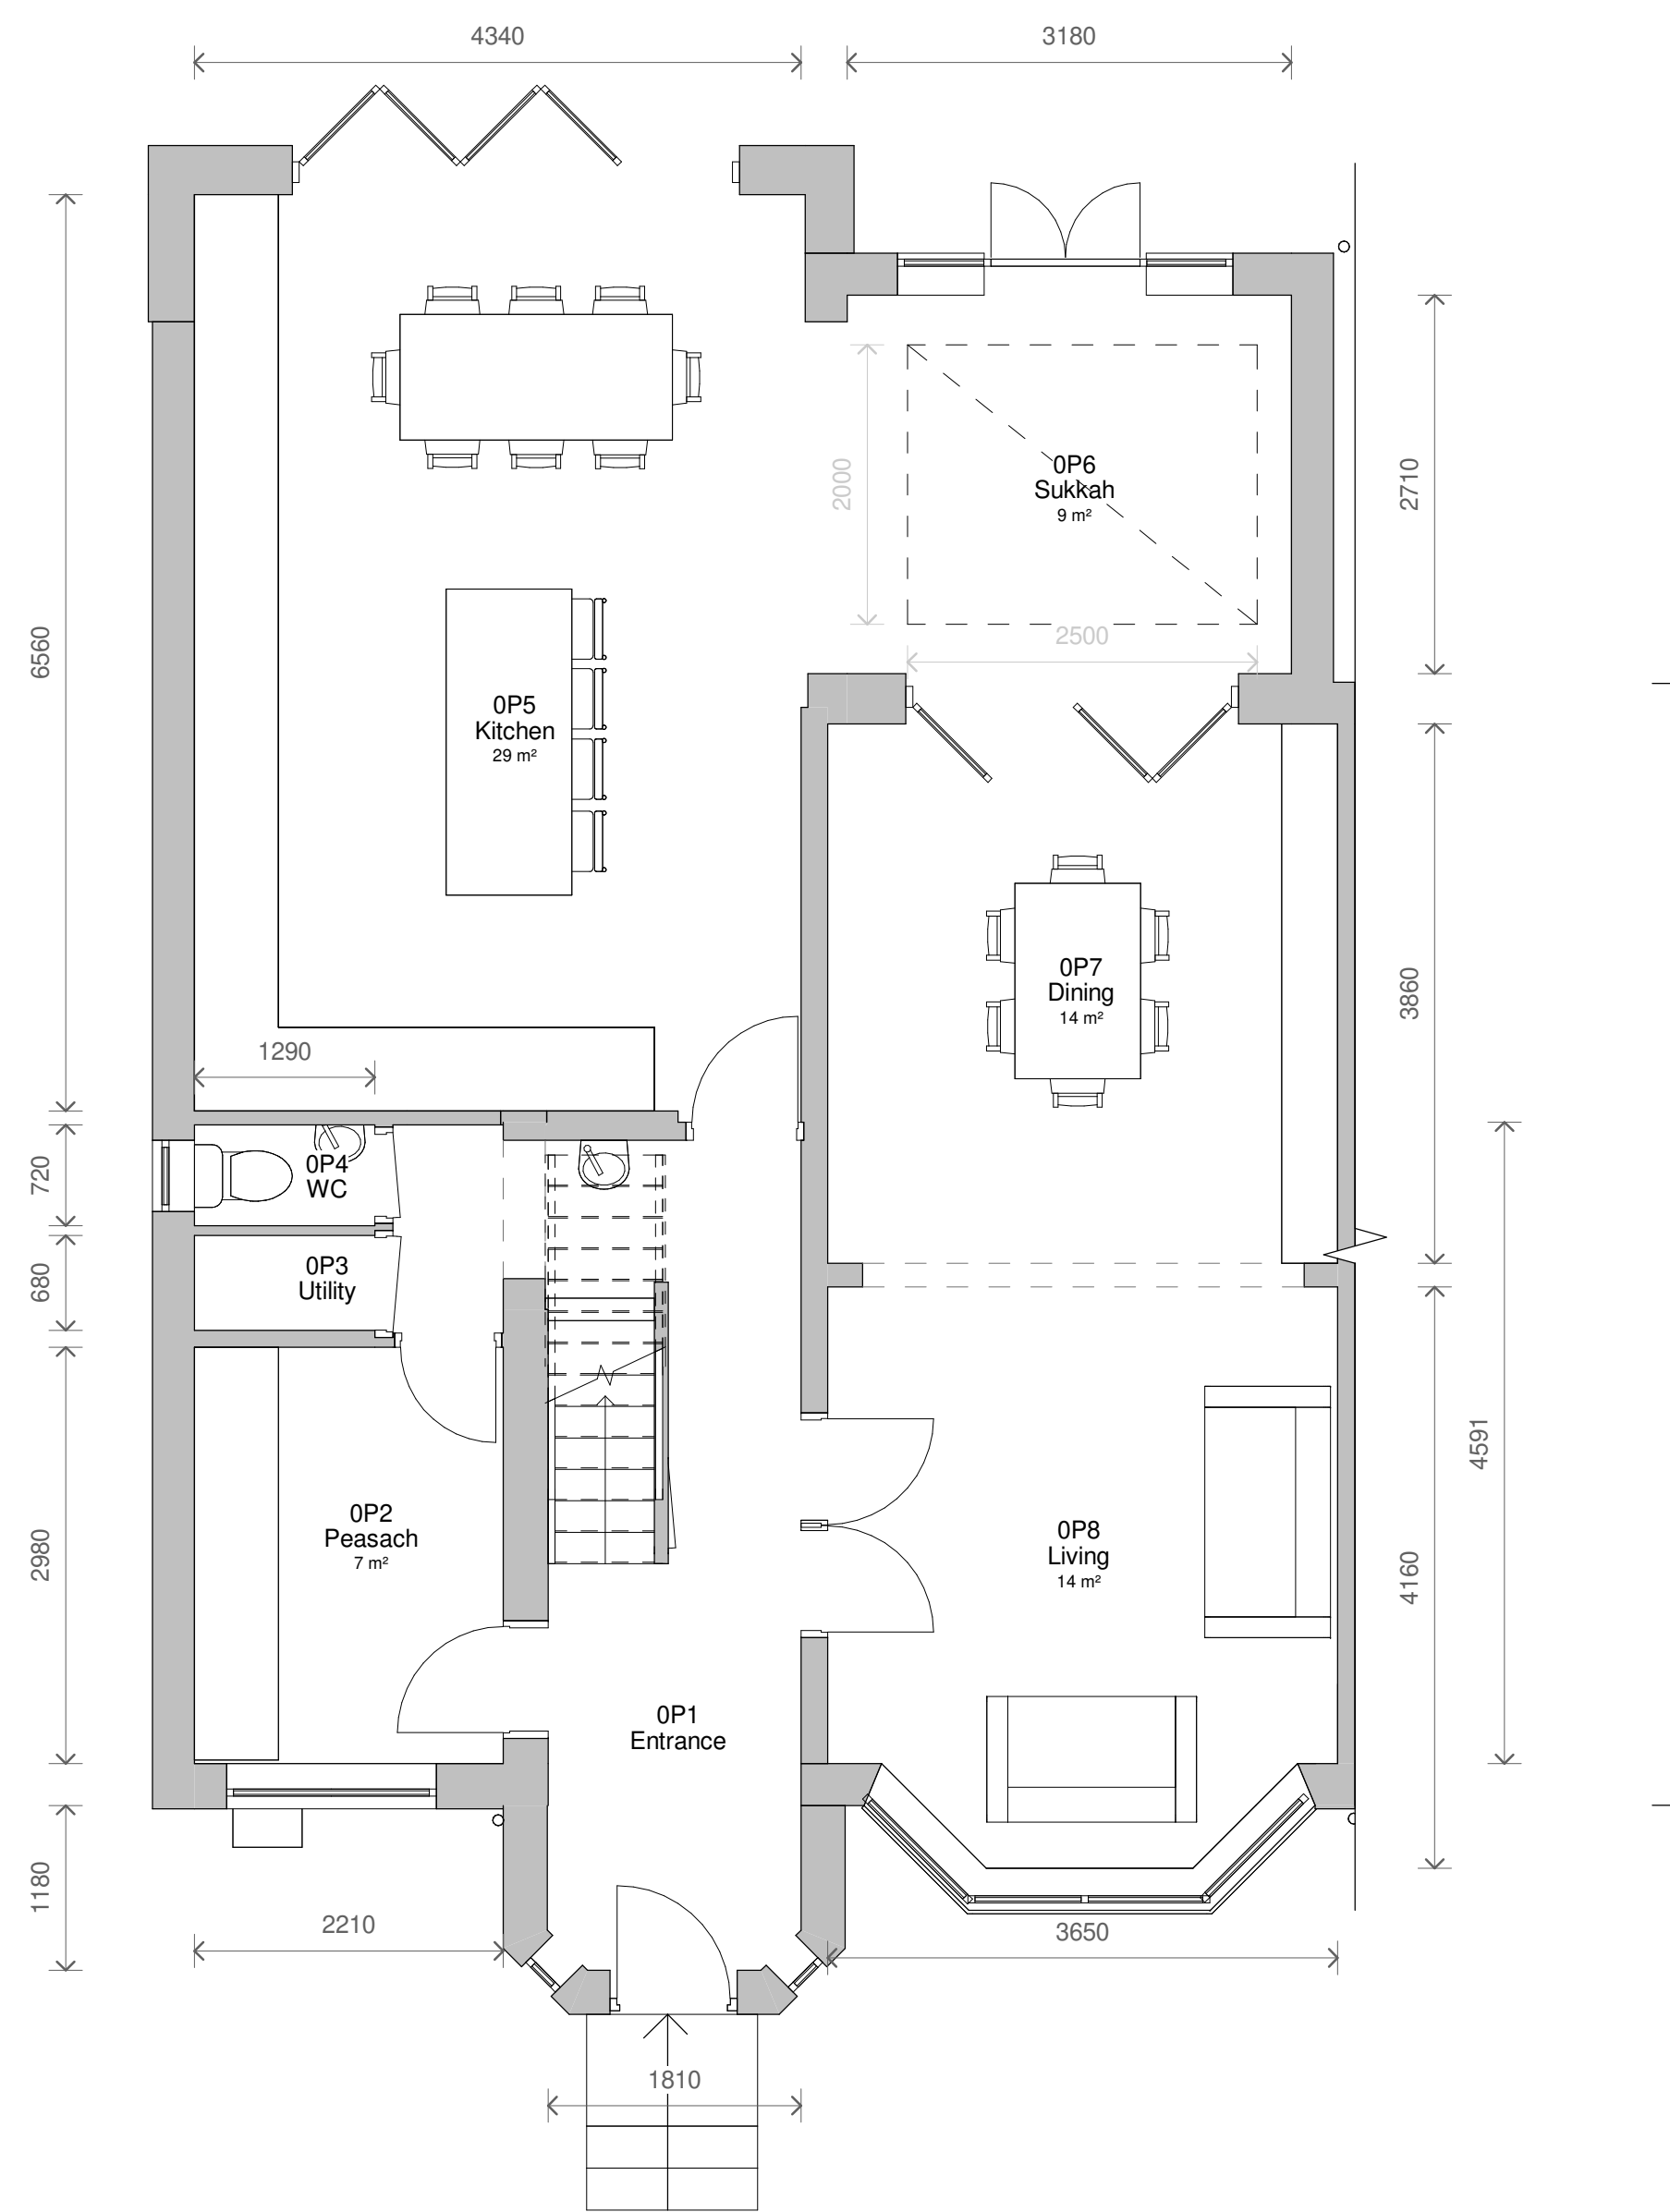
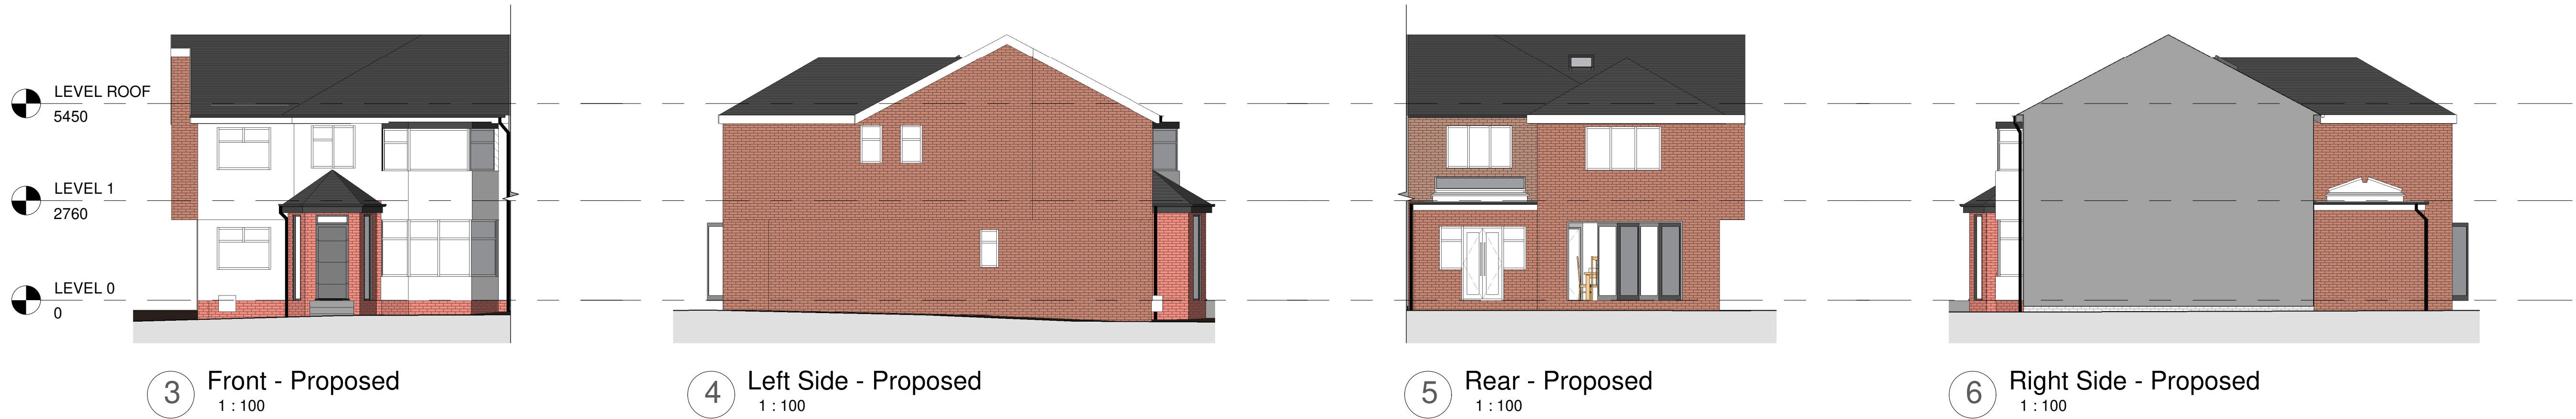


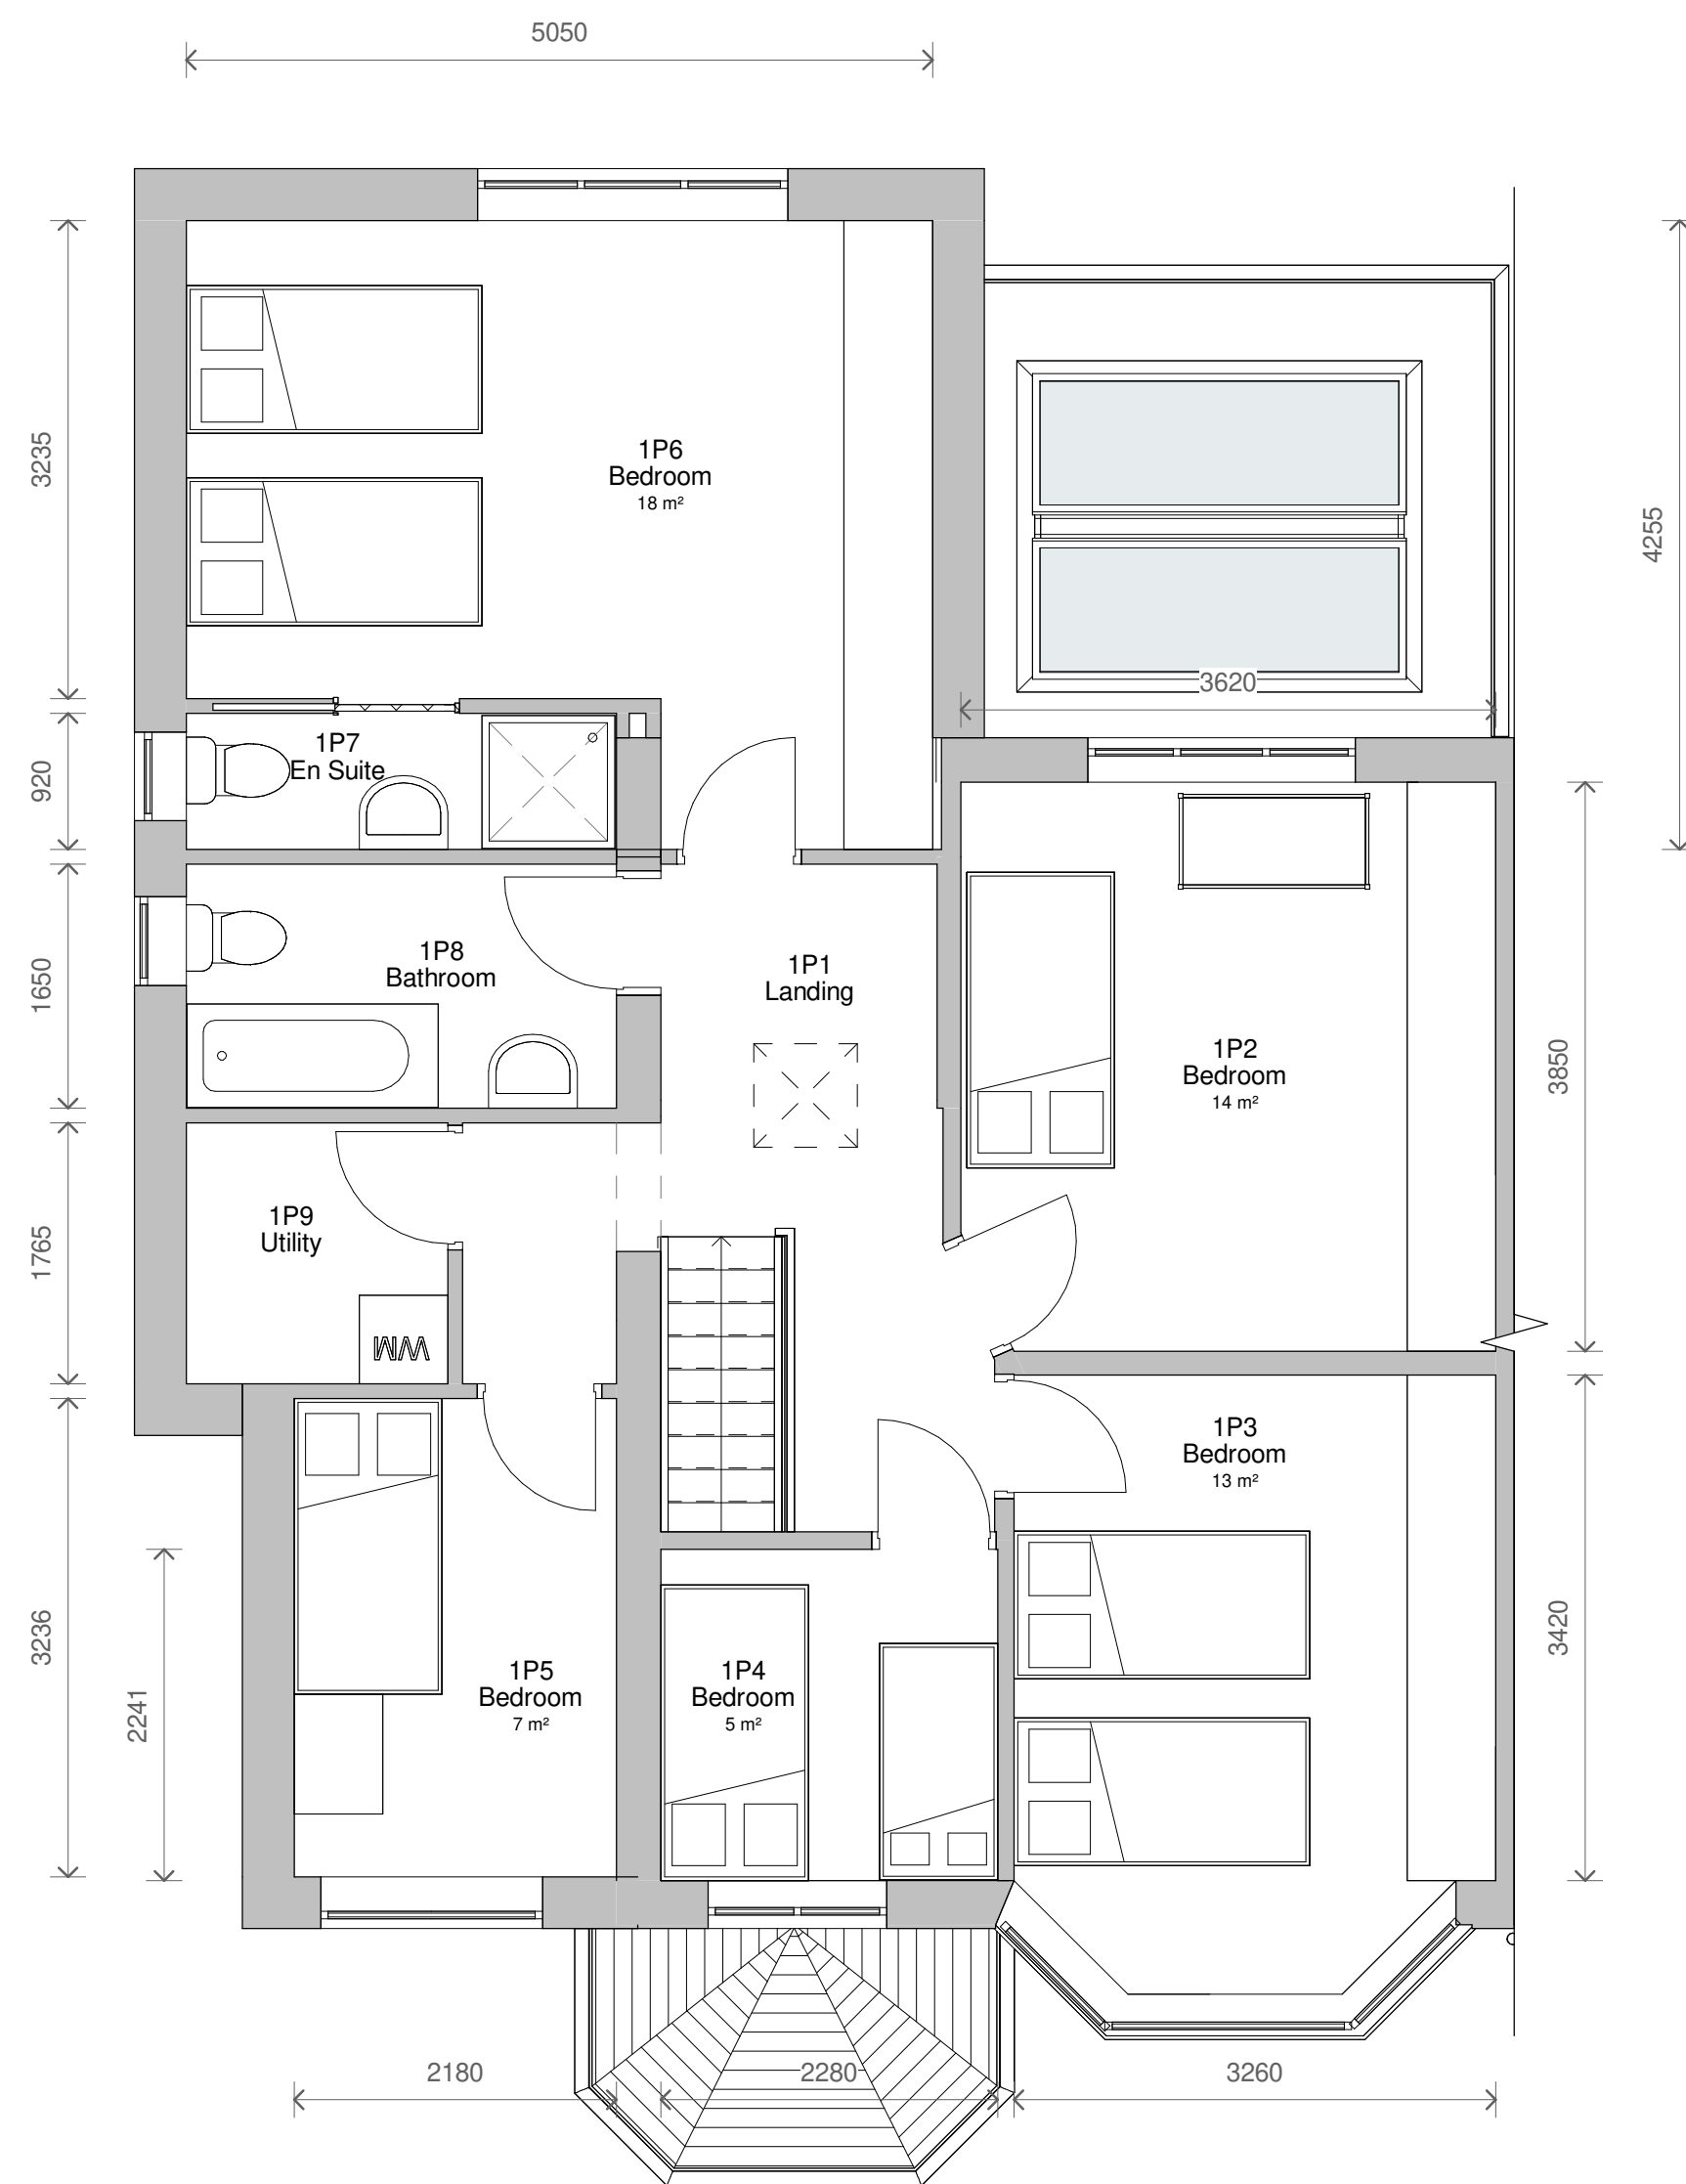

1 Level 0 - Proposed
1 : 50

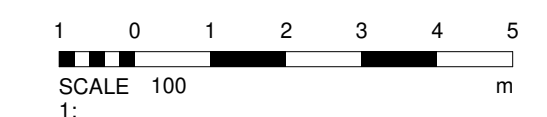

2 Level 1 - Proposed
1 : 50

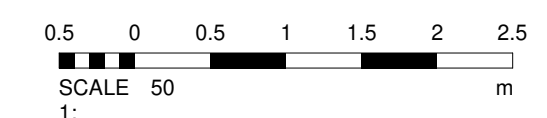

4	Porch Design	13/07/2023
3	Revised Plans	30/05/2023
2	Revised Plans	19-04-2023
1	Revised Plans	22-03-2023
No.	Description	Date

PROJECT 105 Kings Road		
TITLE Proposed Plans and Elevations		
CLIENT Silbiger		
STATUS DESIGN		
DRAWN BY TP	DATE 03/03/2023	SCALE (@ A1) As indicated
PROJECT NUMBER GSS23009	DRAWING NUMBER 003	REV 4
GOLD SKETCH S T U D I O S www.goldsketch.co.uk info@goldsketch.co.uk 0161 792 9595		
NOTES COPYRIGHT ALL RIGHTS RESERVED. NO PART OF THIS DRAWING IS TO BE REPRODUCED WITHOUT WRITTEN CONSENT. DRAWING TO BE USED FOR THE STATUS INDICATED ONLY. ANY DISCREPANCIES TO BE REPORTED TO THE DESIGNER IMMEDIATELY. ALL DIMENSIONS ARE TO FACE UNLESS OTHERWISE SPECIFIED. LEGISLATION, RELEVANT CODES OF PRACTICE AND BRITISH STANDARDS. ALL DIMENSIONS ON THIS DRAWING ARE IN MILLIMETRES (UNLESS OTHERWISE STATED).		