




4 Front - Existing
1 : 100




5 Left Side - Existing
1 : 100




6 Rear - Existing
1 : 100

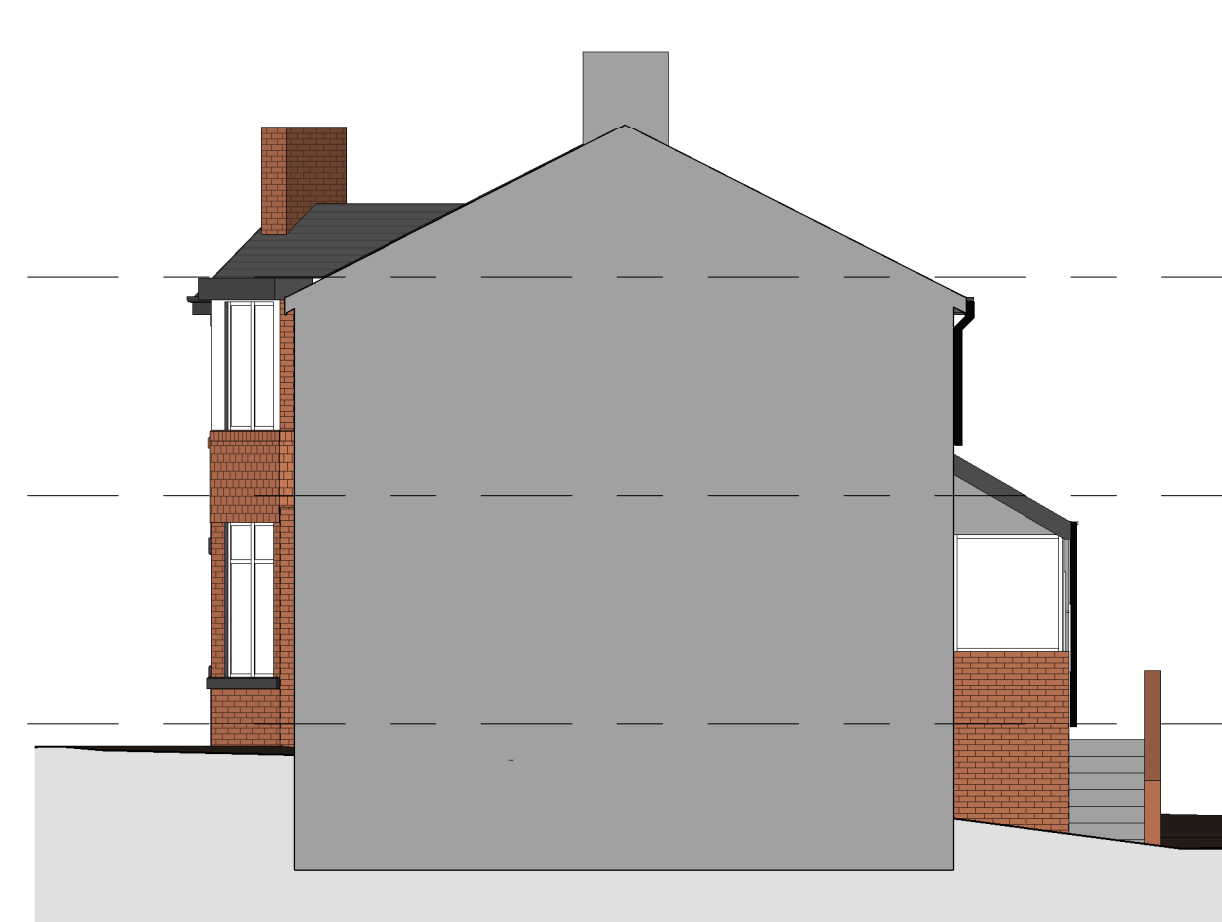


7 Right Side - Existing
1 : 100

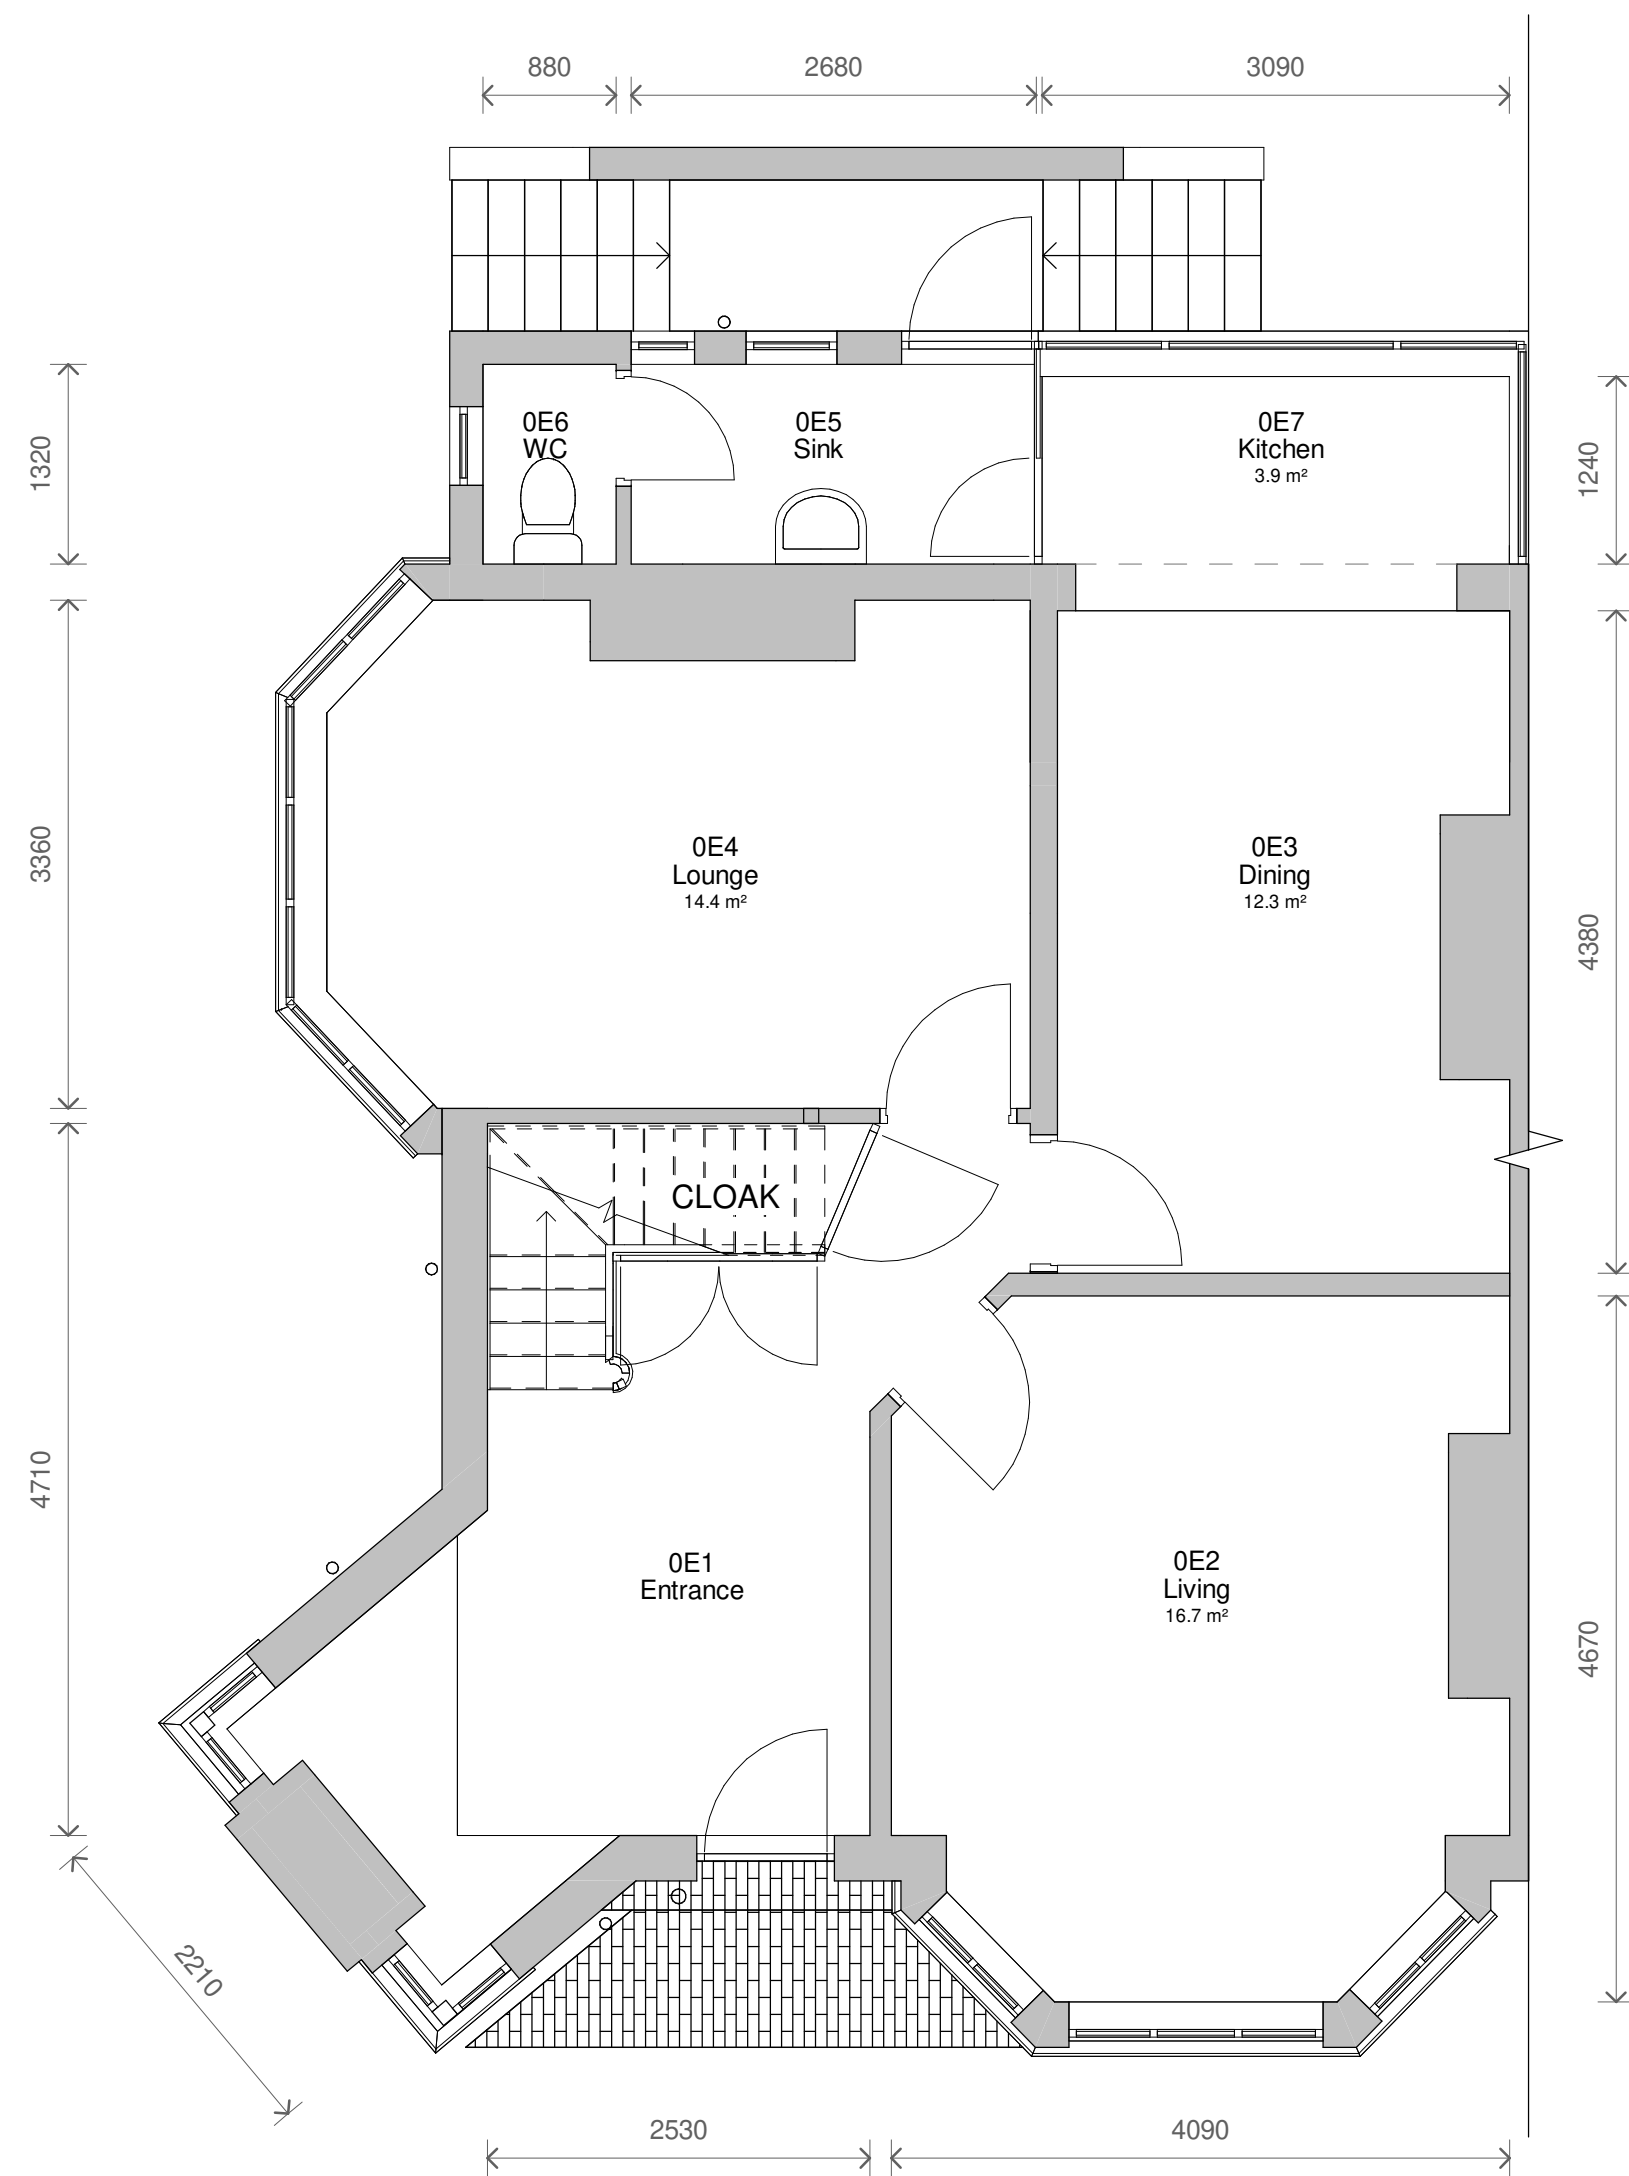

2 Level 0 - Existing
1 : 50

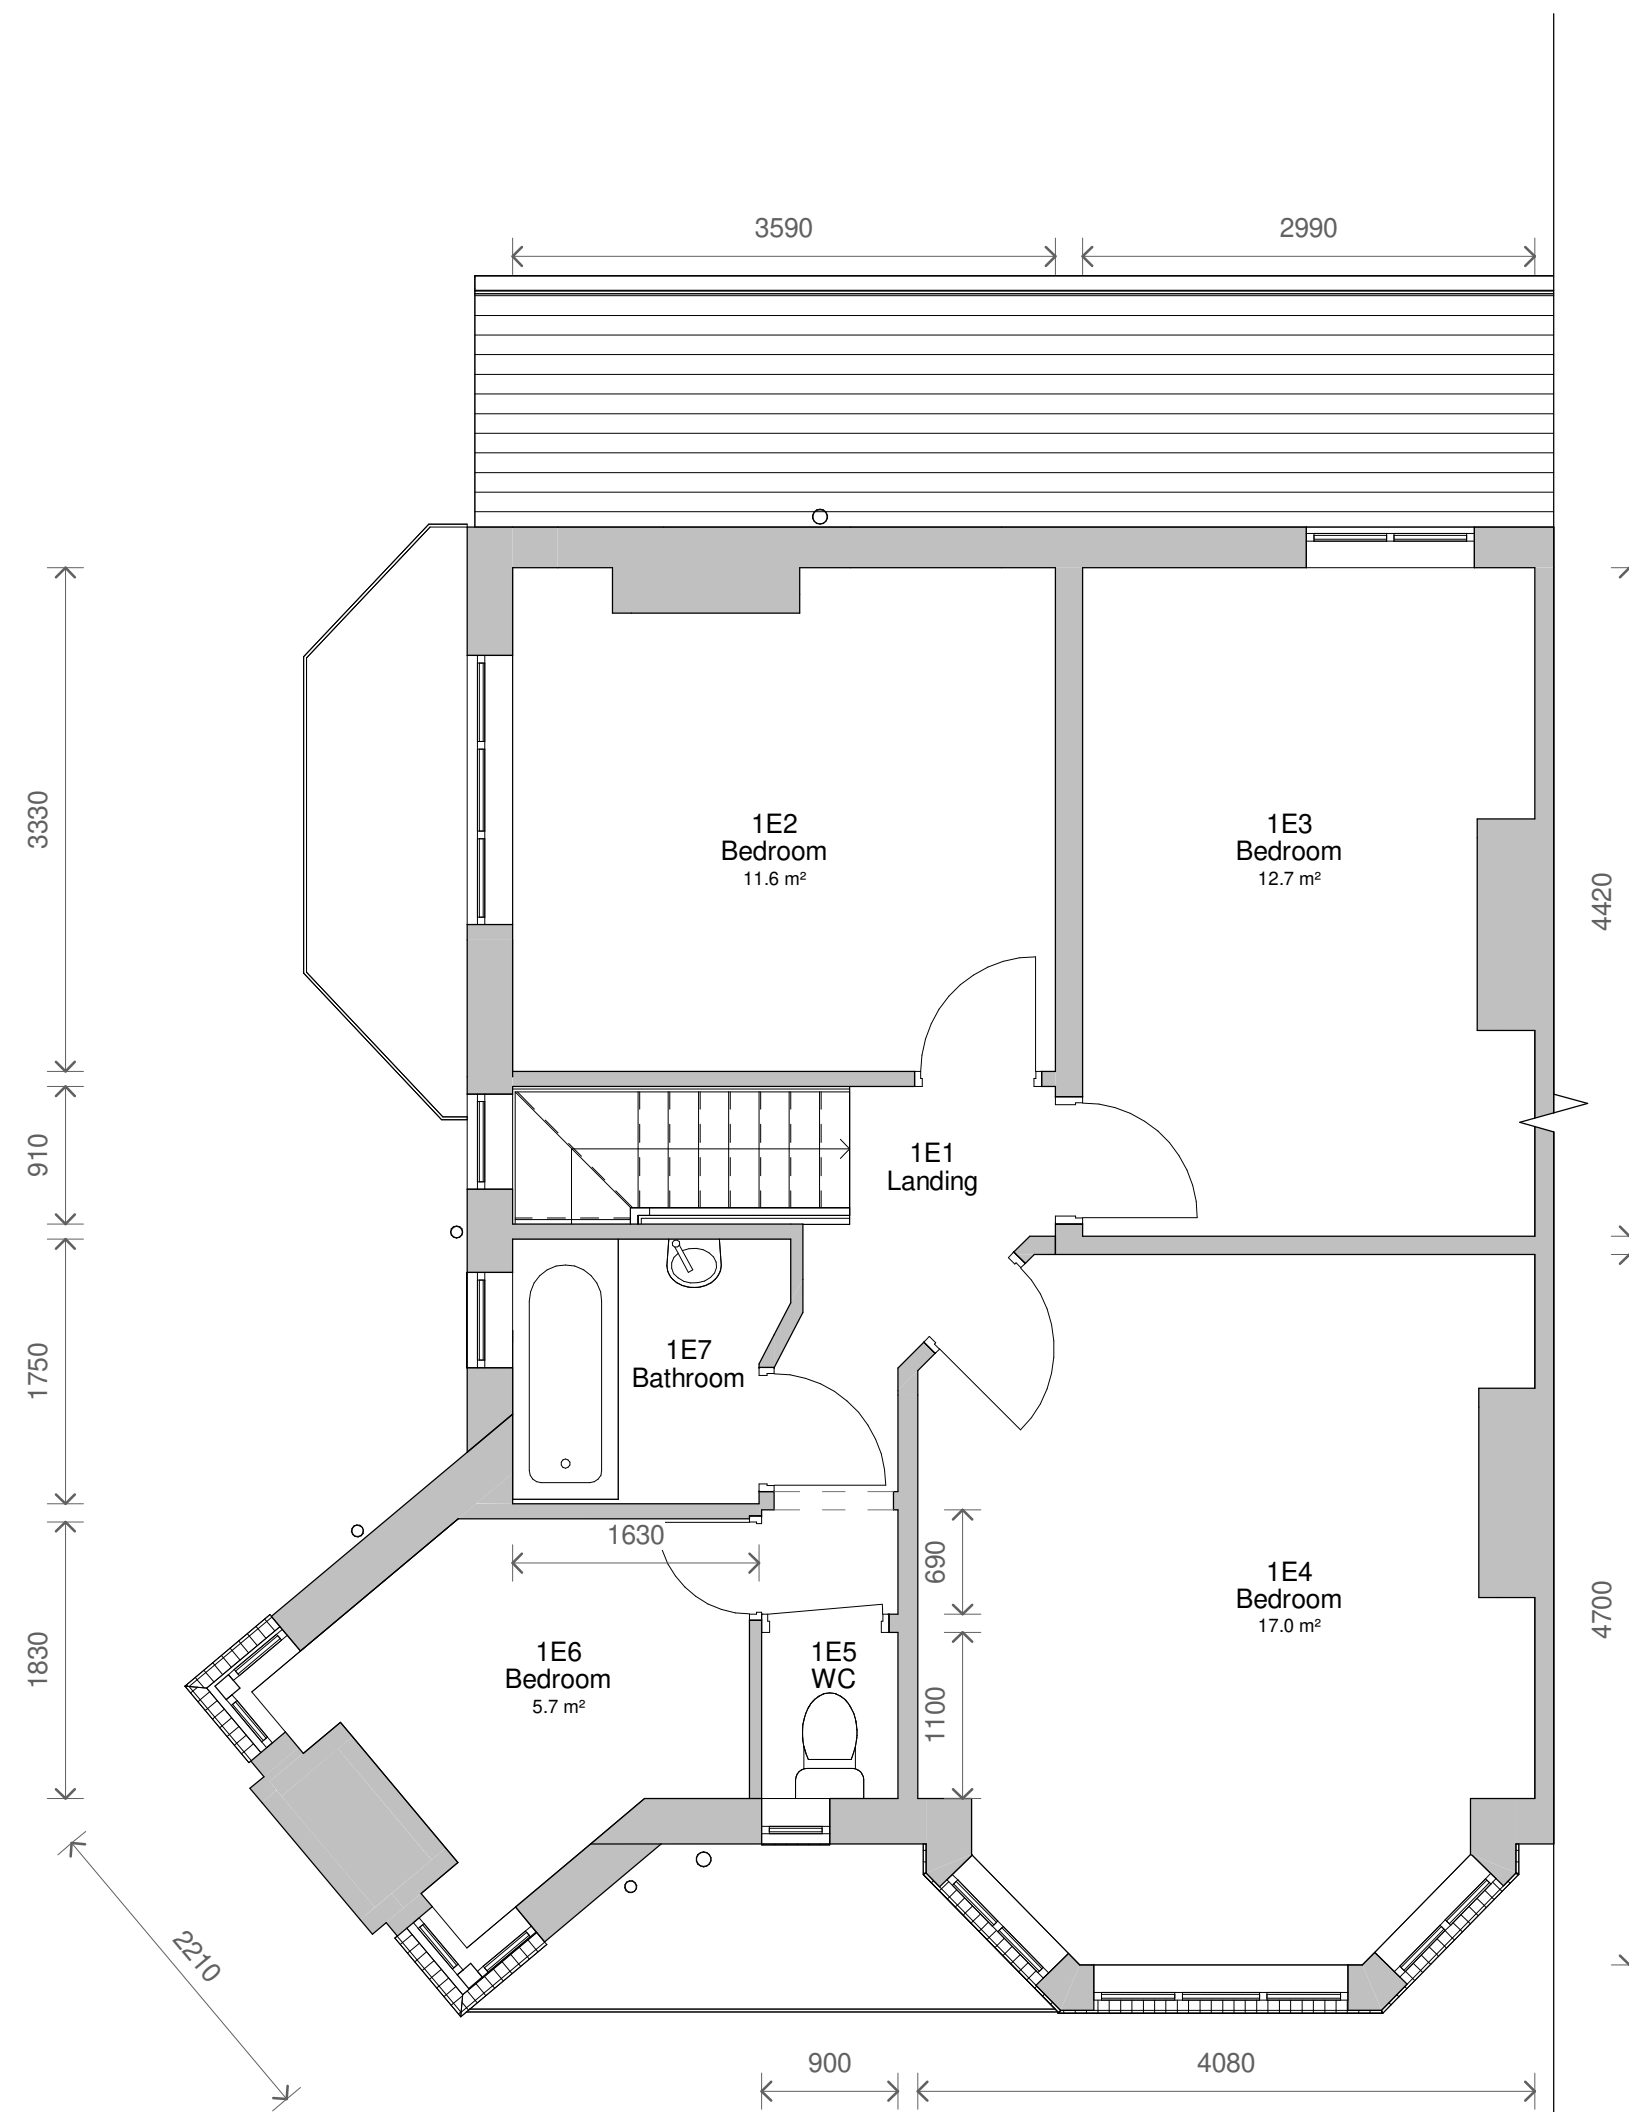

3 Level 1 - Existing
1 : 50

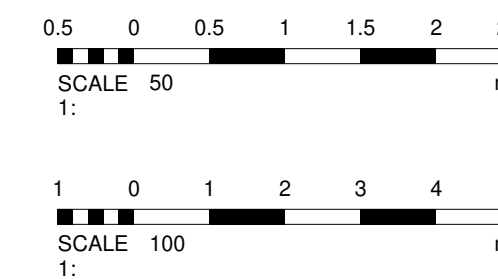

No. Description Date		
PROJECT 16 Queens Drive		
TITLE Existing Plans and Elevations		
CLIENT Saul		
STATUS DESIGN		
DRAWN BY CB	DATE 30/01/2023	SCALE (@ A1) As indicated
PROJECT NUMBER GSS22133	DRAWING NUMBER 002	REV
GOLD SKETCH S T U D I O S www.goldsketch.co.uk info@goldsketch.co.uk 0161 792 9595		
NOTES © COPYRIGHT ALL RIGHTS RESERVED. NO PART OF THIS DRAWING MAY BE REPRODUCED OR TRANSMITTED IN ANY FORM OR BY ANY MEANS, ELECTRONIC OR MECHANICAL, WITHOUT PERMISSION IN WRITING FROM GOLD SKETCH. DRAWING TO BE USED FOR THE STATUS INDICATED ONLY. ANY DISCREPANCIES TO BE REPORTED TO THE DESIGNER PRIOR TO THE COMMENCEMENT OF ANY WORK. ALL WORK AND MATERIALS TO BE IN ACCORDANCE WITH CURRENT UK BUILDING REGULATIONS, RELEVANT CODES OF PRACTICE AND BRITISH STANDARDS. ALL DIMENSIONS ON THIS DRAWING ARE IN MILLIMETRES UNLESS OTHERWISE STATED.		