




1. Level 0 - Landscaping - Existing
1:150

Note Block - Landscaping - Existing

- Existing Tarmac Driveway and Parking Area.
- Existing Garden, trees to be removed.
- Existing pedestrian footway to be maintained.
- Existing brick and palisade wall to be demolished.
- Existing carriageway crossing to remain.
- Existing hedge to be trimmed back in line with boundary.
- Existing redundant road to be omitted and the pedestrian footway reinstated.
- Existing below ground structure to be demolished.

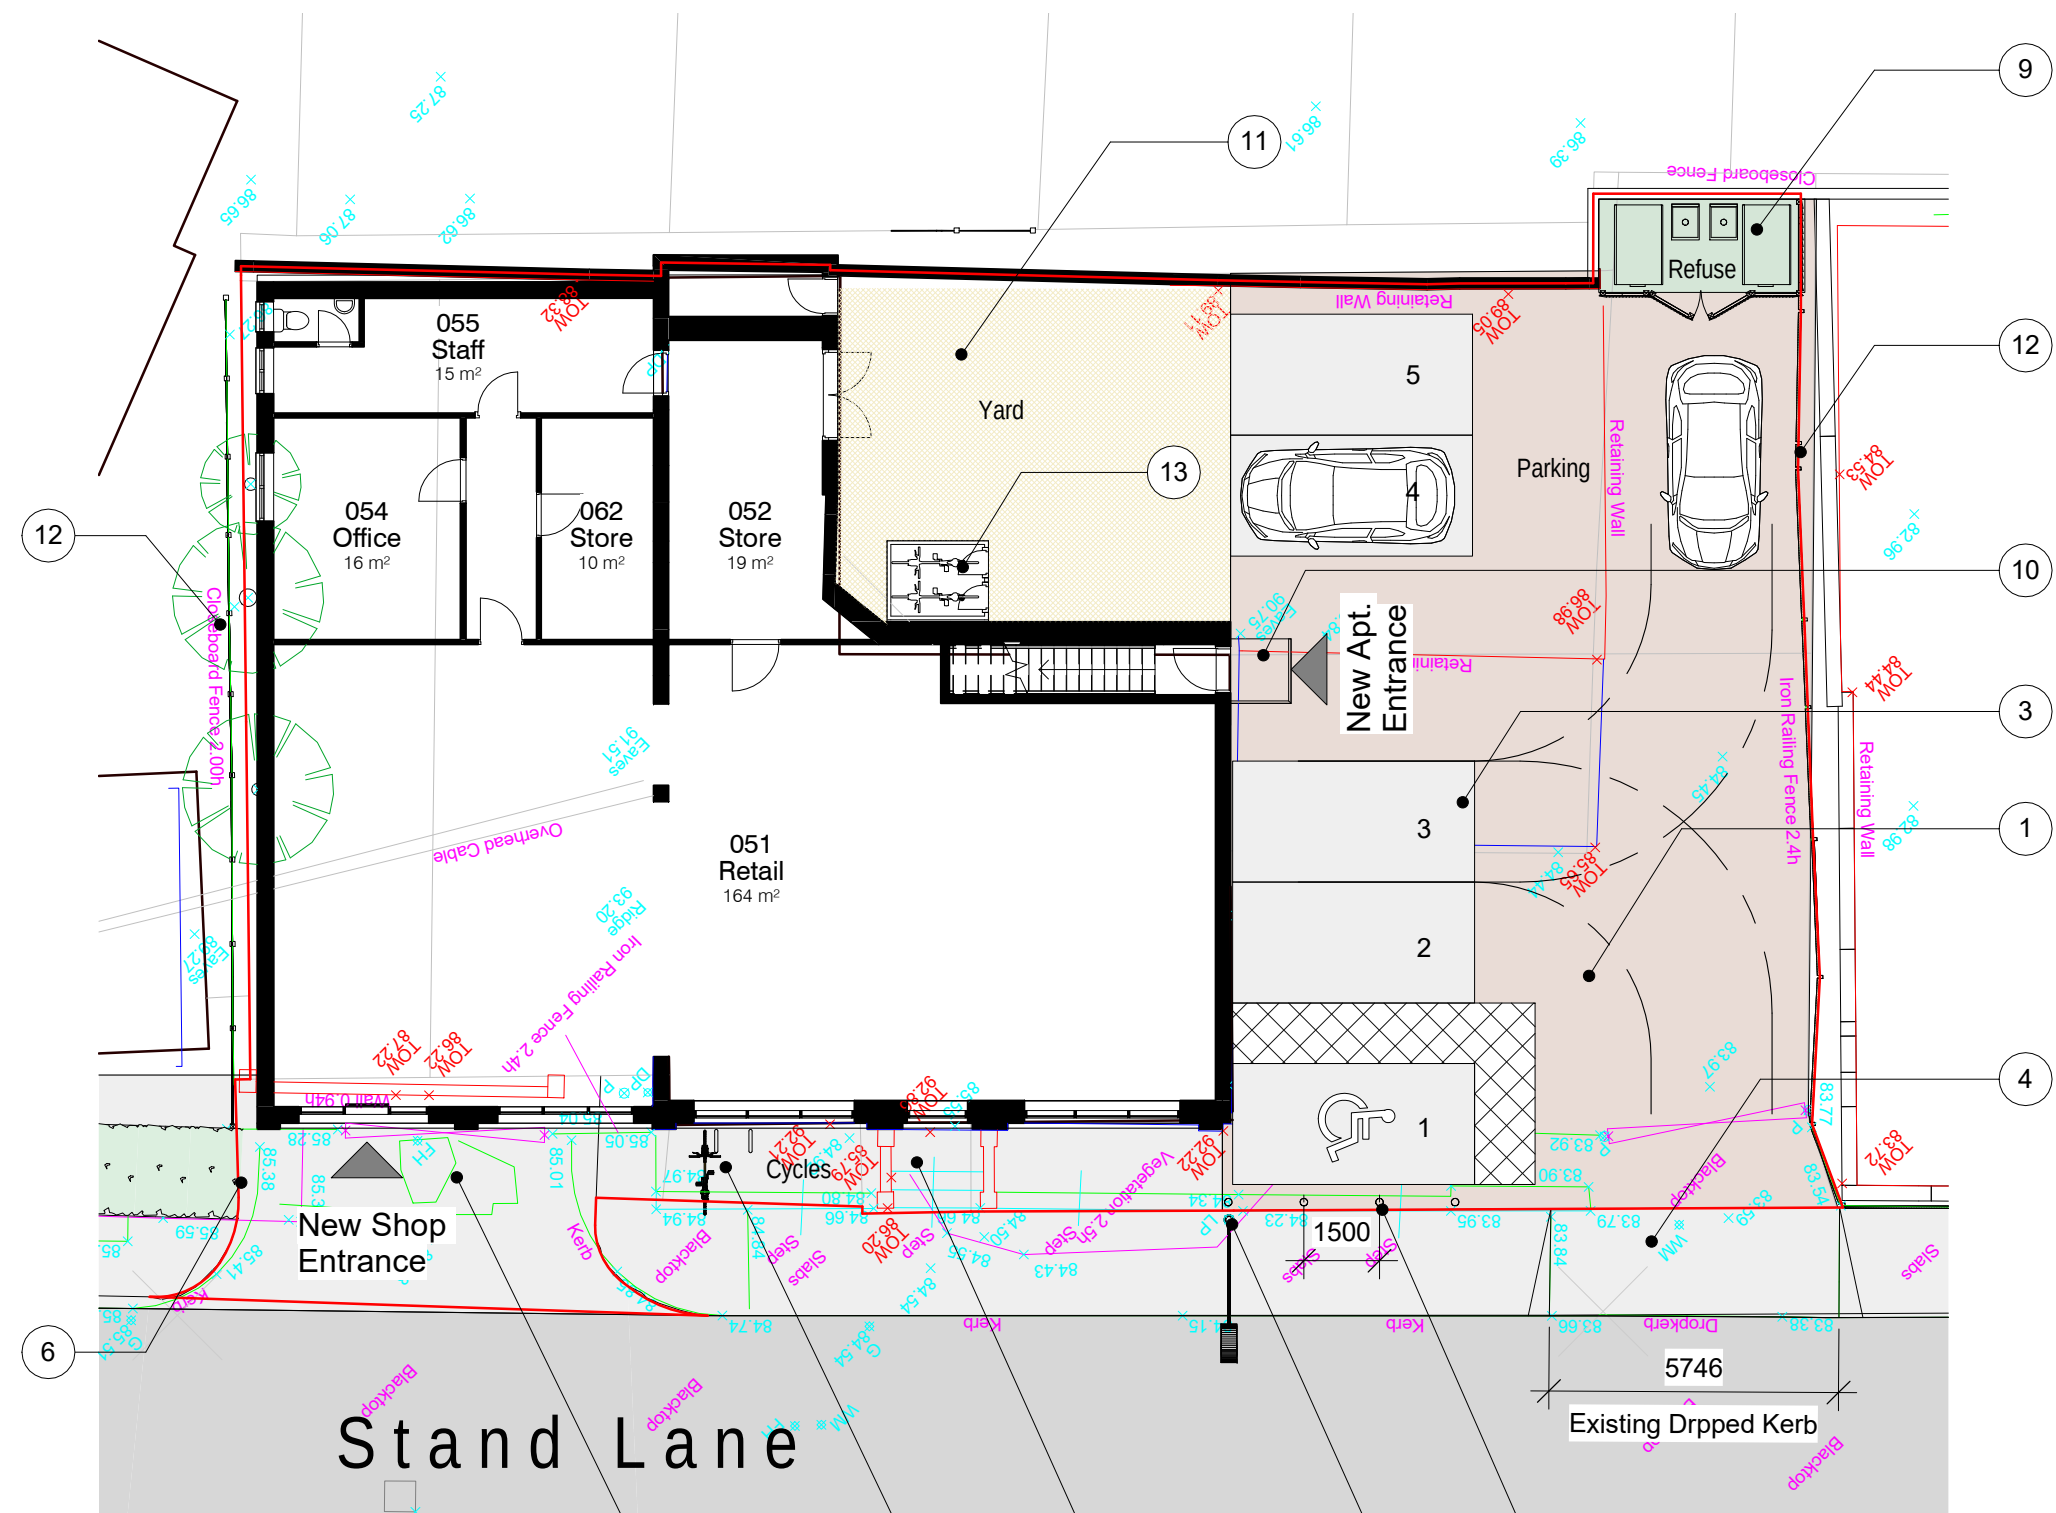

2. Level 0 - Landscaping - Proposed
1:150

Note Block - Landscaping Proposed

- Proposed Tarmac Driveway and Parking Area to be SUDS compliant Permeable product.
- Cycle Parking with 2 Sheffield style cycle stands, total capacity 4 bikes.
- Parking area for 5 cars, 1 bay provided for disabled parking.
- Existing carriageway crossing to be maintained.
- Existing hedge to be trimmed back slightly to line of boundary.
- Where redundant access road is to be omitted, the pedestrian footway is to be restored to suit existing levels at the road edge, a new kerb to match existing to be installed. The new surface treatment is to form a slope up to the new shop entrance to comply with the requirement of approved document M.
- Existing concrete block paving at higher level in the area between the building and the existing public footpath to be replaced with porous Tarmac/Asphalt.
- Proposed enclosed and gated Refuse Bin storage with wash down floor.
- New entrance to dwelling units with 1050mm high railing.
- Proposed Block Paved Yard to be SUDS compliant permeable product.
- Existing boundary fencing to remain.
- 2 No. Covered bicycle storage lockers By messers 'Asgard' or equal approved. Each locker storage capacity up to two bicycles. Final colour by client.
- 900mm High Metal bollards spaced at no more than 1500mm center to center.



3. Materials - Permeable Block Paving - Yard
1:1



4. Materials - Permeable Asphalt - Parking
1:1




5. Materials - Timber Fenced Refuse Enclosure
1:1



6. Materials - Bollards
1:1

Legend - Boundaries

- Site Boundary ———
- Site Ownership ———

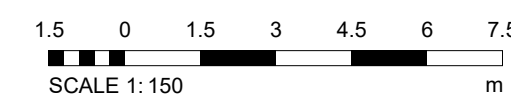

2	Landscape Plan shown on Proposed	SA	09/10/21
1	Planning Arrangements	SA	24/08/21
REV	DESCRIPTION	BY	DATE
PROJECT	136 Stand Lane	SCALE @ A1	DATE
CLIENT	Mr. Kajan Thayalan	As indicated	14 SEP 2020
TITLE	Landscape Plan - Existing and Proposed	STATUS	AP
PROJECT NO.	DA20070.	DRAWING NO.	006.
REV			2
NOTES	THIS DRAWING MUST NOT BE REPRODUCED WITHOUT PRIOR WRITTEN CONSENT OF DEBTAL ARCHITECTURE. ALL OWNERSHIP AND INTELLECTUAL PROPERTY RIGHTS ARE RESERVED BY DEBTAL ARCHITECTURE. THE DRAWING IS PROVIDED AS A GUIDE ONLY AND DOES NOT REPRESENT A CONTRACT. THE DRAWING IS NOT TO BE USED FOR ANY OTHER PURPOSES WITHOUT THE WRITTEN CONSENT OF DEBTAL ARCHITECTURE. ALL DIMENSIONS AND LEVELS ARE TO BE TAKEN FROM THE DRAWING UNLESS OTHERWISE SPECIFIED. THE DRAWING IS NOT TO BE USED FOR ANY OTHER PURPOSES WITHOUT THE WRITTEN CONSENT OF DEBTAL ARCHITECTURE.		

