


Performance House, Heywood Street, BL9 7DZ

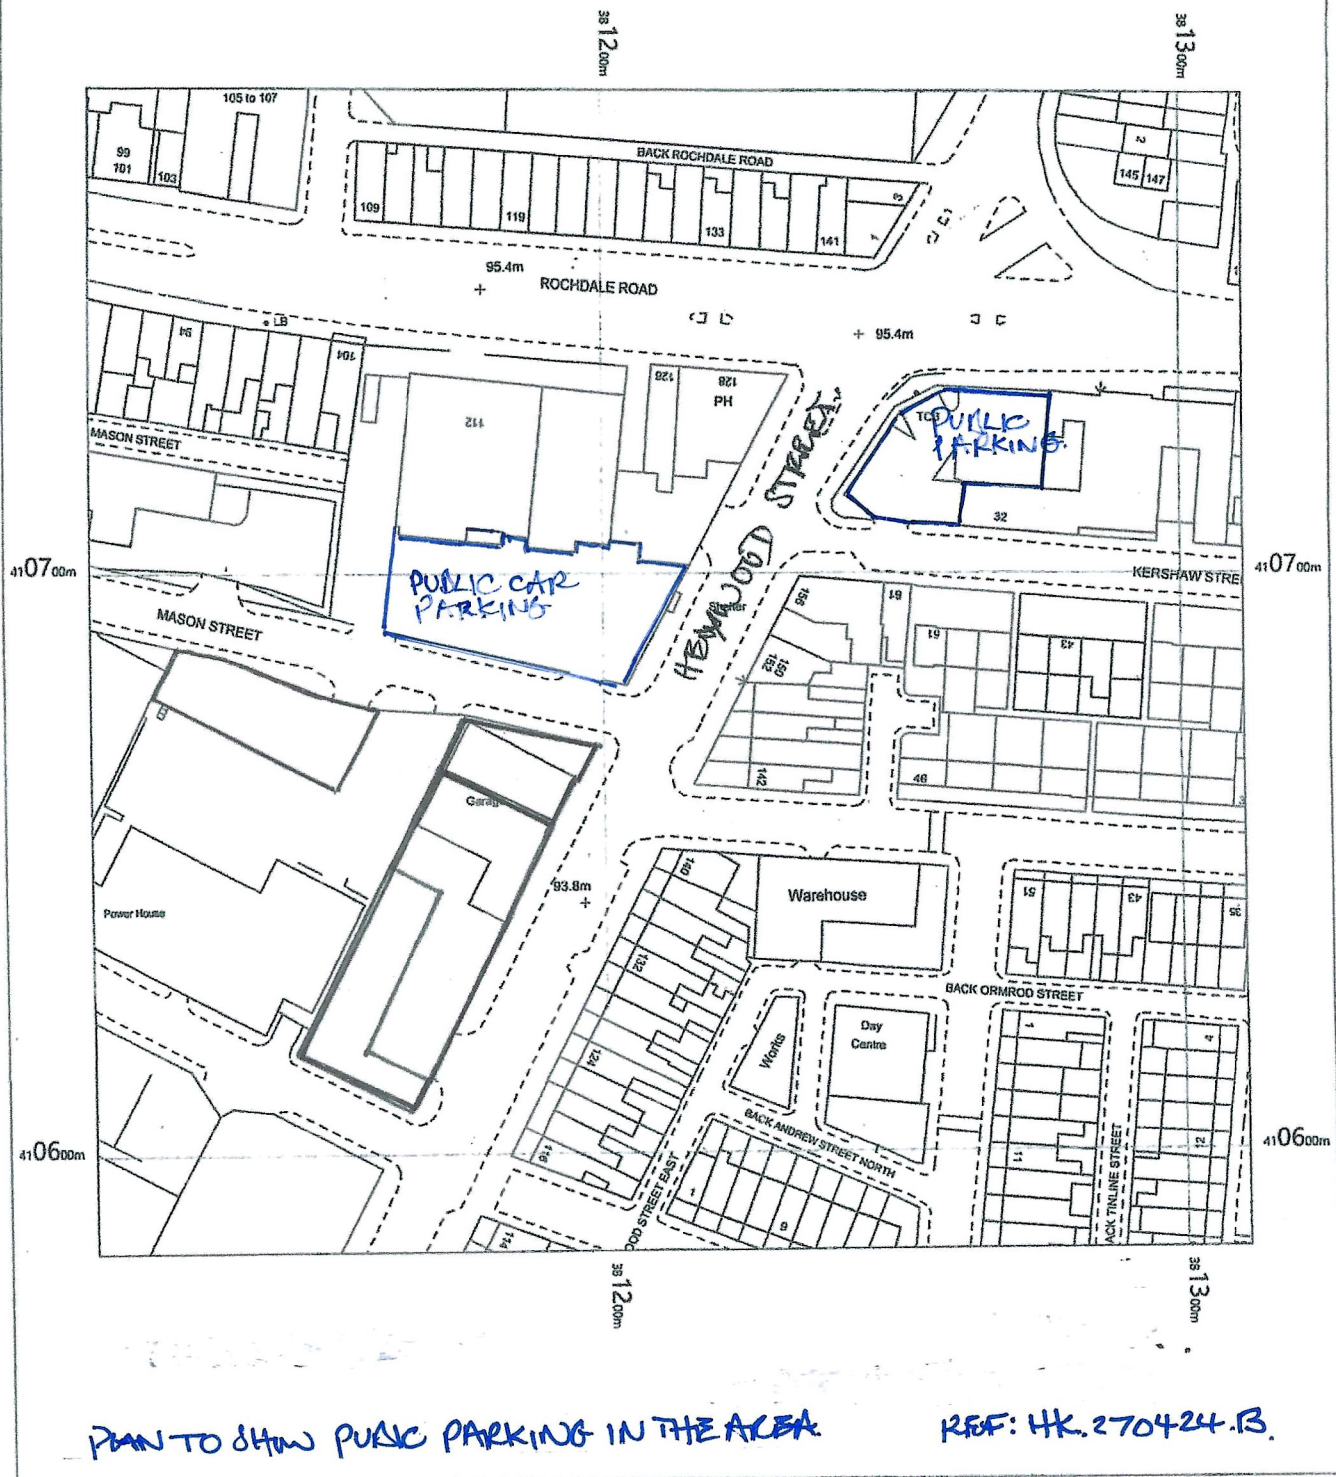

Performance House
Heywood Street,
Bury,
BL9 7DZ

OS MasterMap 1250/2500/10000 scale
Monday, May 2, 2022, ID: MPMBW-01035426
www.blackwellmapping.co.uk

1:1250 scale print at A4, Centre: 381211 E, 410683 N

©Crown Copyright Ordnance Survey. Licence no. 100041041



**BLACKWELL'S
MAPPING SERVICES**
PERSONAL & PROFESSIONAL MAPPING
www.blackwellmapping.co.uk

TEL: 0800 151 2612
maps@blackwell.co.uk