

CDM 2015

Client notified of duties: At Design Workshop


Principal Designer: Client

Unless noted below, all known hazards have been highlighted on this drawing


Demolition lines

New construction


Possible steel (specialist to advise)

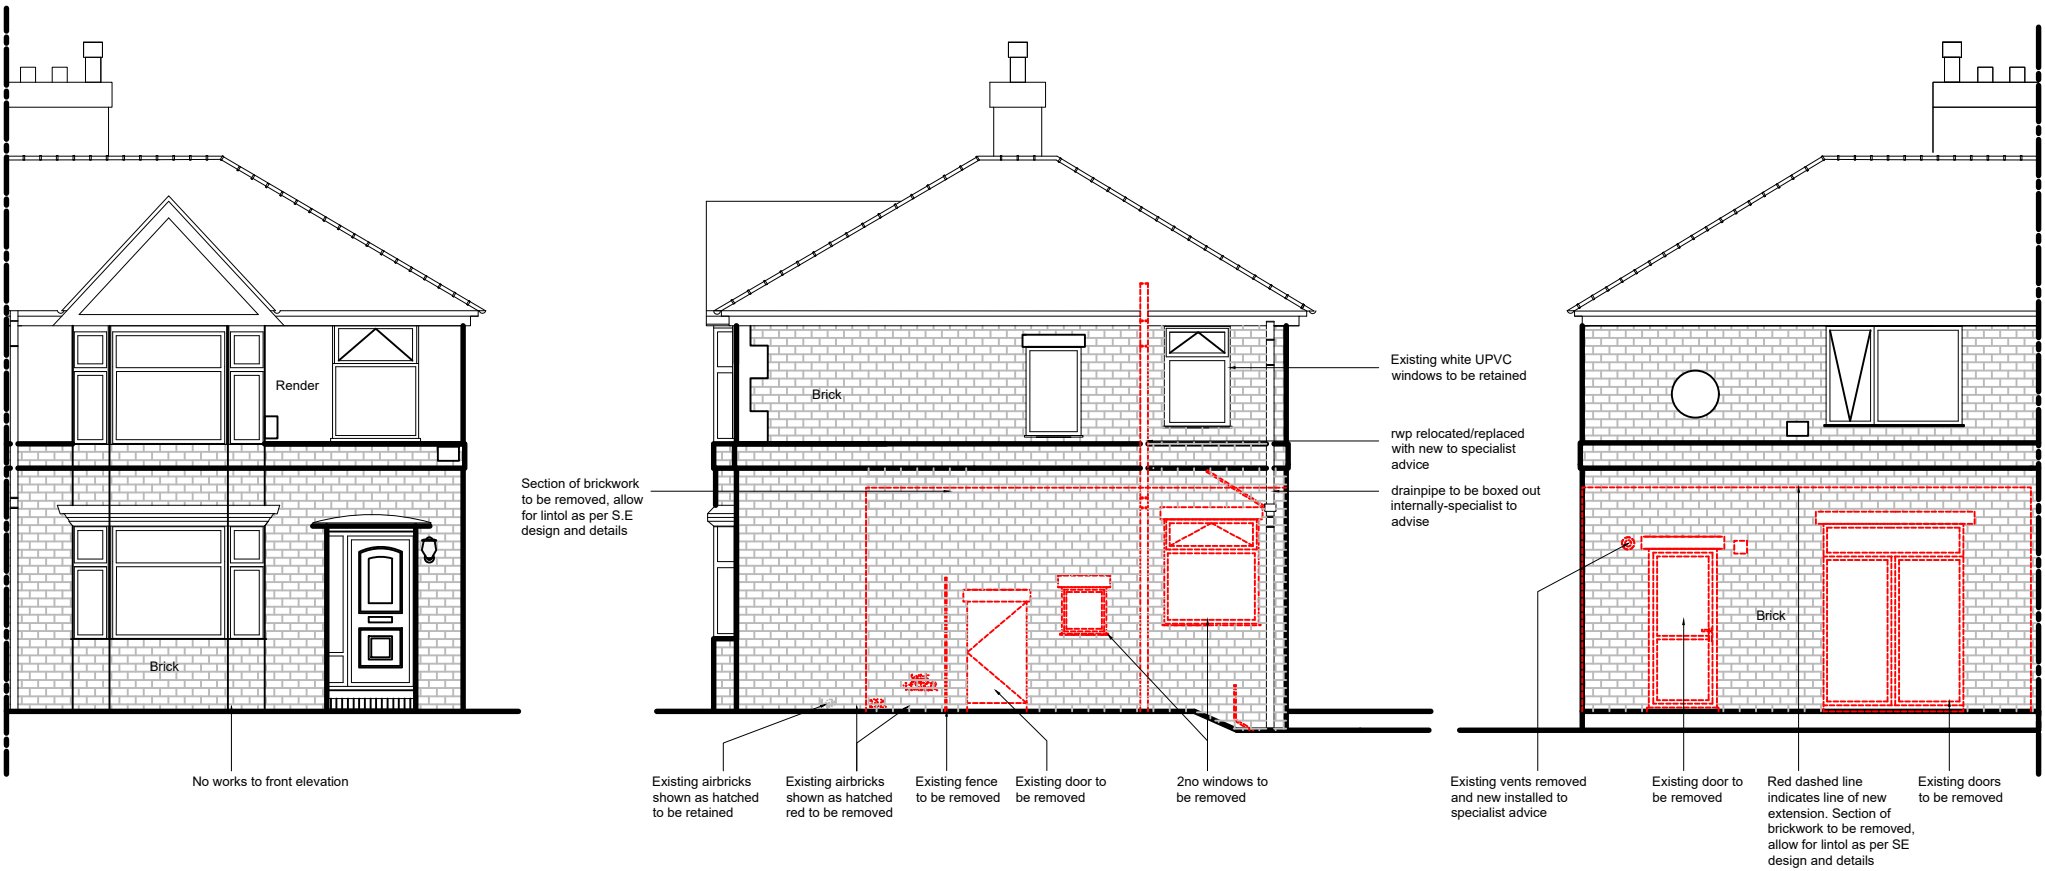

EXISTING EXTERNAL ELEVATIONS
Scale 1:100

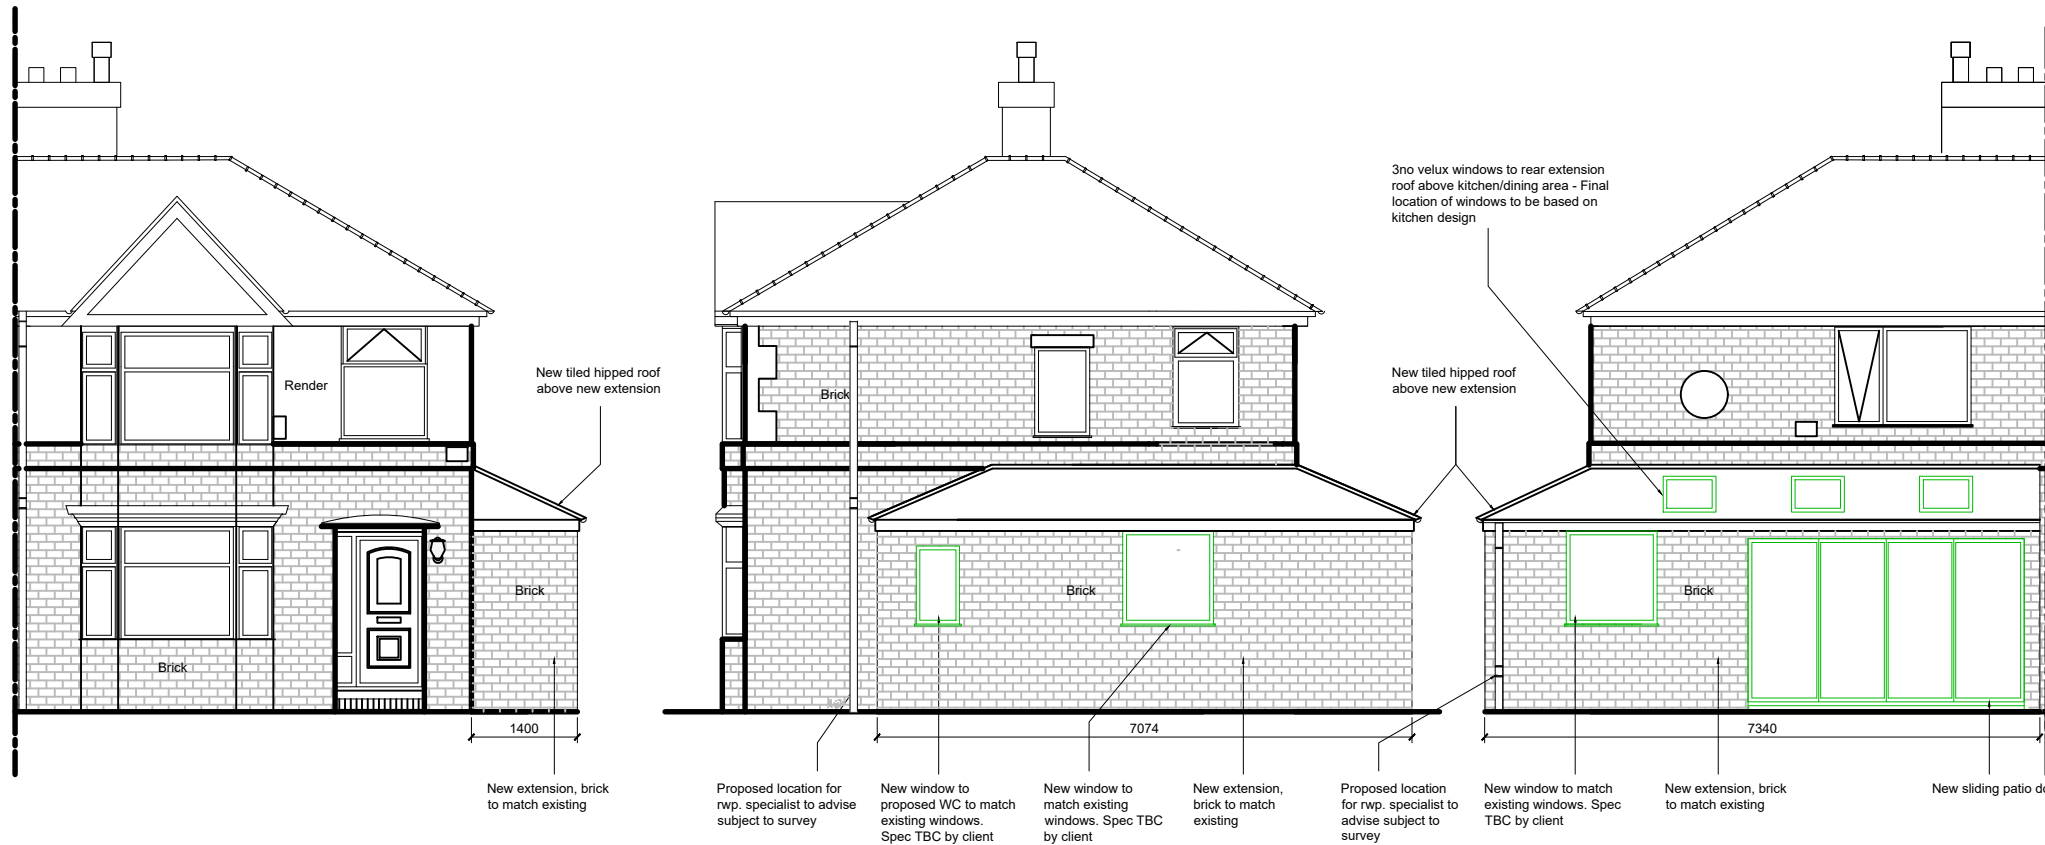

PROPOSED EXTERNAL ELEVATIONS
Scale 1:100

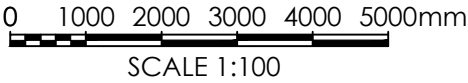

Rev: P3	Date: 18.01.23	Drawn: MT	Checked: ST
	PLANNING UPDATES		
	• Scale changed to 1:100 @A2		
Rev: P2	Date: 16.07.21	Drawn: HE	Checked: LG
	STAGE 2 UPDATES		
	• Based on client mark up sent 05.07.21		
	• Additional window shown		
	• Indicative locations for velux windows shown		
Issue:	For Planning	Stage:	S2
Client:	P. Shyvers		
Project:	3 Freshfield Avenue, Prestwich Manchester, M25 2GU		
Title:	Existing and Proposed External Elevations		
Date:	24.06.2021	Drawn:	HE
Scale:	1:100 @ A2	Checked:	LG
Dwg N°:	Rev		
202018_M1NT_XX_ZZ_A_DR_0005 P3			
M1NT STUDIO. www.m1ntstudio.com hello@m1ntstudio.com			