
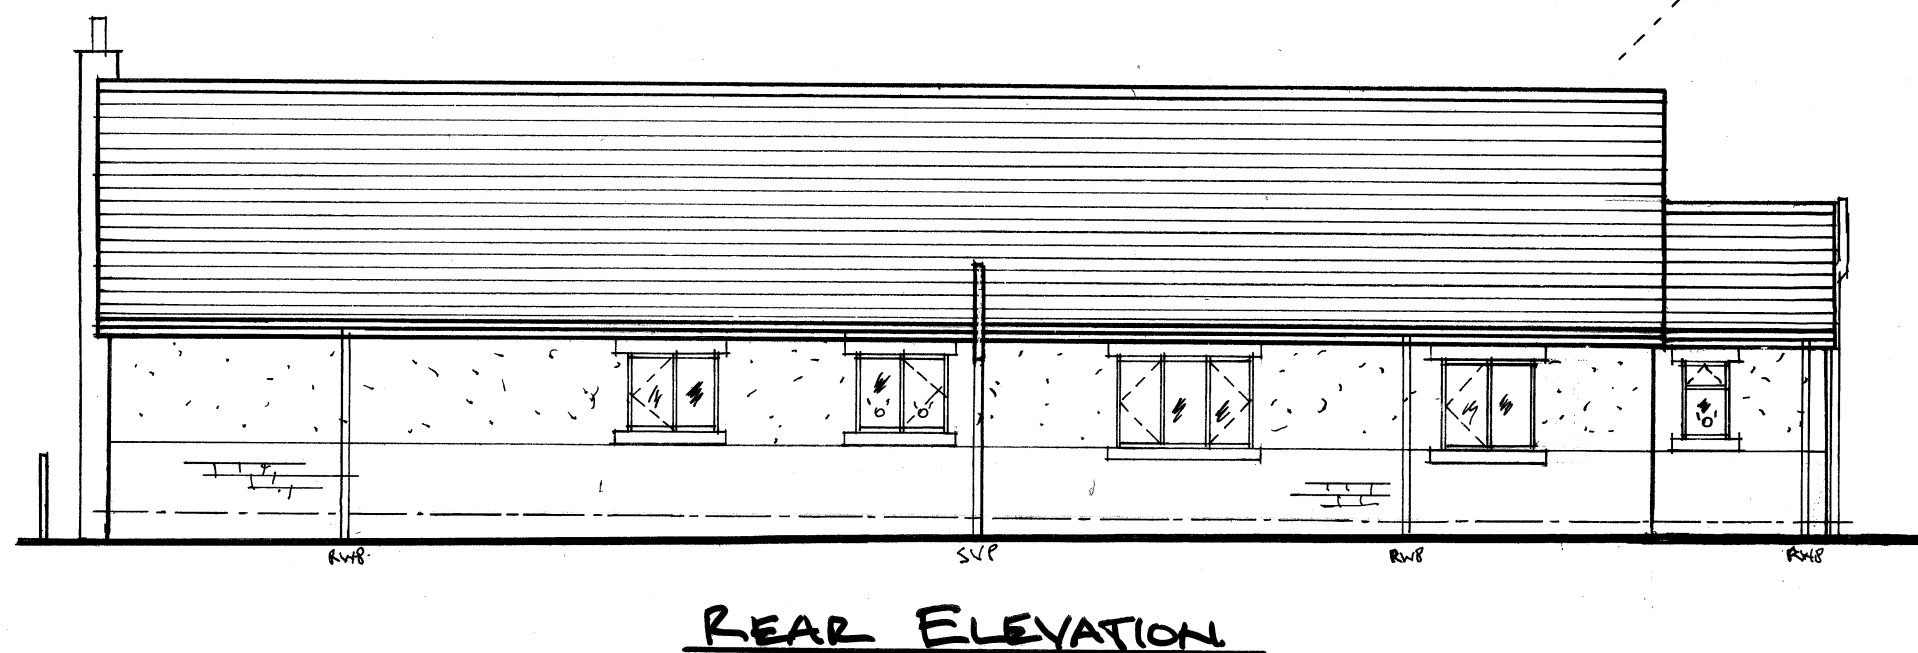


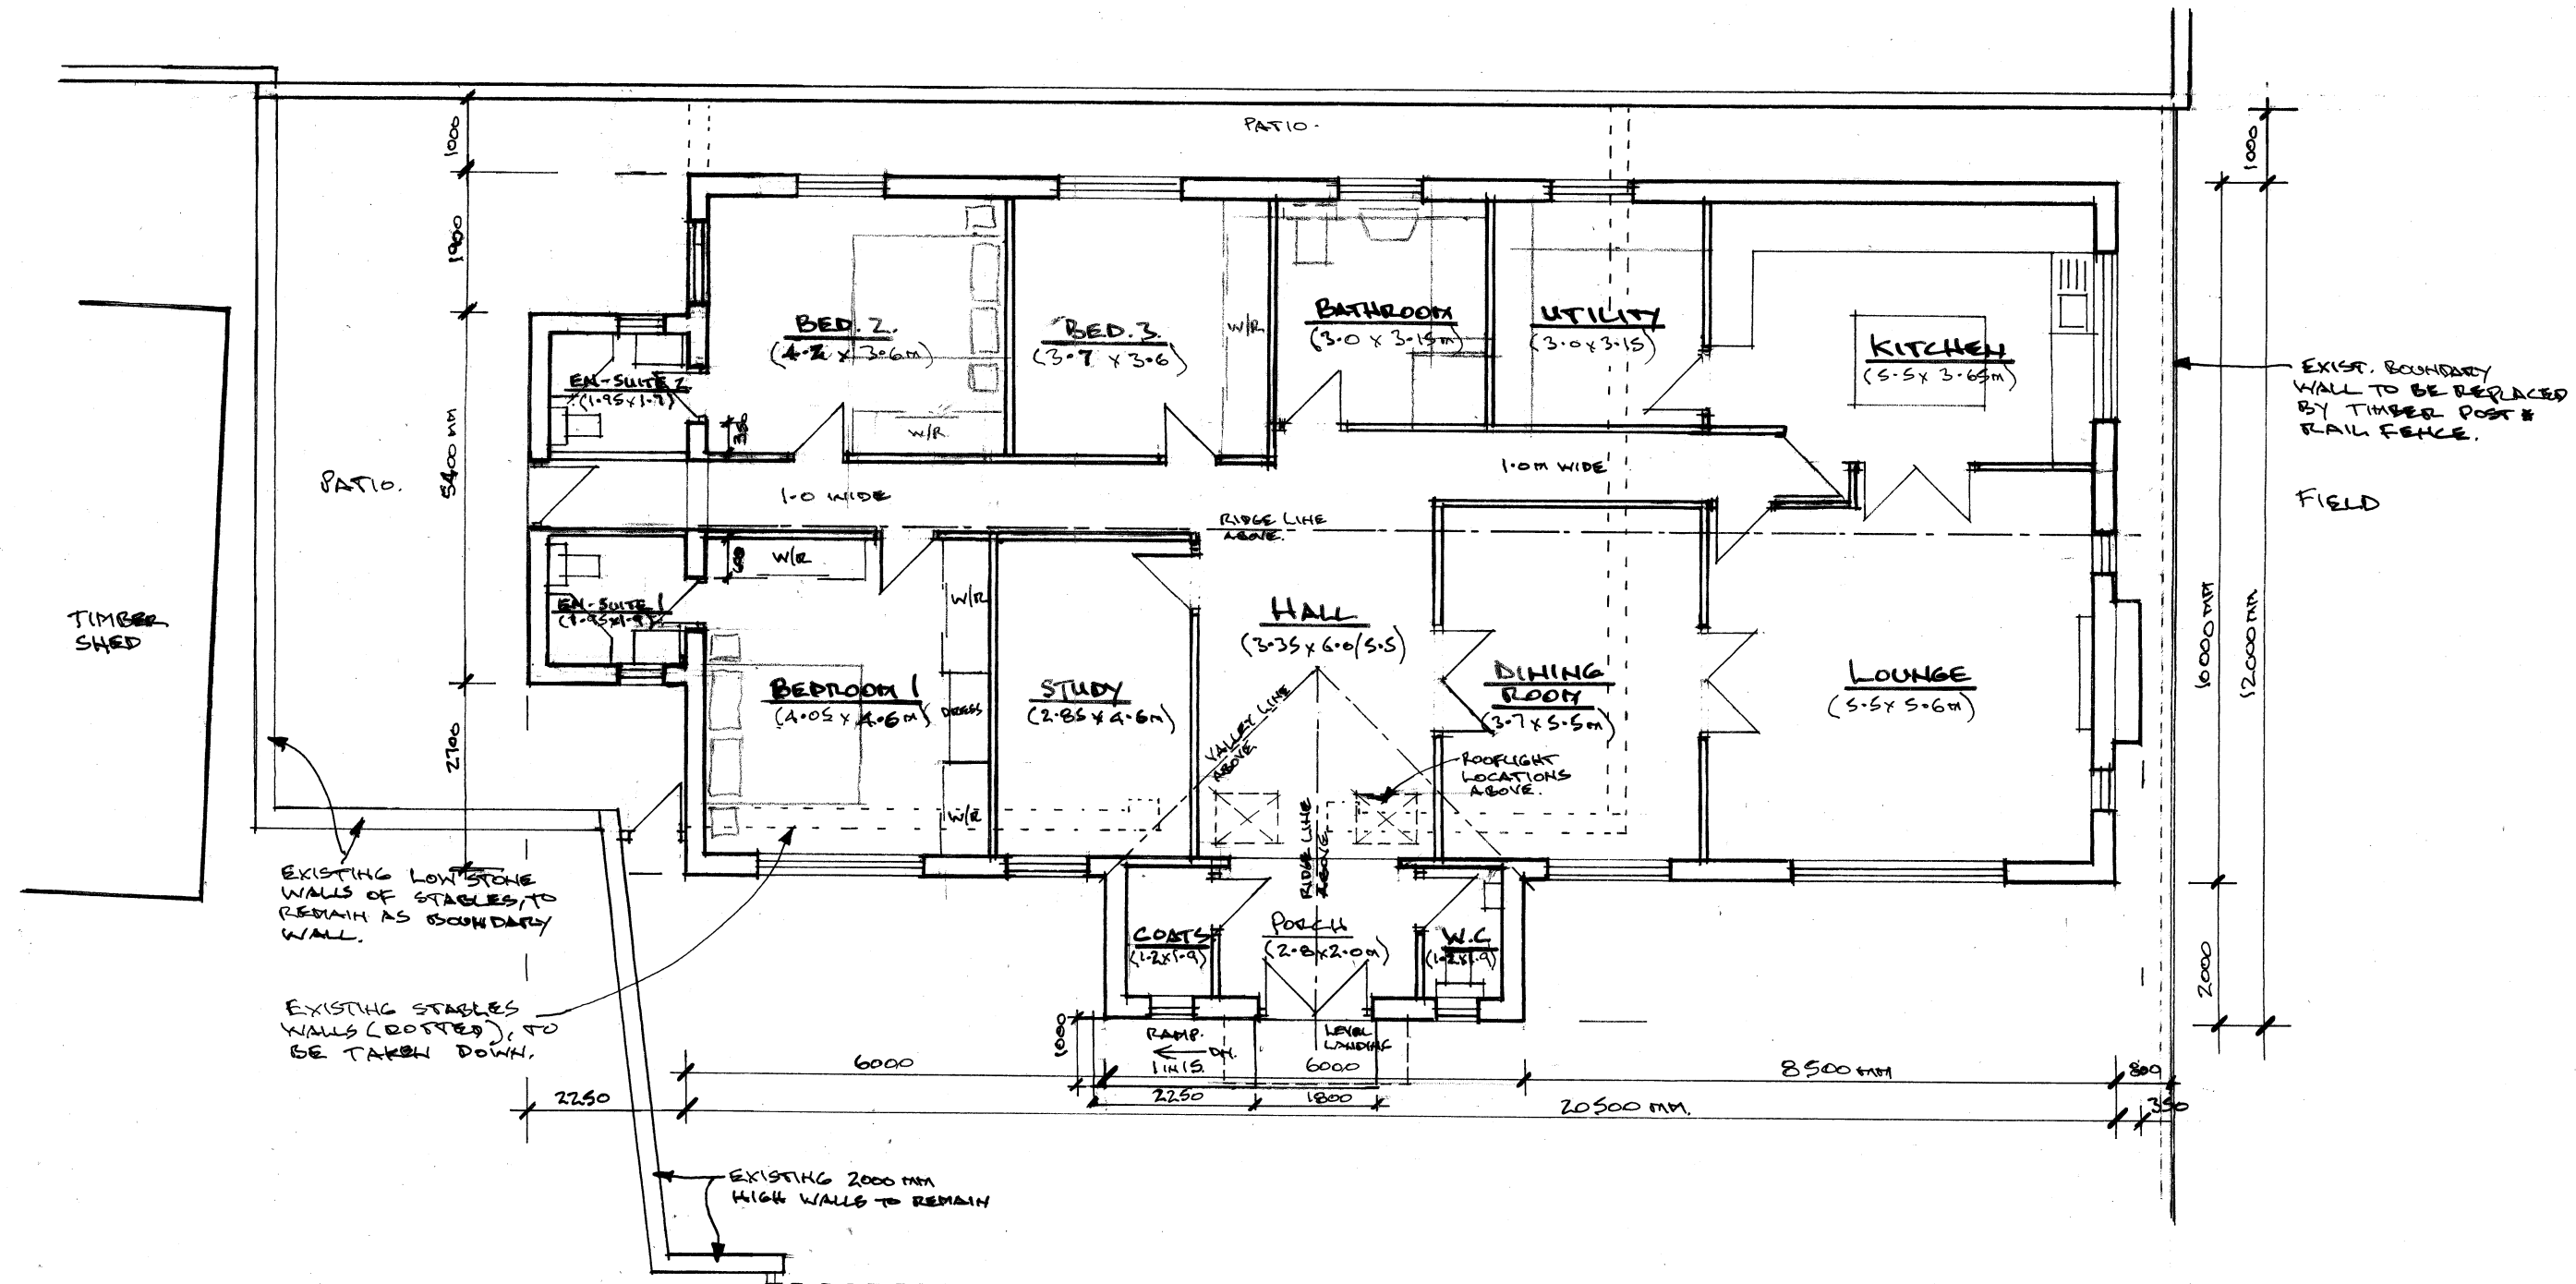

Architectural & Building Services			
NEIL BUTTERWORTH			
Tel: 07785 275483			
89 Higher Ainsworth Road, Radcliffe, Manchester, M26 4JJ.			
Job Title PROPOSED NEW DETACHED BUNGALOW, ON LAND AT REAR OF 90 WATLING ST., AFFETTSIDE, BURY, FOR MR & MRS S. WALKER.			
Drawing Title PLANS & ELEVATIONS (PROPOSED)			
Scale 1:100	Date FEB. 21	Drawn by N.B.	Drawing No. 4.