




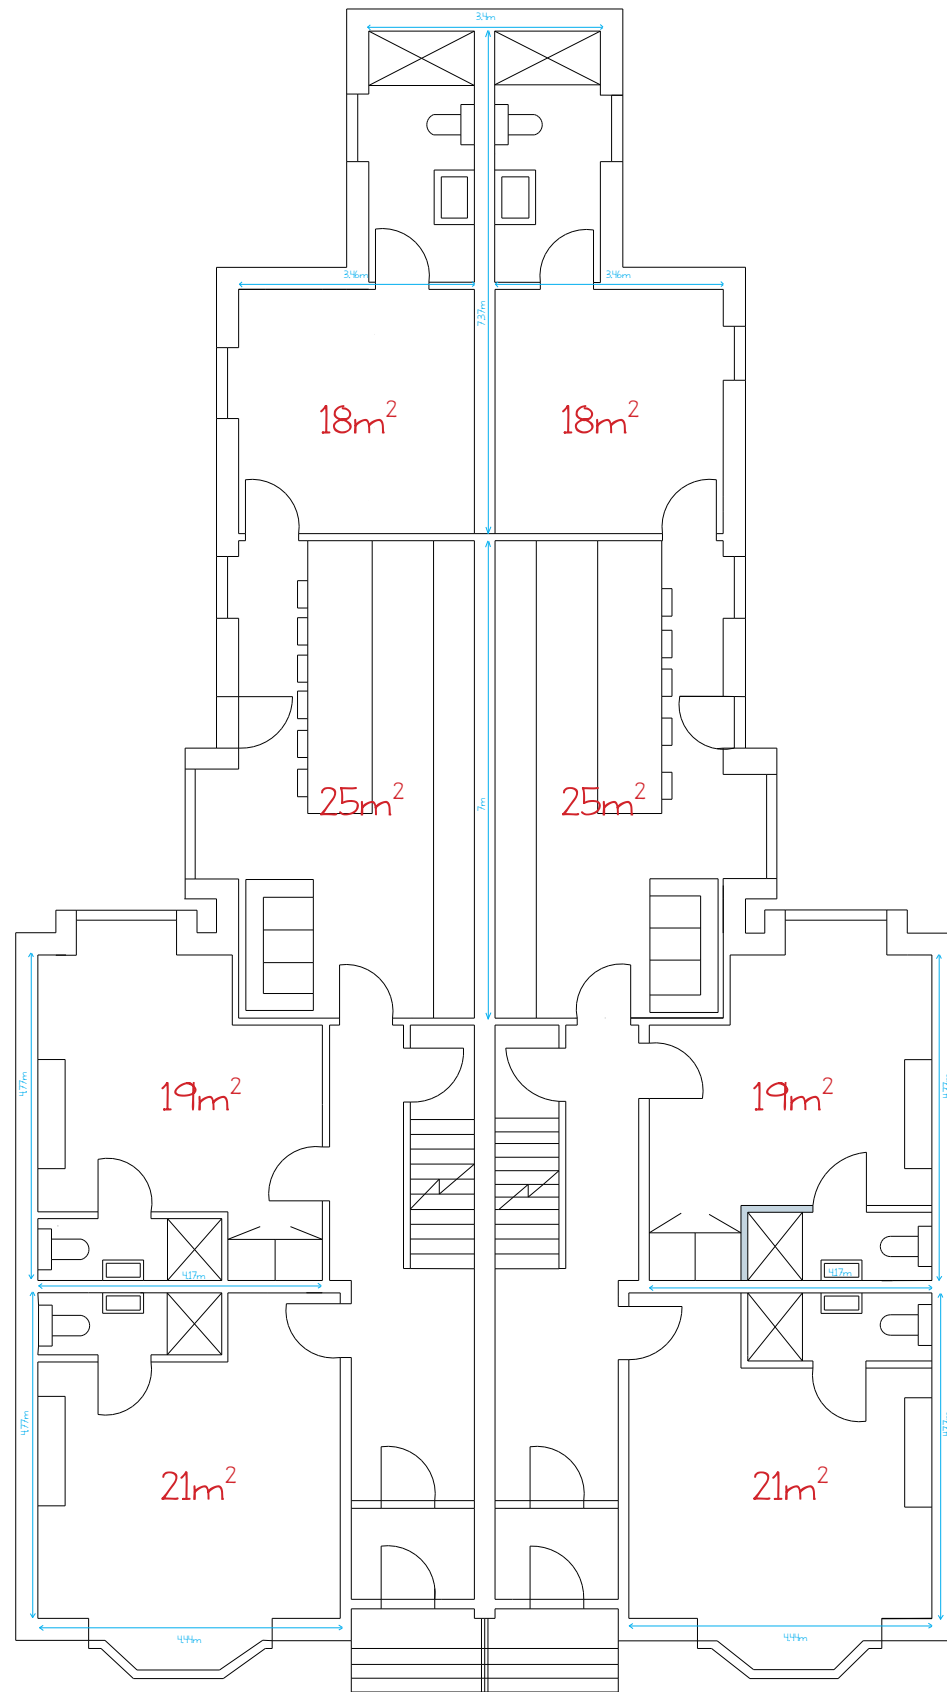

1 GROUND FLOOR
PROPOSED

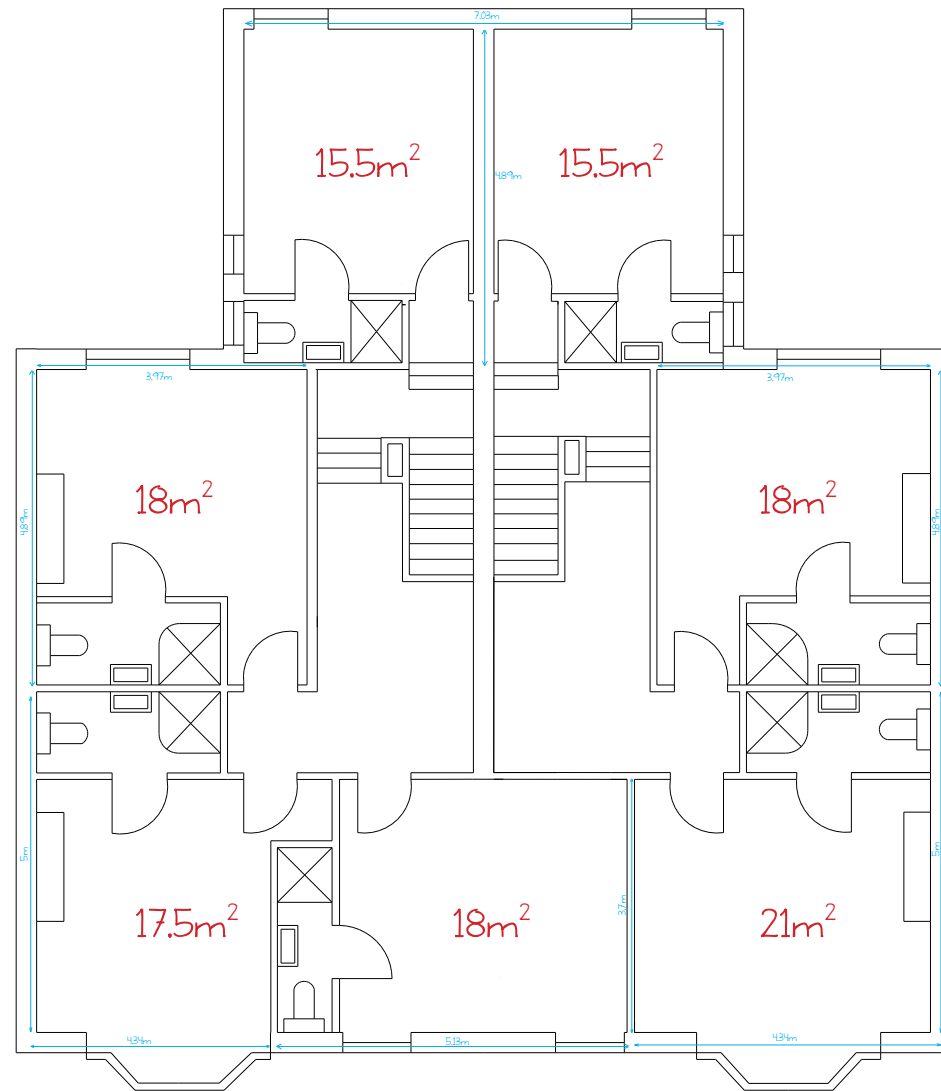

2 FIRST FLOOR
PROPOSED

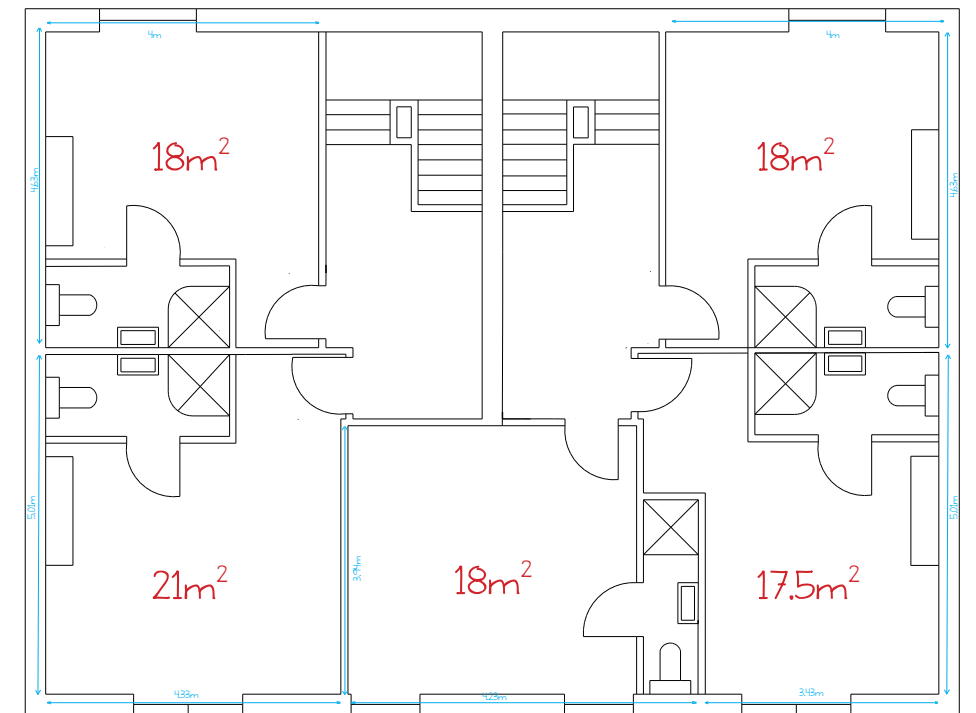

3 SECOND FLOOR
PROPOSED

PROJECT ADDRESS		
146 & 148 MANCHESTER ROAD, BURY, BL9 0TL (CURRENTLY ROSTREVOR HOTEL)		
TITLE		
ROOM SIZES		
PROJECT NO.	DRAWING NO.	REV
RS-01	01	01
SCALE	DATE	DRAWN BY
	07/06/23	LC
© COPYRIGHT. ALL RIGHTS RESERVED. THIS DRAWING MUST NOT BE REPRODUCED WITHOUT PERMISSION. ALL DIMENSIONS RELATIVE TO THIS DRAWING TO BE CHECKED ON SITE. DESIGNER TO BE NOTIFIED OF ANY DISCREPANCIES. SWERE INVERT LEVELS MUST BE VERIFIED BEFORE WORK COMMENCES THIS DRAWING MUST BE CHECKED AGAINST ANY OTHER STRUCTURAL/SPECIALIST DRAWINGS PROVIDED. THIS DRAWING MUST NOT BE USED FOR CONSTRUCTION UNLESS ISSUED FOR CONSTRUCTION. ALL DIMENSIONS ON THIS DRAWING ARE IN MILLIMETRES (UNLESS OTHERWISE STATED).		
10 0 10 20 30 40 50		
SCALE 1:1250 m		
5 0 5 10 15 20 25		
SCALE 1:500 m		