


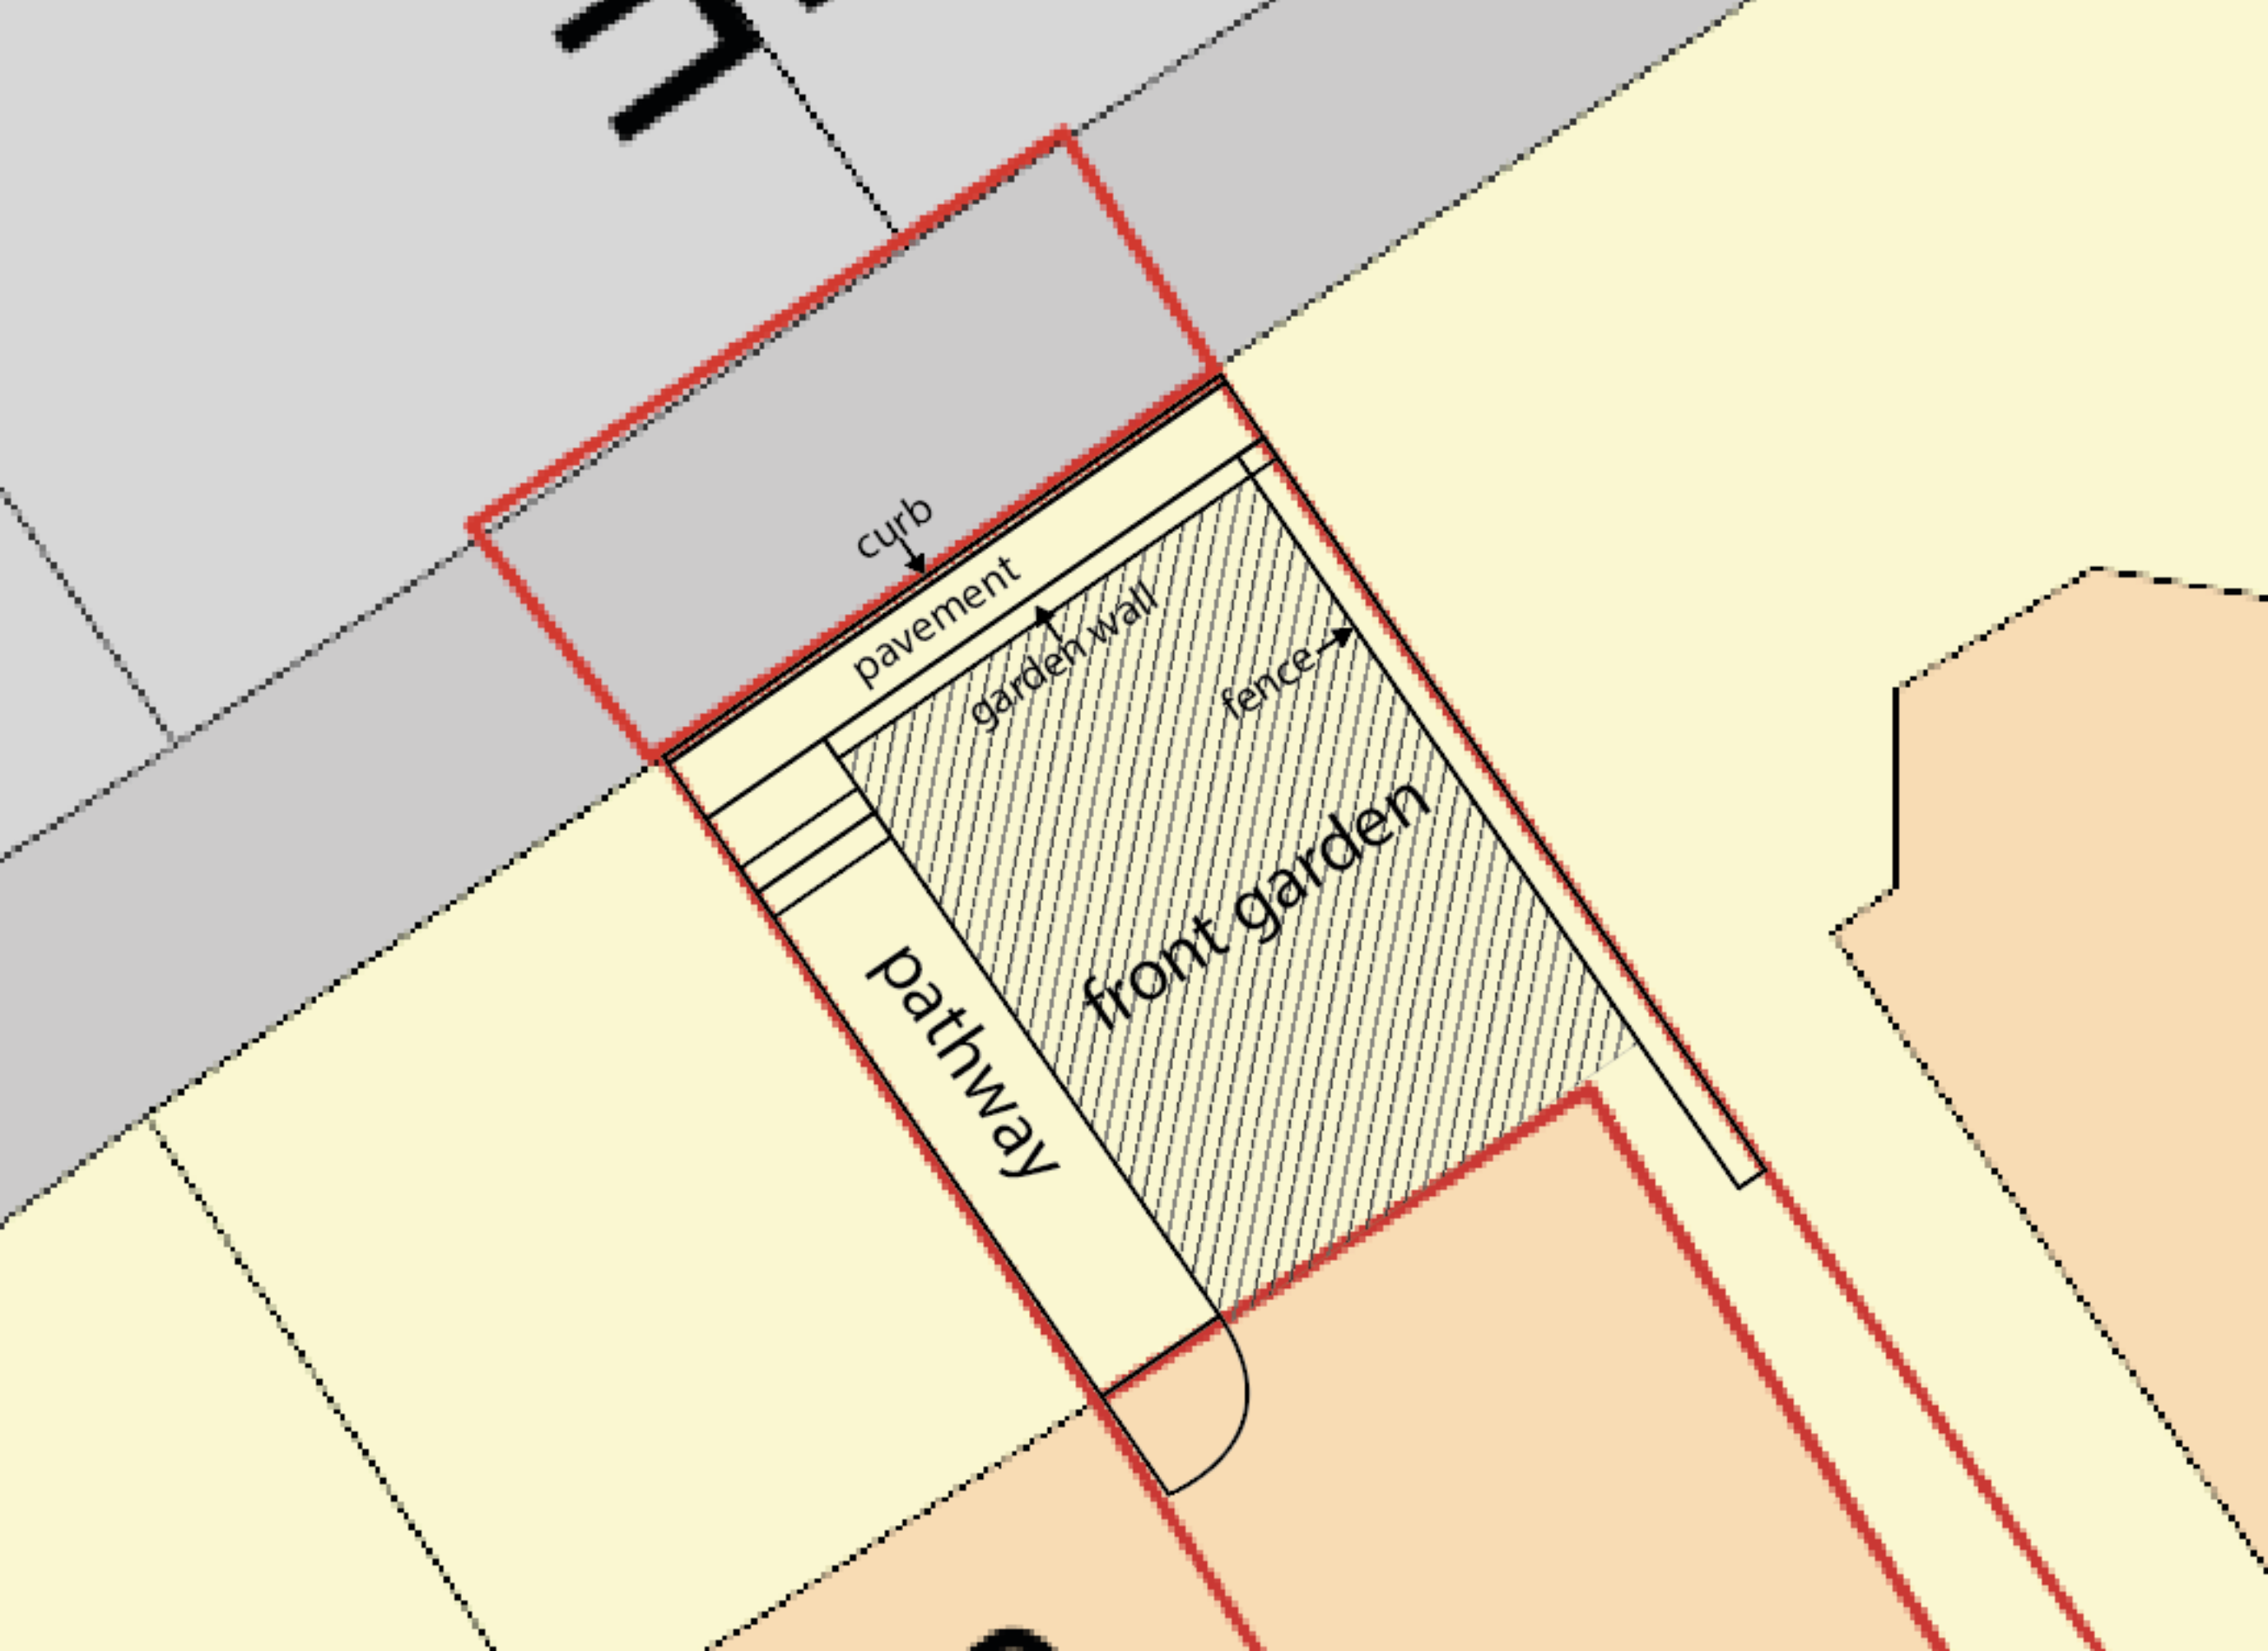

curb

pavement

garden wall

fence

pathway

front garden