



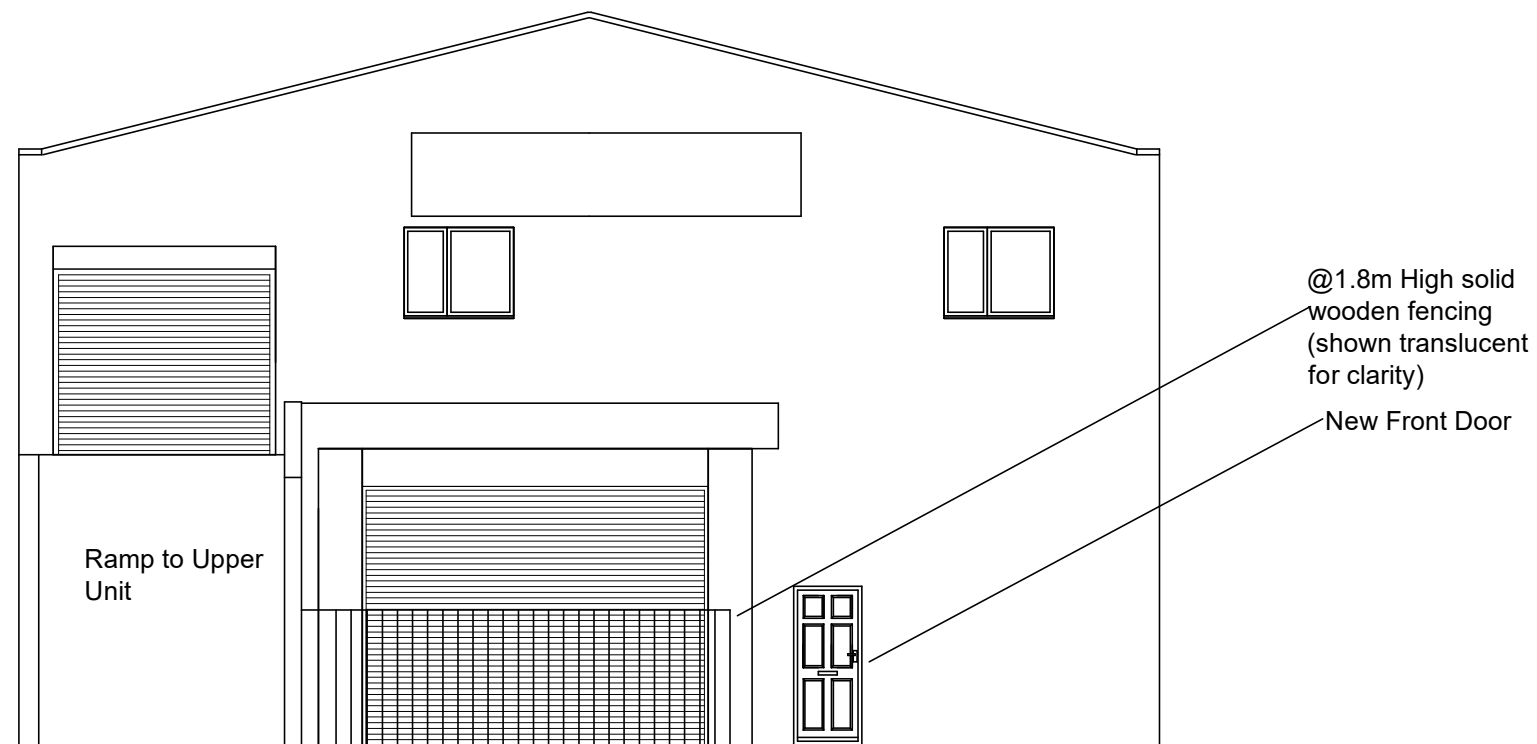

Front

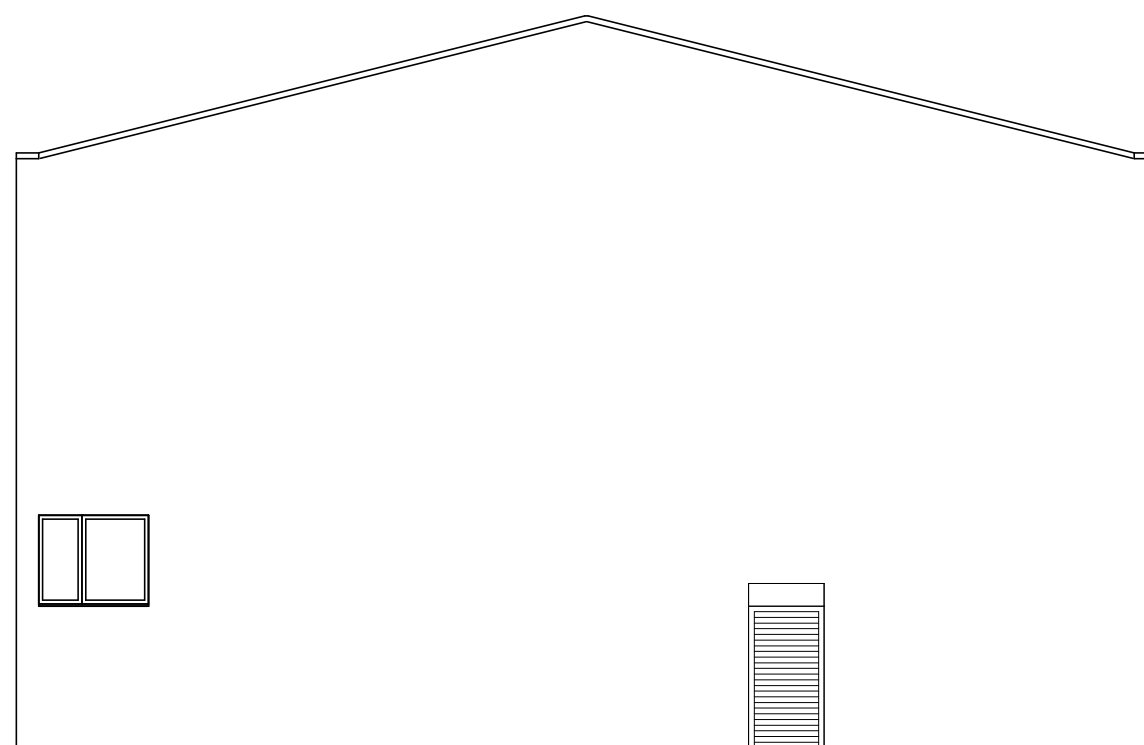

Rear

N.B. - No Changes Proposed to Rear of the Building

26 Whitelegg Street Bury BL81SW
Miss Amanda Jade Burke
Change of use to Boutique Dog Daycare

Drawing 8 -Proposed Front and
Rear

Drawing Number 2214-08 20/03/22

Loganbuilding@outlook.com

07904 649901
Scale 1:100@A3