





No 37, Hillingdon Road, Whitefield.

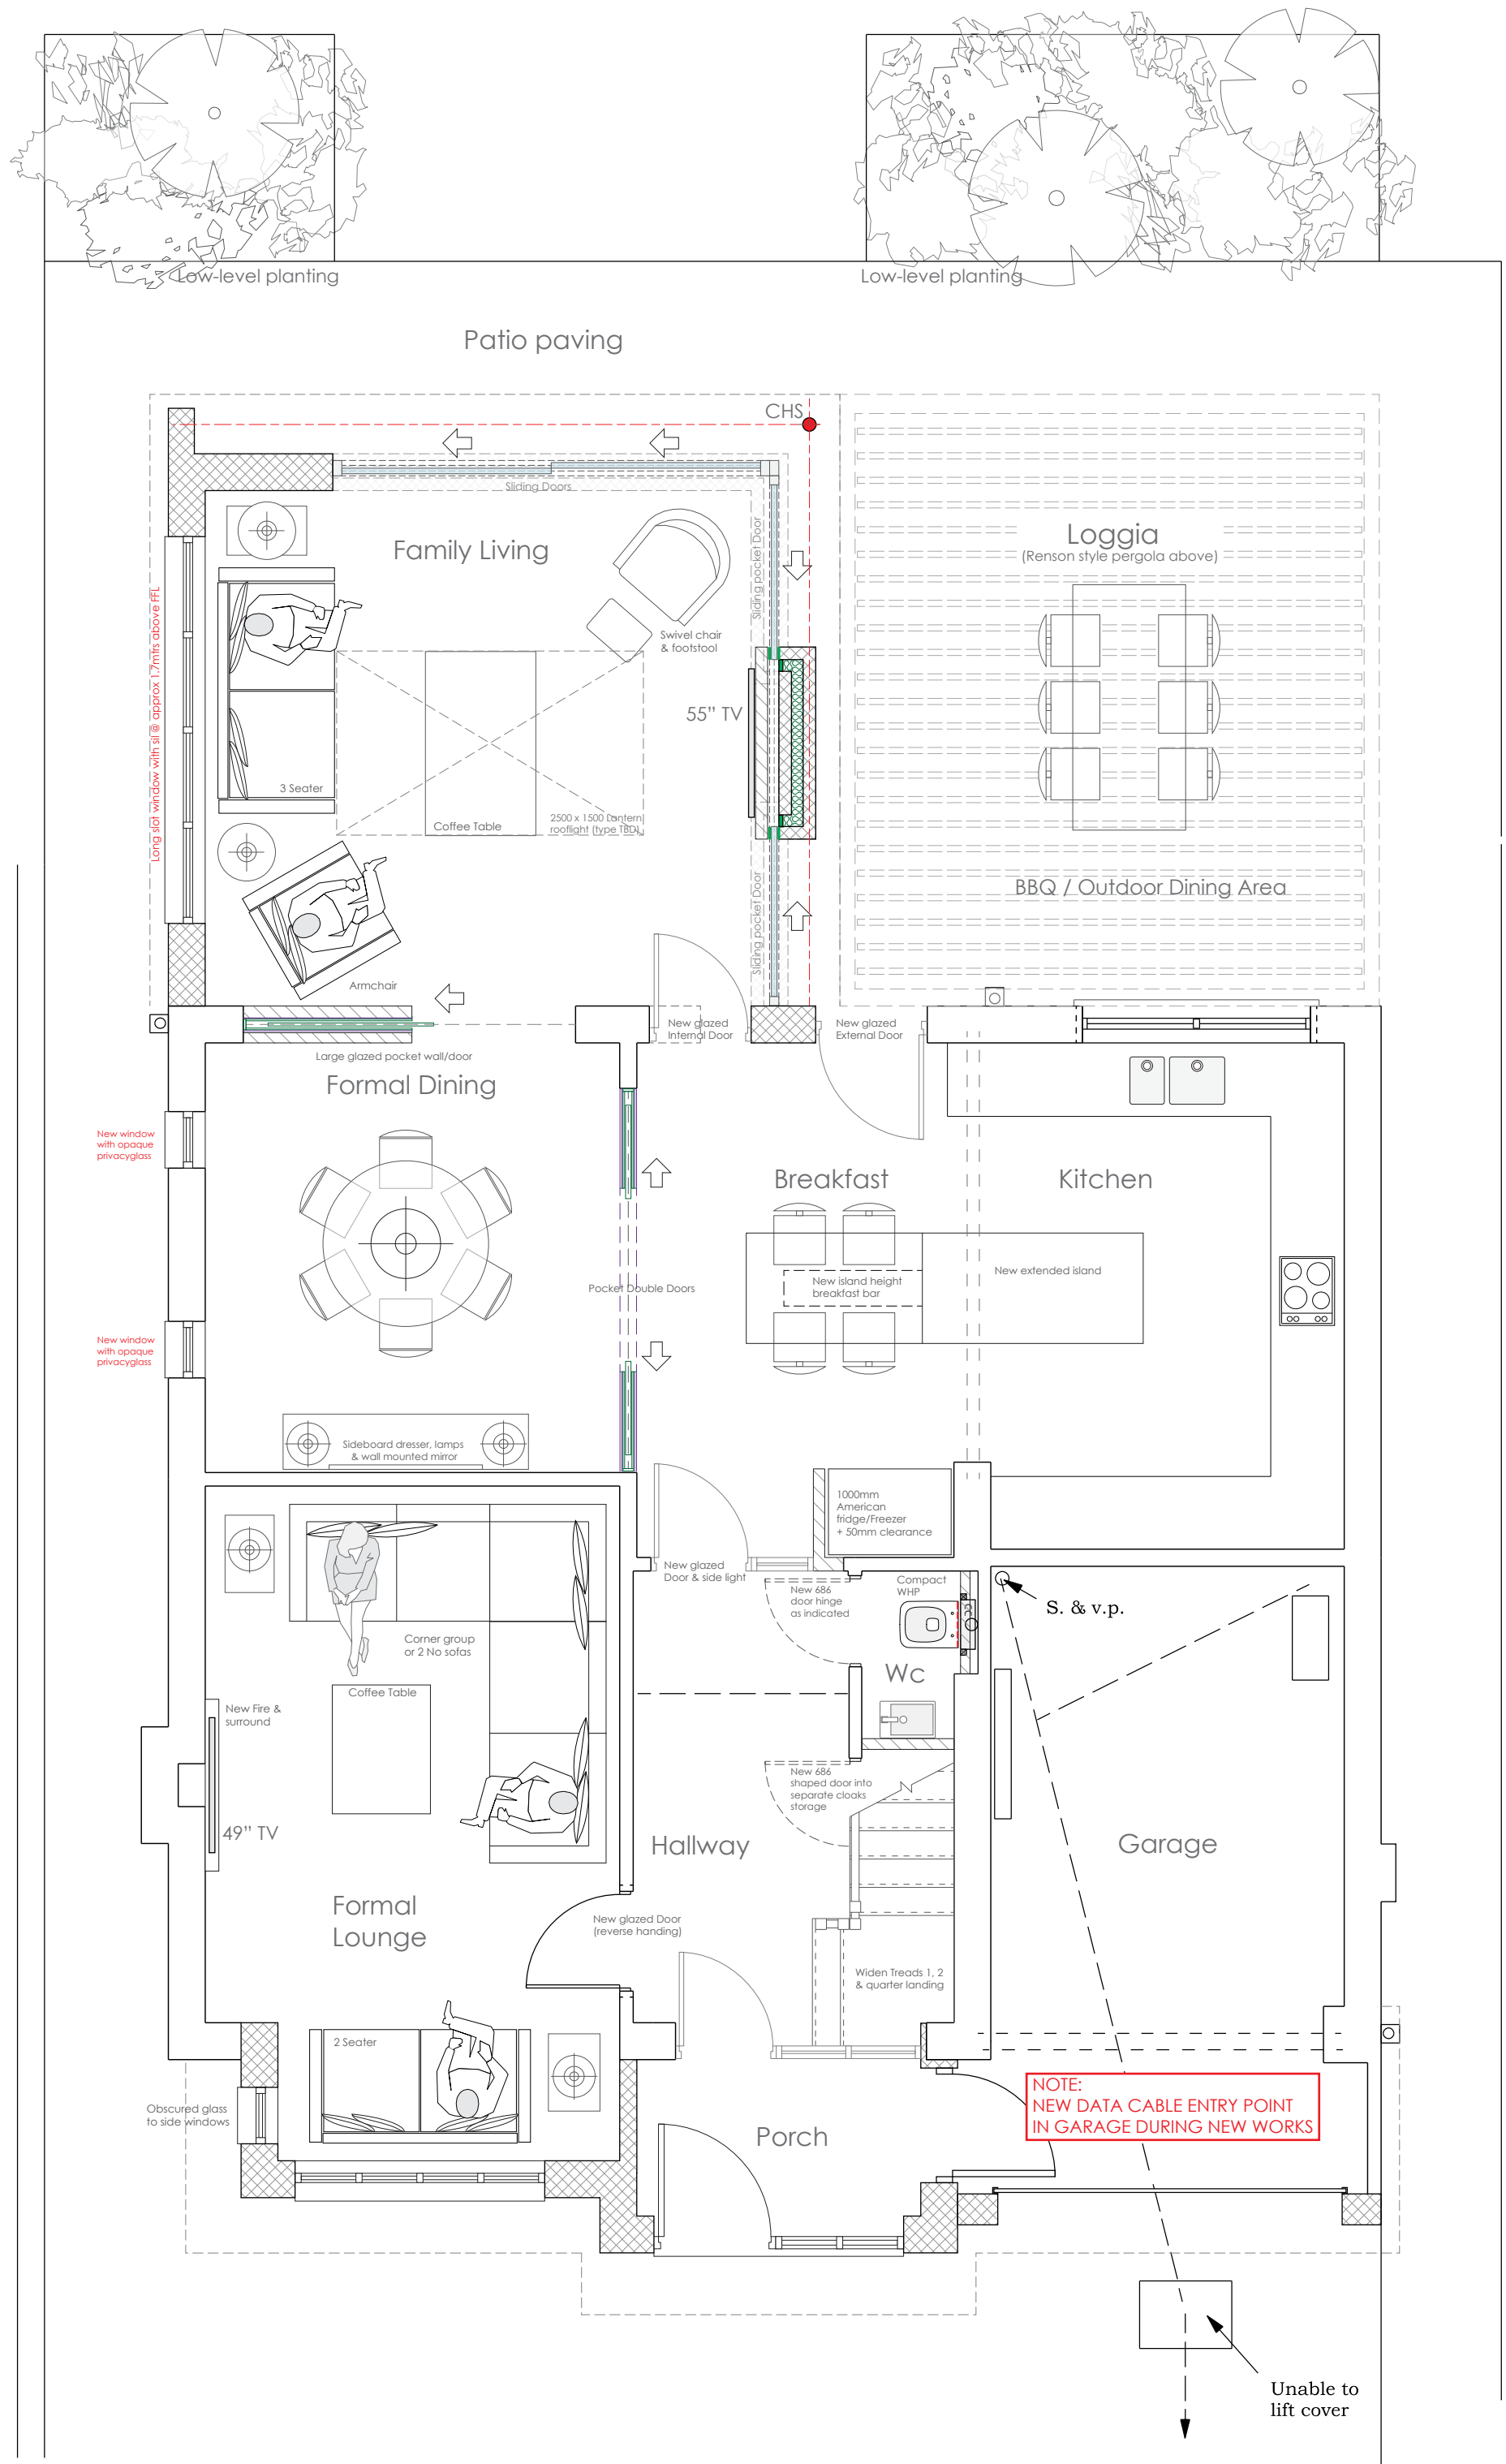

NOTE:
NEW DATA CABLE ENTRY POINT
IN GARAGE DURING NEW WORKS

Unable to
lift cover

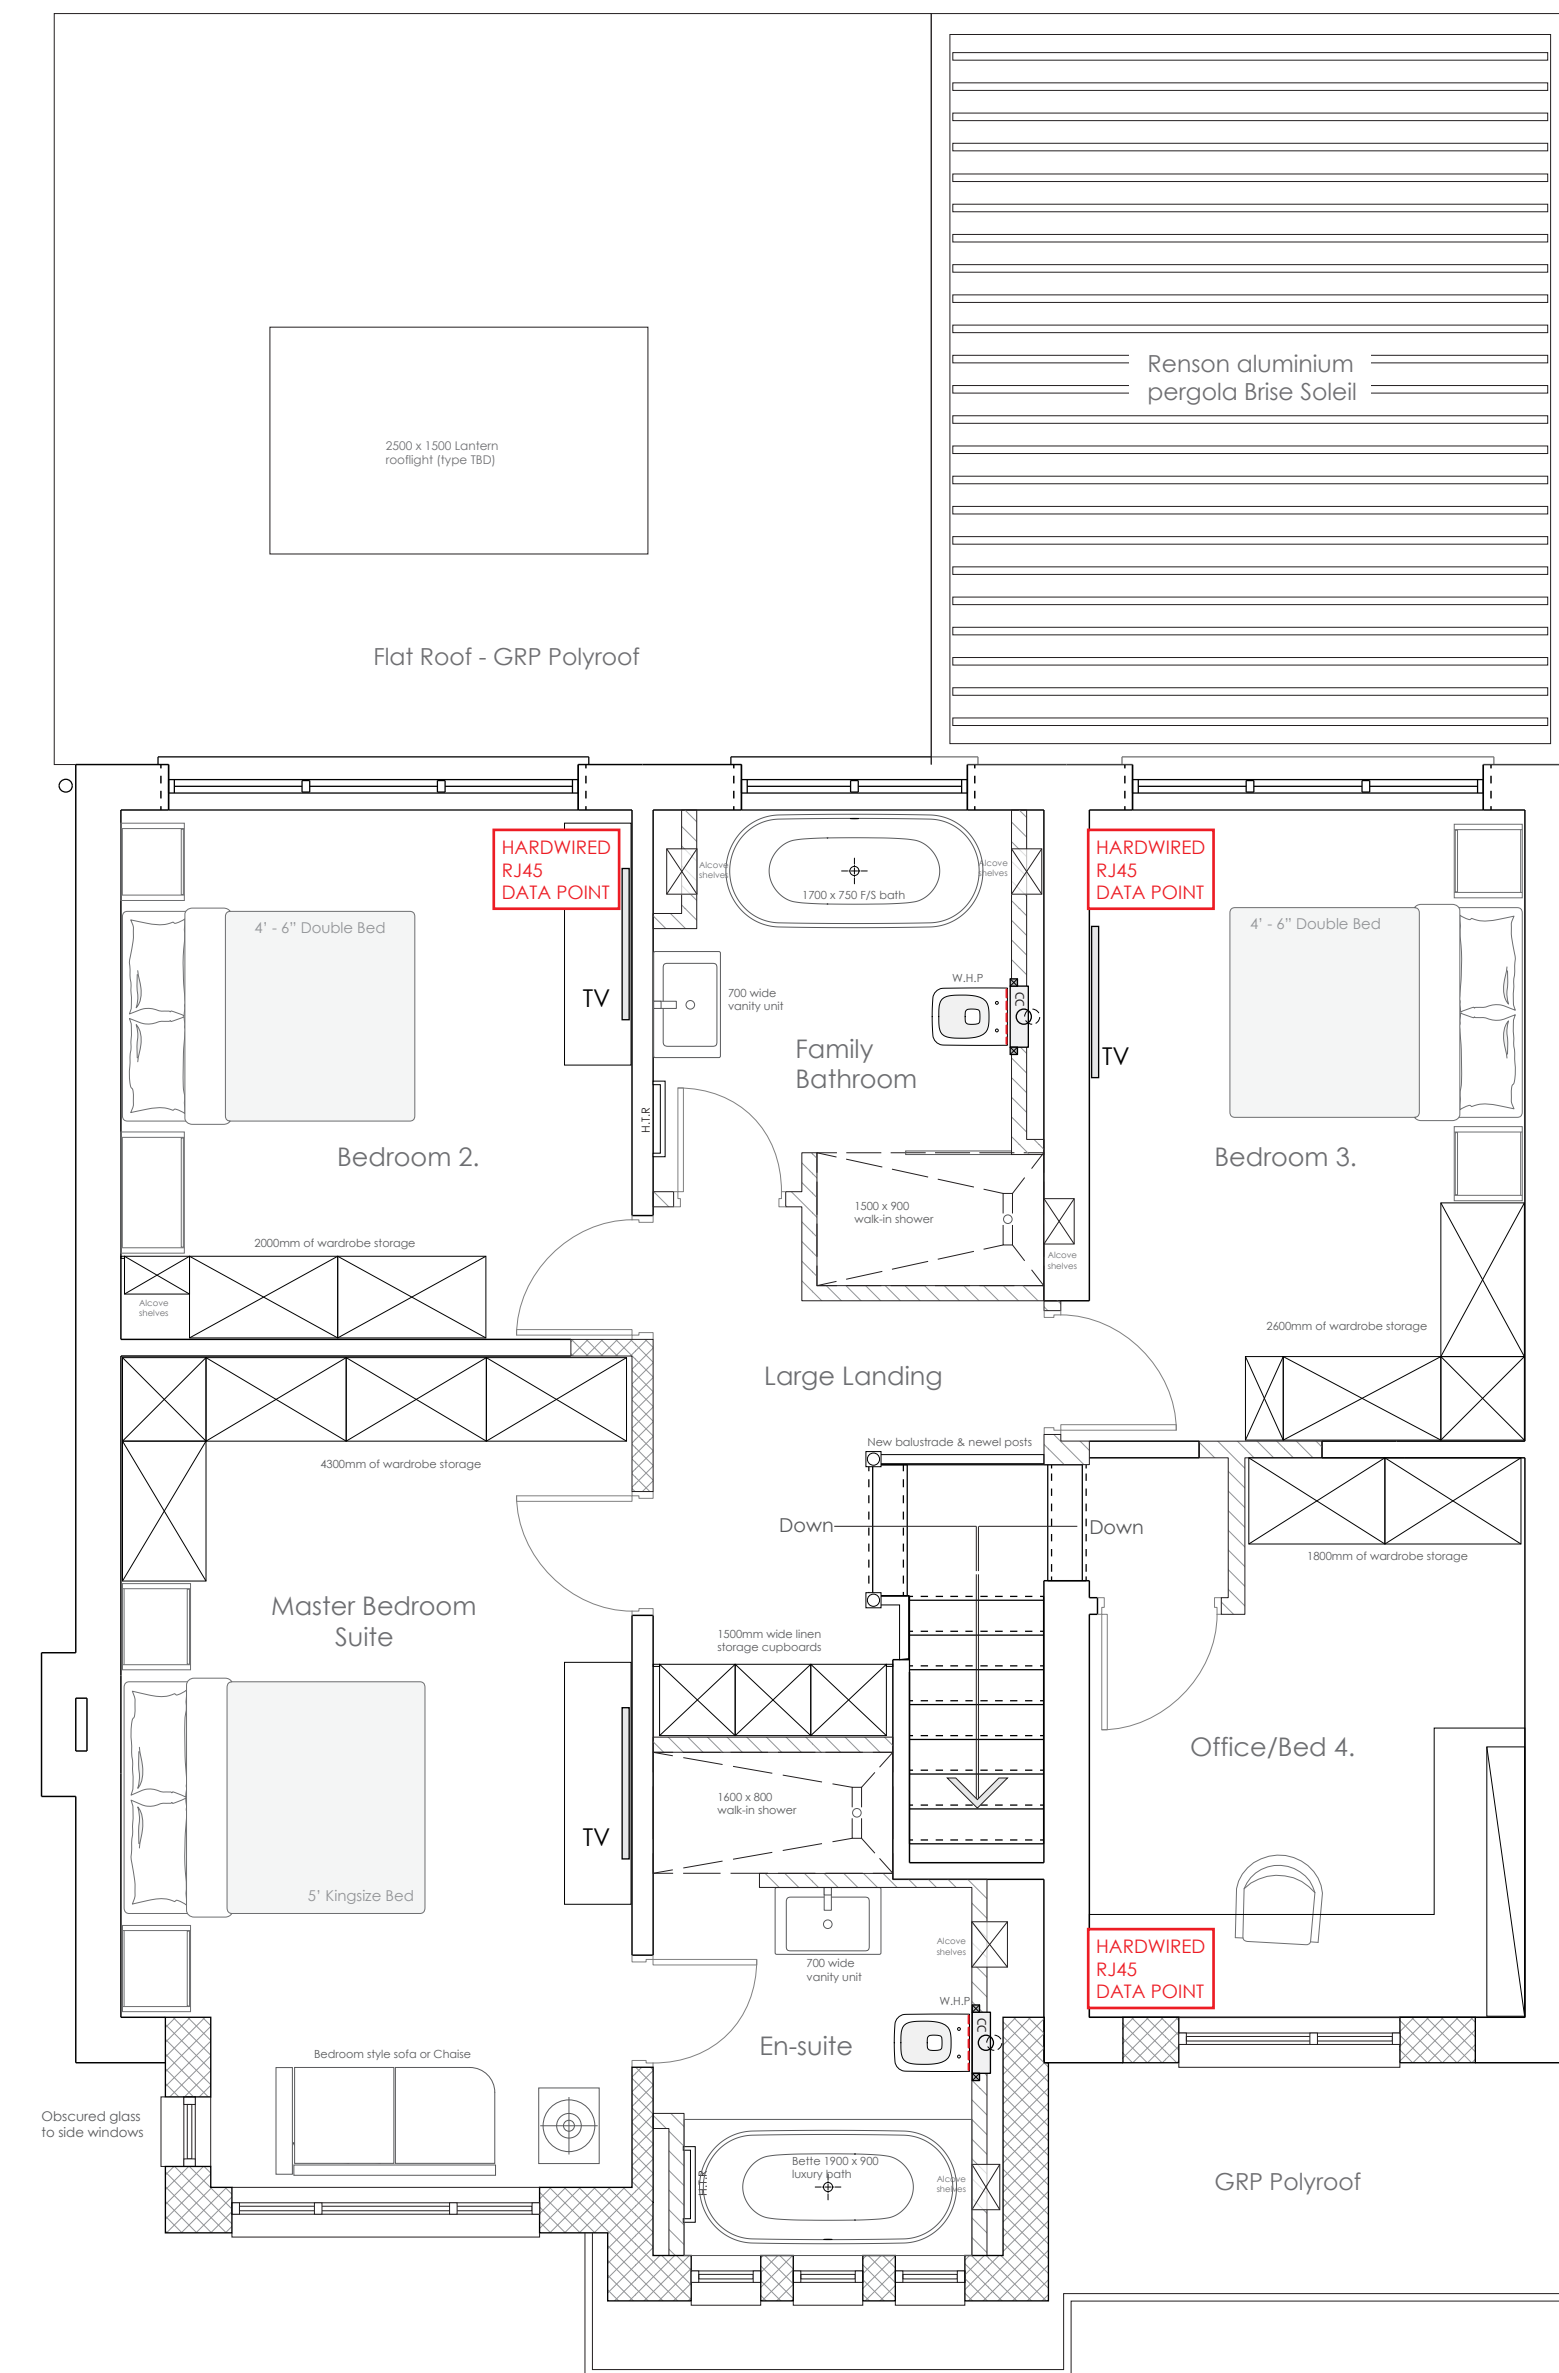

Mr & Mrs Sullivan
37, Hillingdon Road,
Whitefield.
M45 7GG
Proposed Plans.
Original scale 1 : 50 @ A1



andrewclare LIVING

Submitting Agent:
Bradley Building Design Ltd.
Keepers Cottage,
Lyme Park,
Disley,
Stockport.
SK12 2NS
Land: 01625858244
Mob : 07989 326039
Email: bradleybuildingdesign@btopenworld.com

DESIGN BY ACL LTD.

The Office
756 Blackburn Road
Sharpley
Bolton
BL1 7JW
01204 298 104
07969 175 357
acey68@hotmail.co.uk

No 37, Hillingdon Road, Whitefield.

