



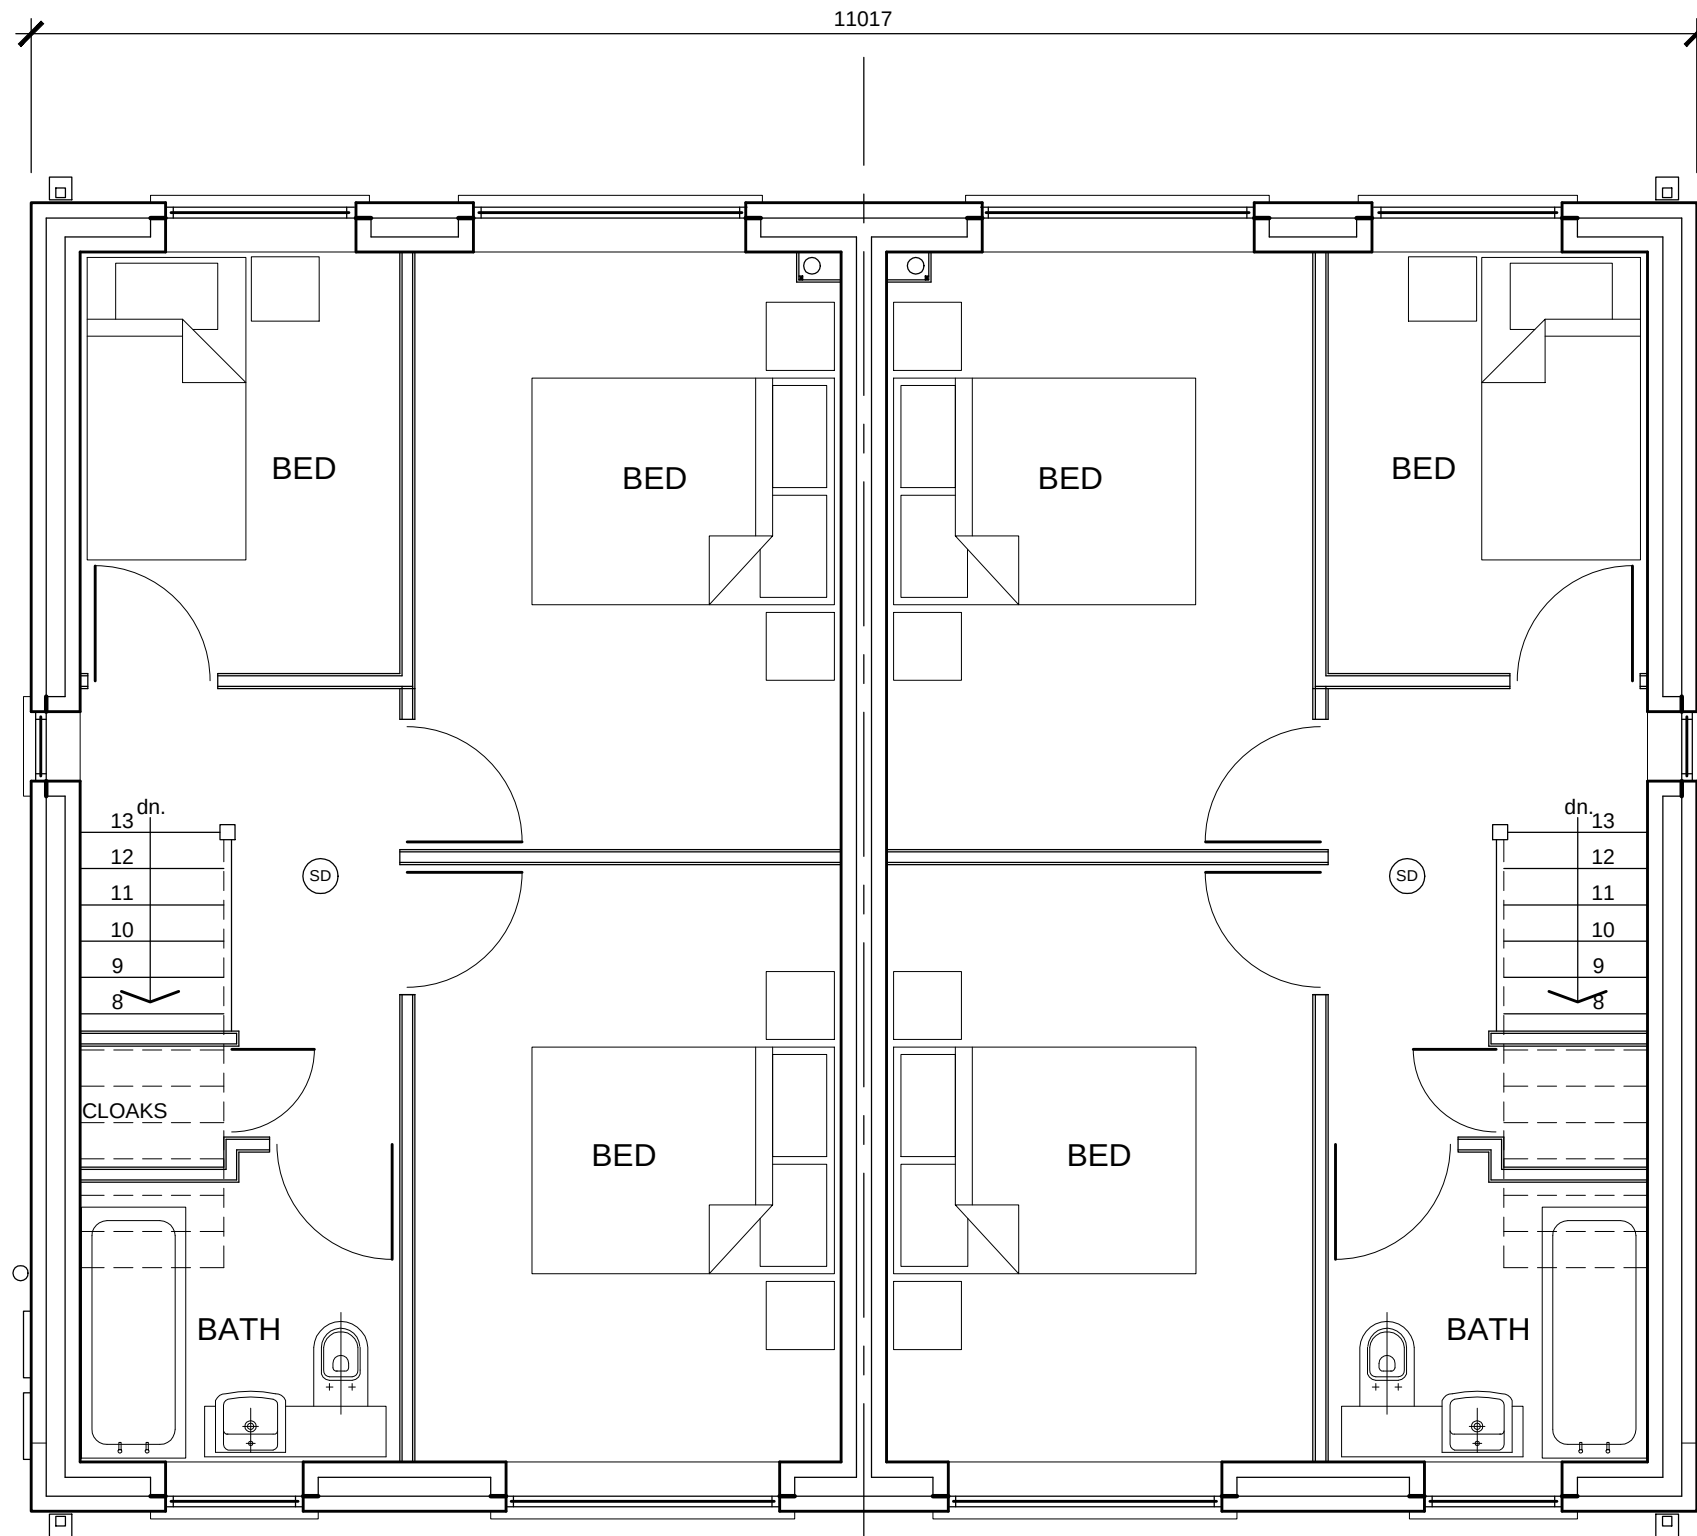

PROPOSED 1st.F. PLAN

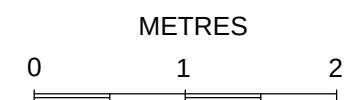

SCALE 1:50

PLANNING

A	20-11-21	Houses amended to 2 storey, windows amended	
REV	DATE	AMENDMENTS	INT
Harry Jackson Surveyors Limited Unit 4A Farnworth Park Industrial Estate Wellington Street, Farnworth, Bolton BL4 7BY Tel: 01204 701740 Mobile: 07931 321879			
CLIENT		Mr Fergus Park LGC Properties	
ADDRESS		LAND BETWEEN FERN GROVE AND WOODGATE HILL RD. BURY	
PROJECT		5 No. NEW DWELLINGS	
TITLE		PROPOSED F.F. PLANS (SEMI)	
DRAWING No.	08	REV	A -
SCALES	1:50	DATE	NOV 2020
DRAWN BY	BE	SHEET SIZE	
CHECKED BY	HJ	COPYRIGHT ©	