



DO NOT SCALE DRAWINGS. VERIFY ALL DIMENSIONS ON SITE

REVISION NO.	ISSUE	DATE	ISSUED BY
1	Revision 5	09/02/22	TD
2	Revision 6	14/02/22	TD

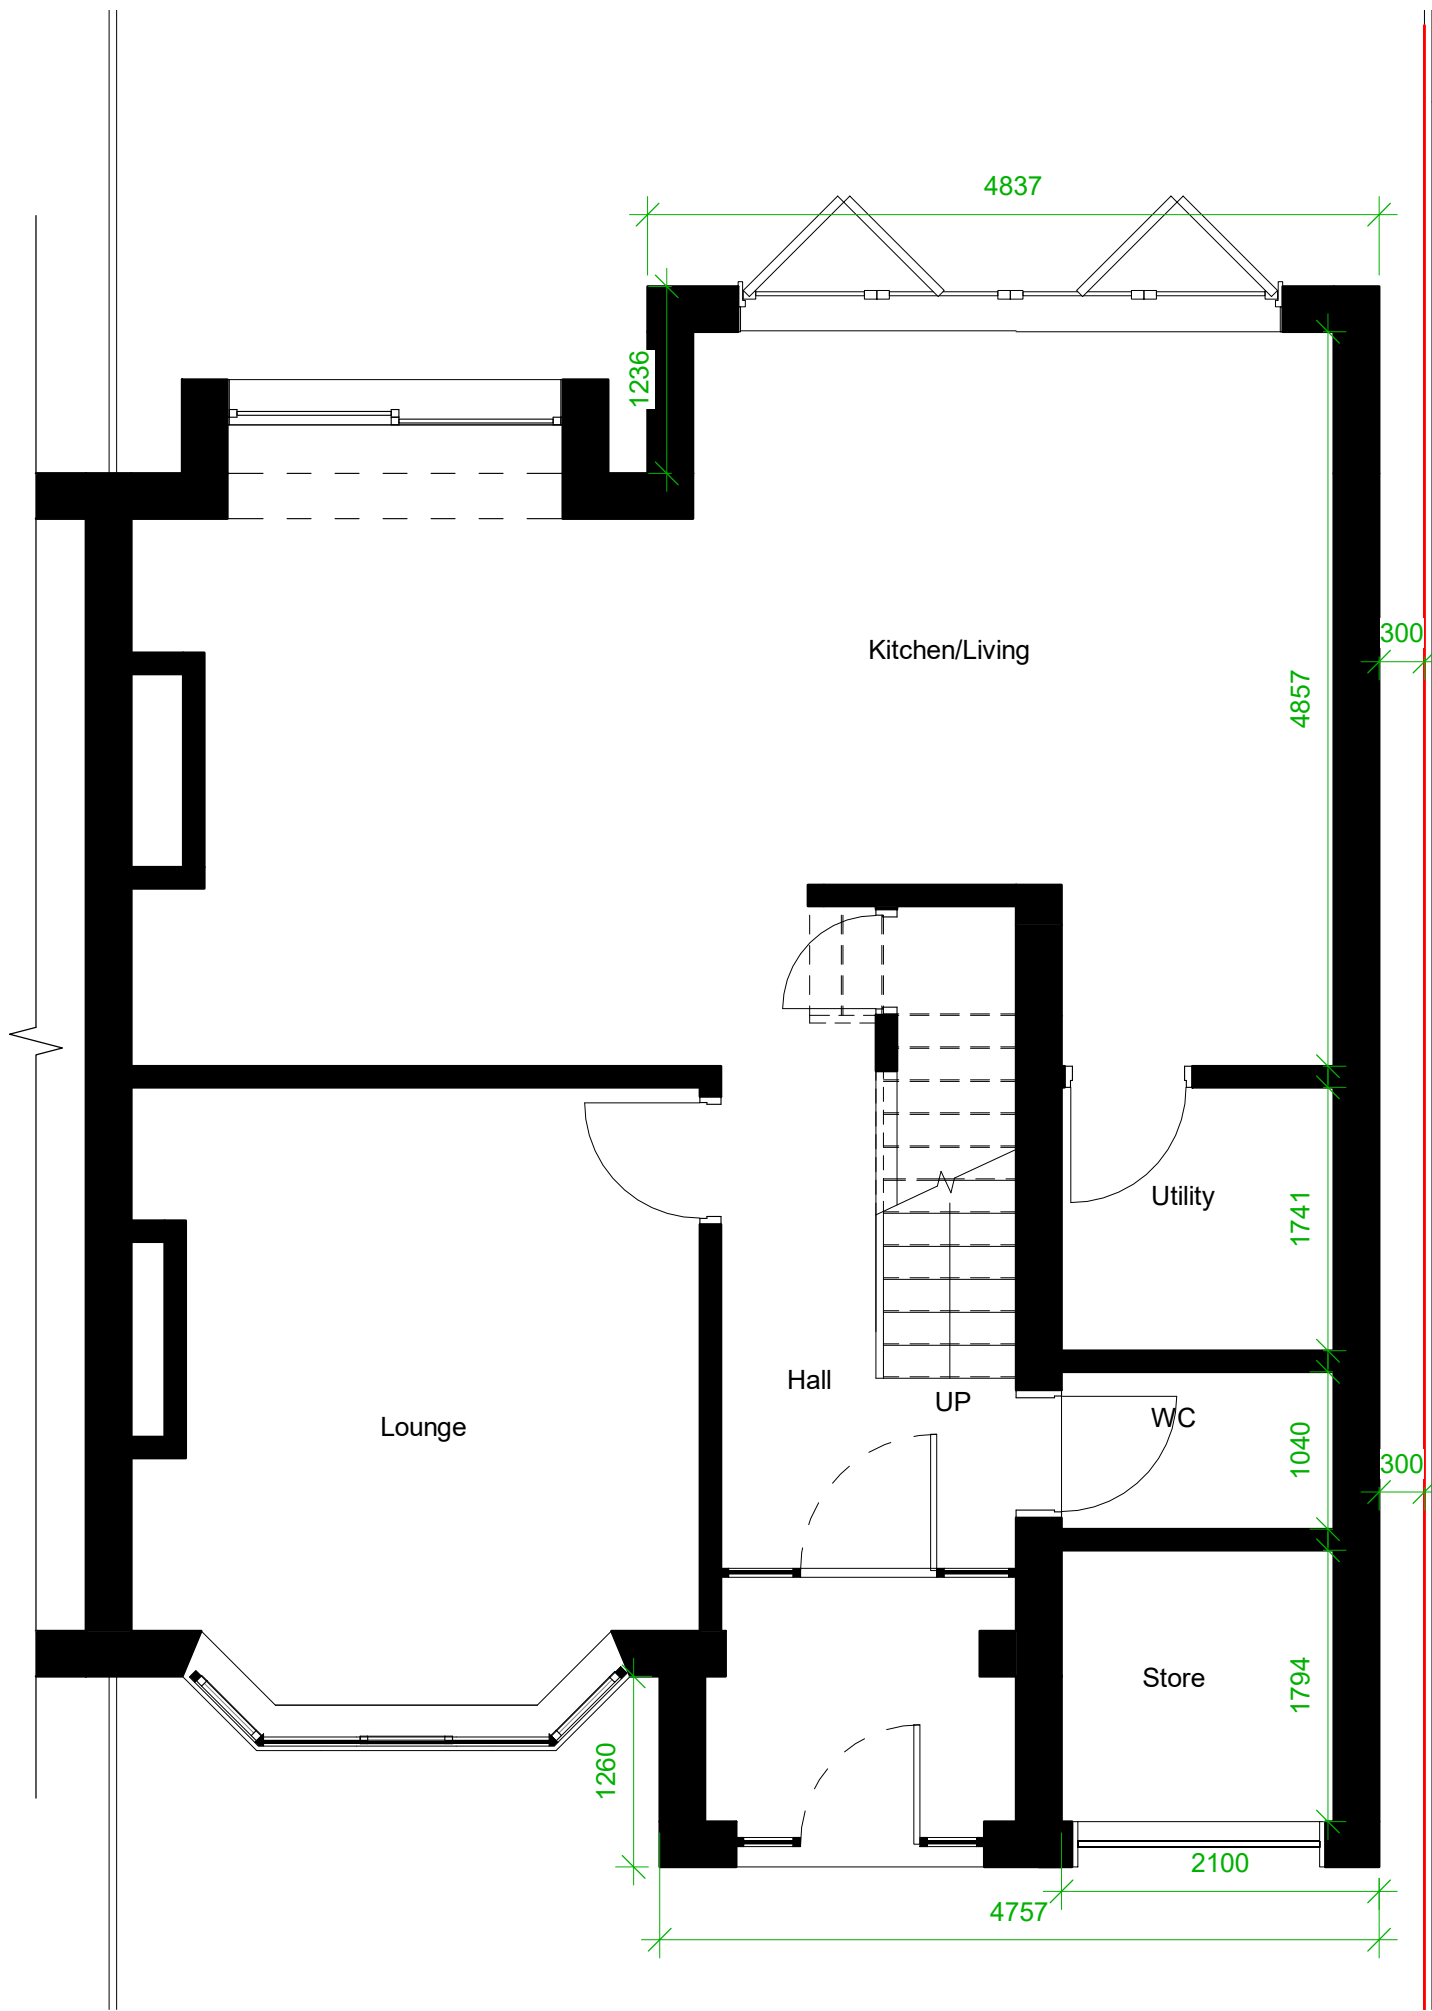


1. Level 0 GA Proposed

1:50

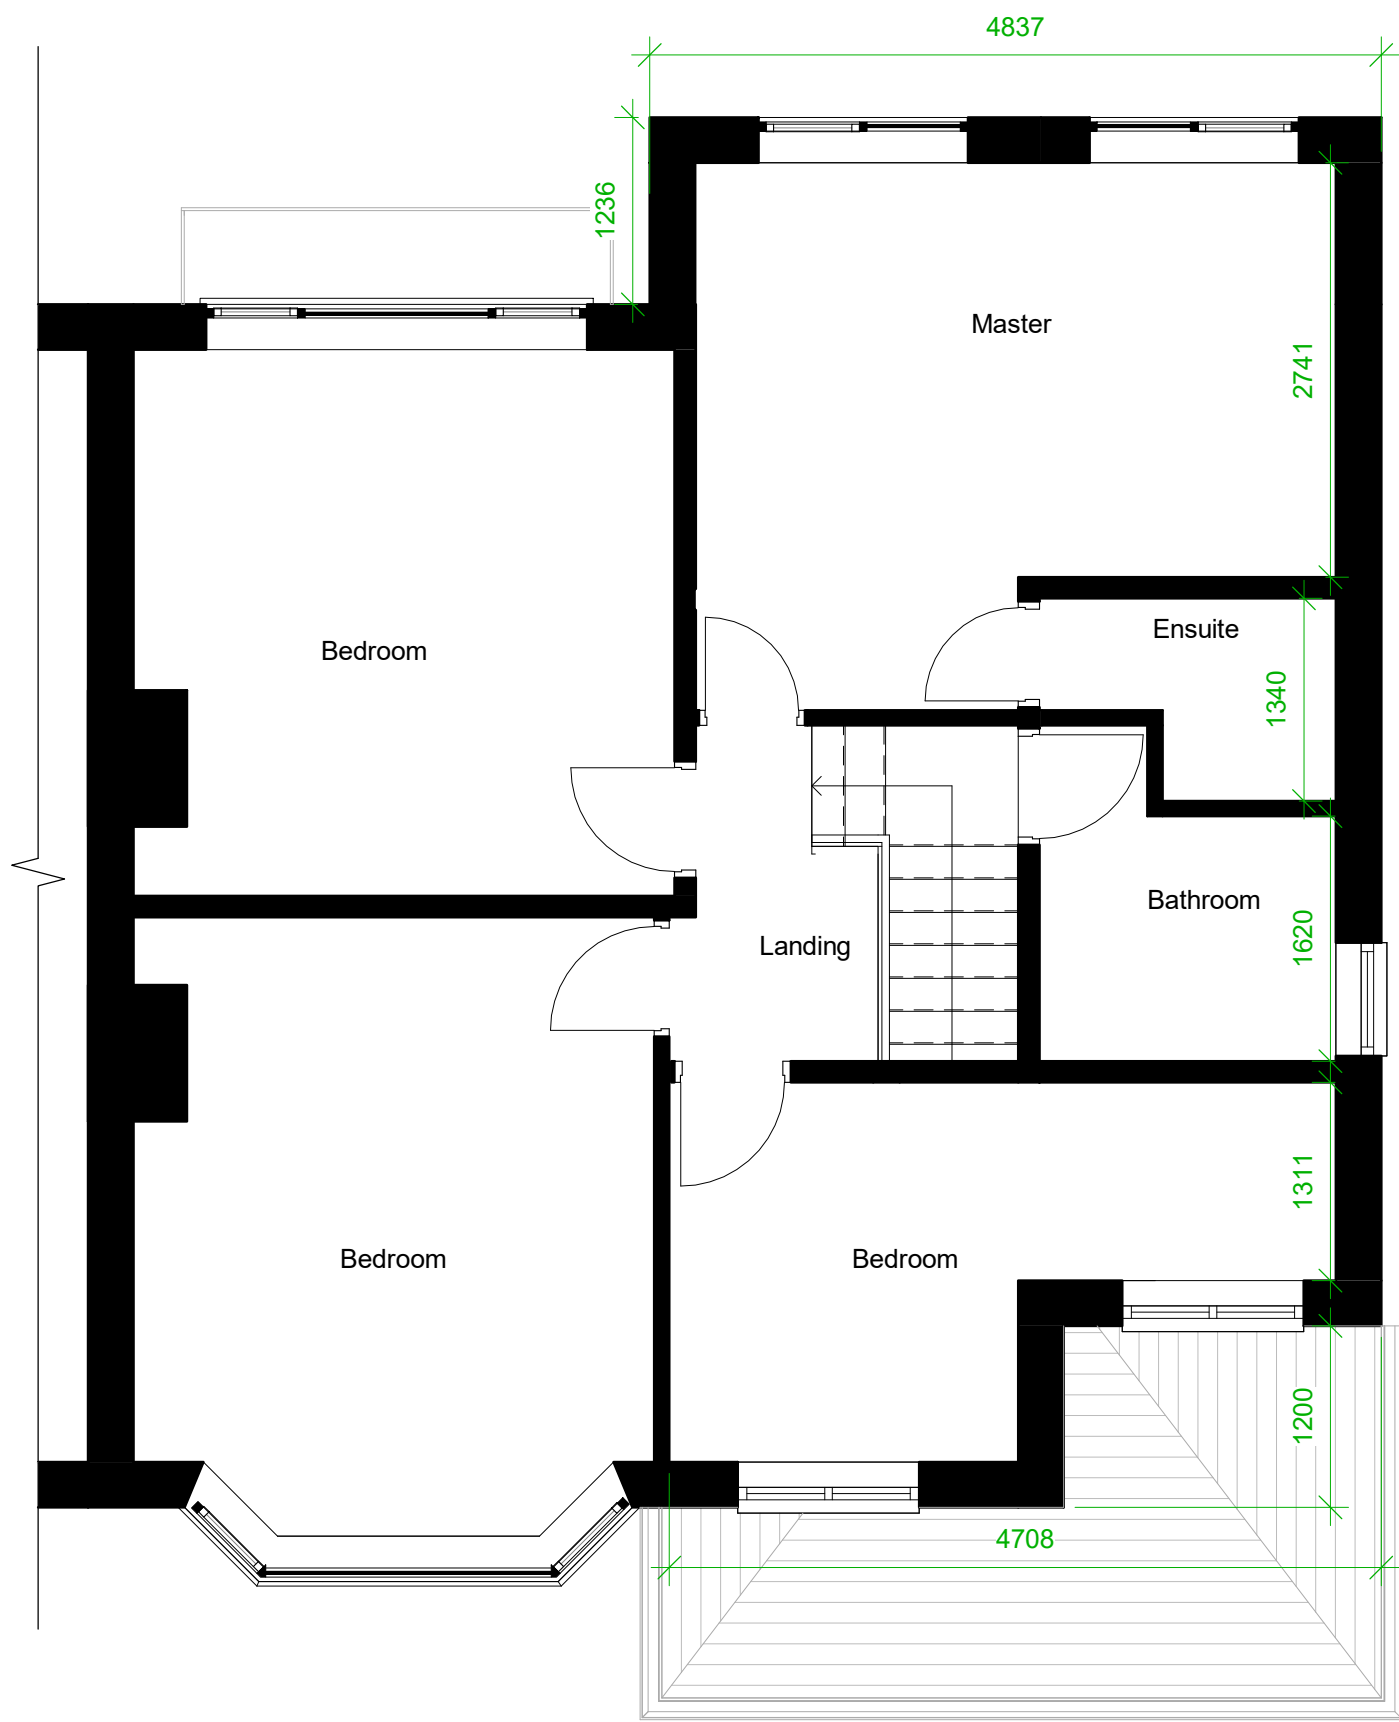


2. Level 1 GA Proposed

1:50

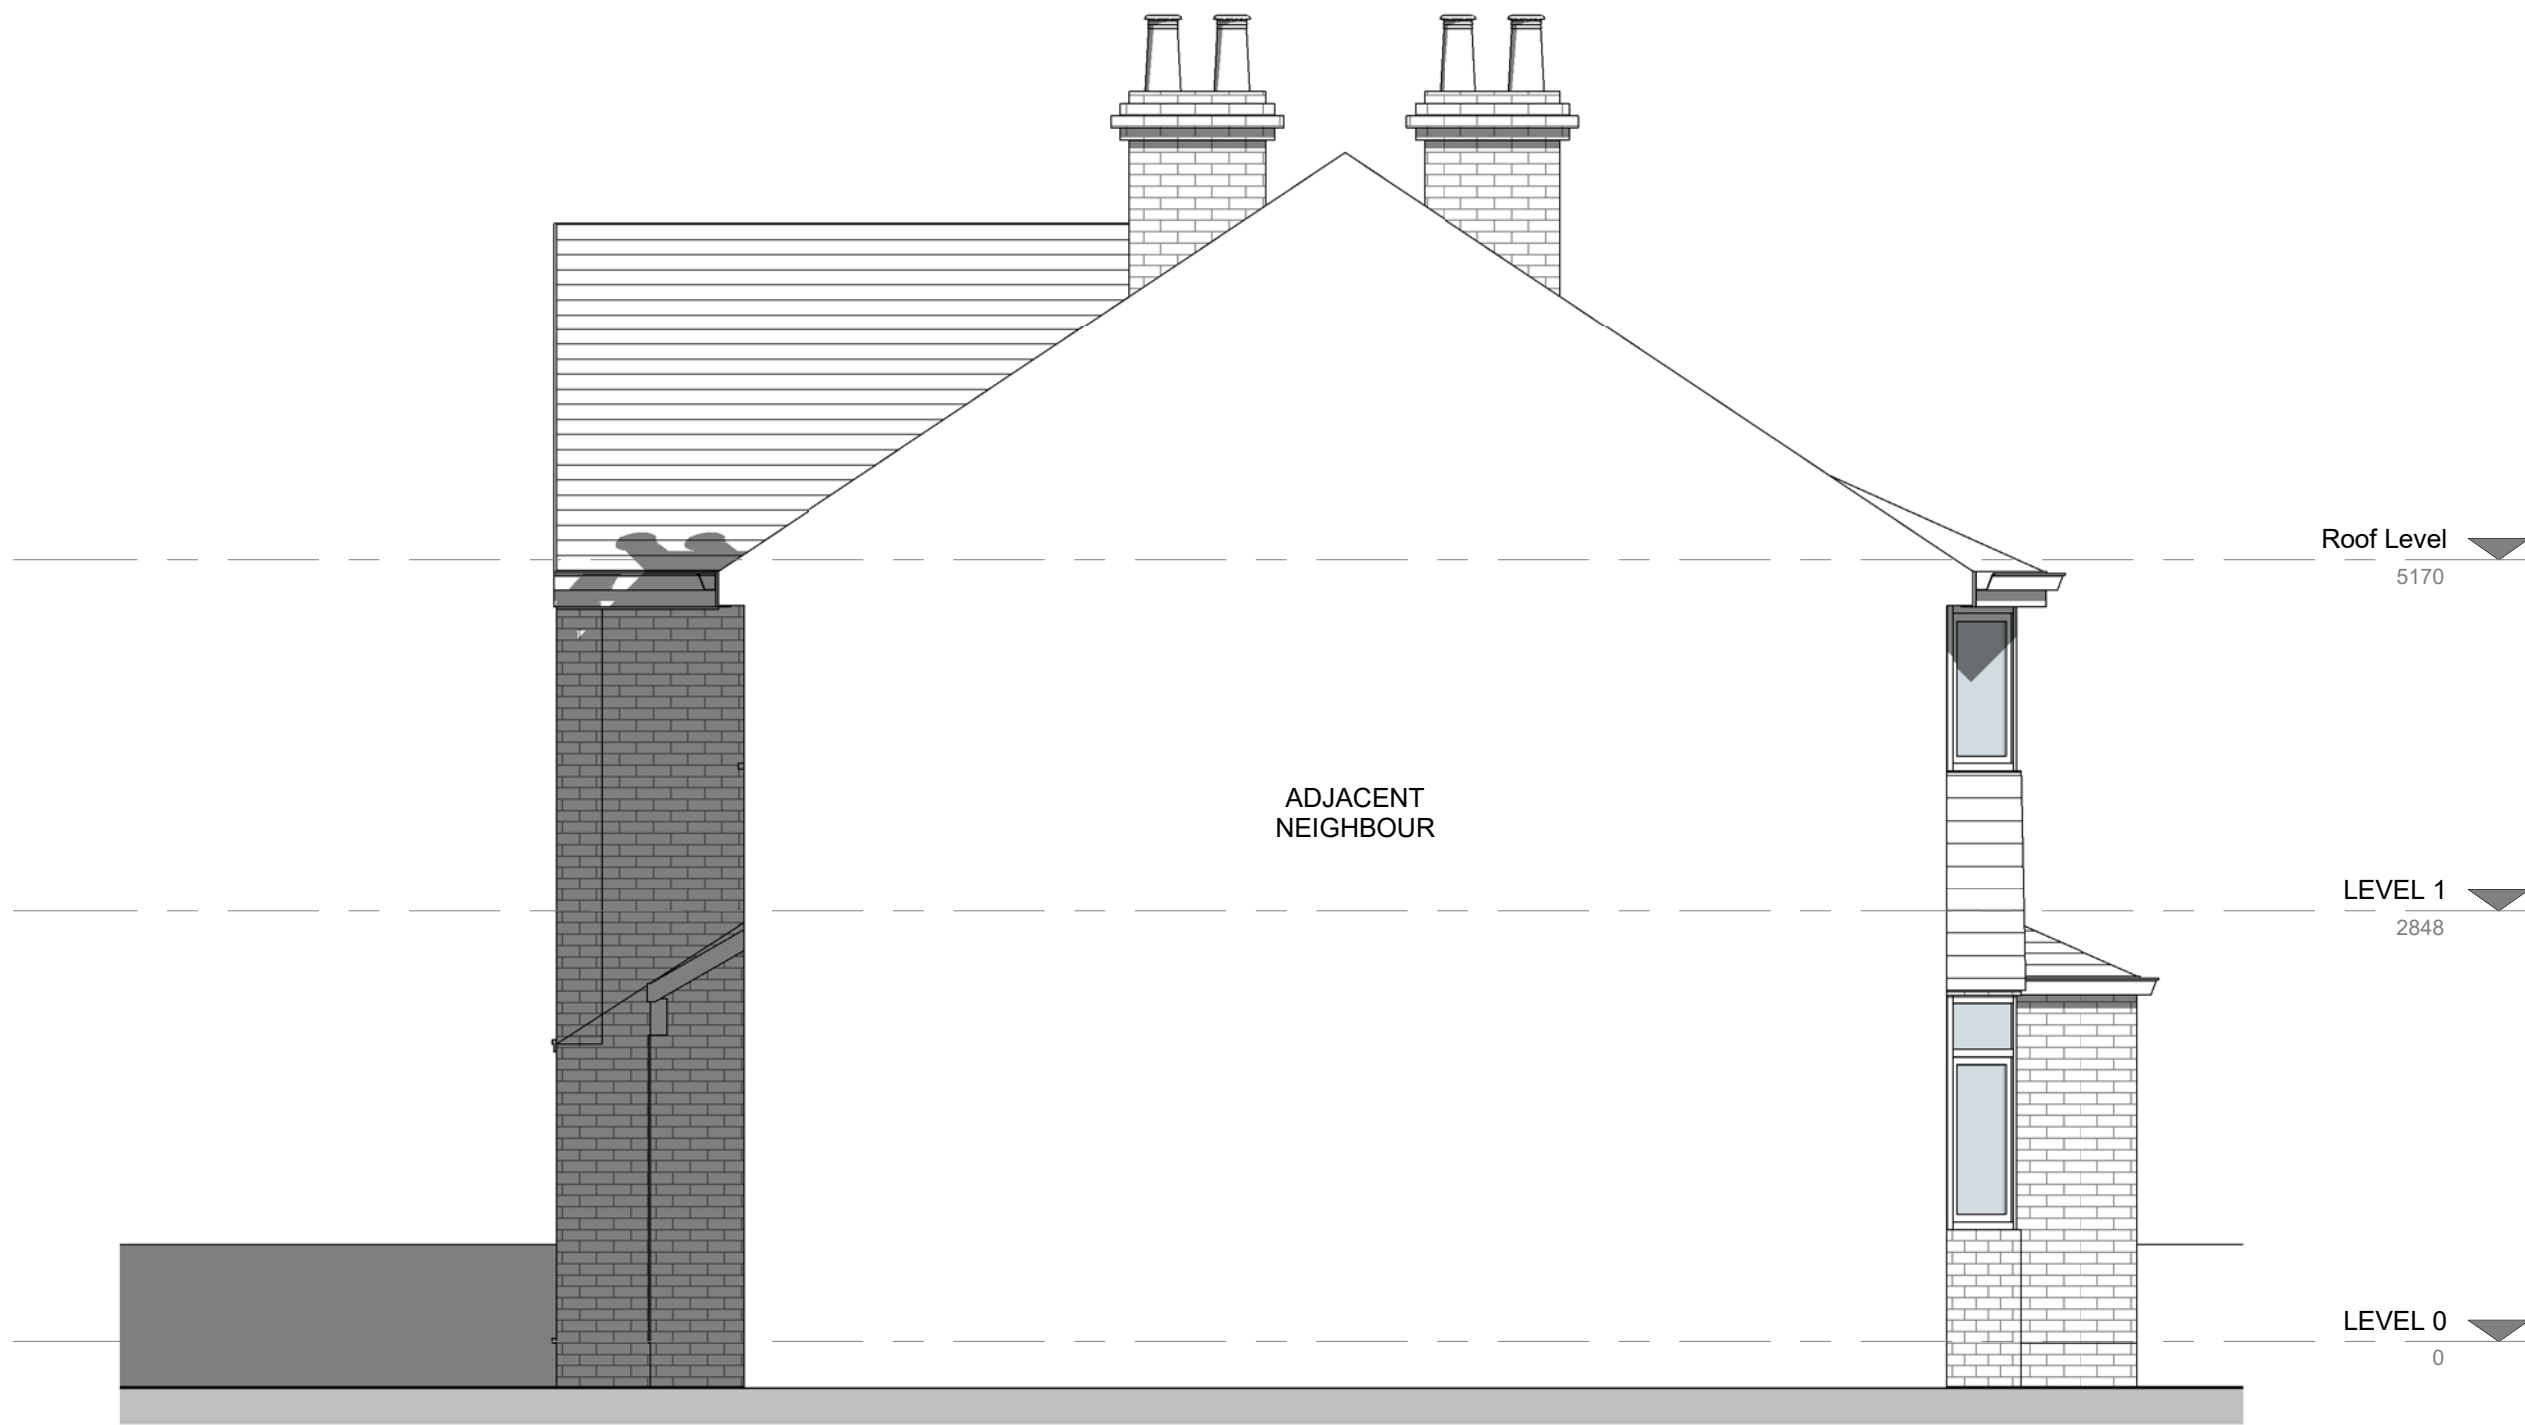

4. Left Side - GA Proposed

1:50

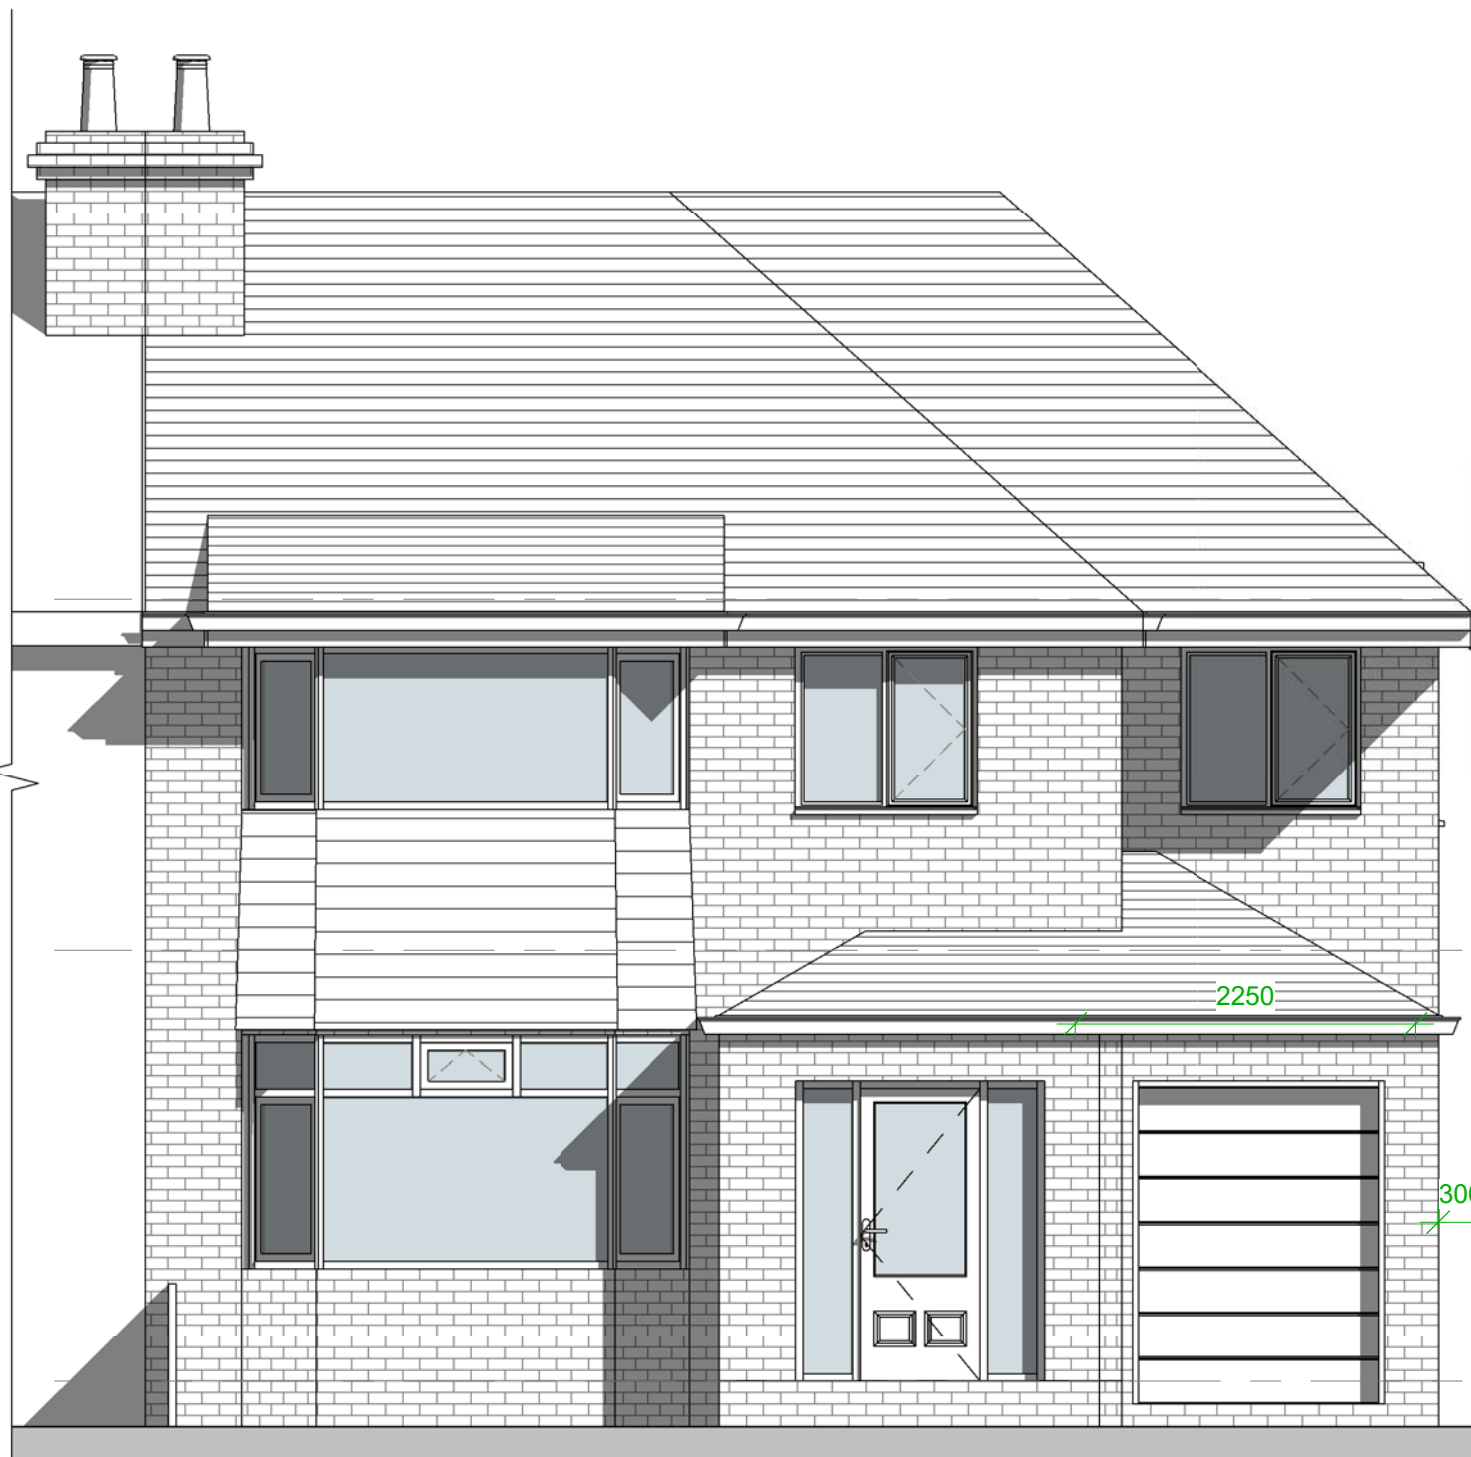

3. Front - GA Proposed


1:50

Roof Level
5170

LEVEL 1
2848

LEVEL 0
0

Site Boundary

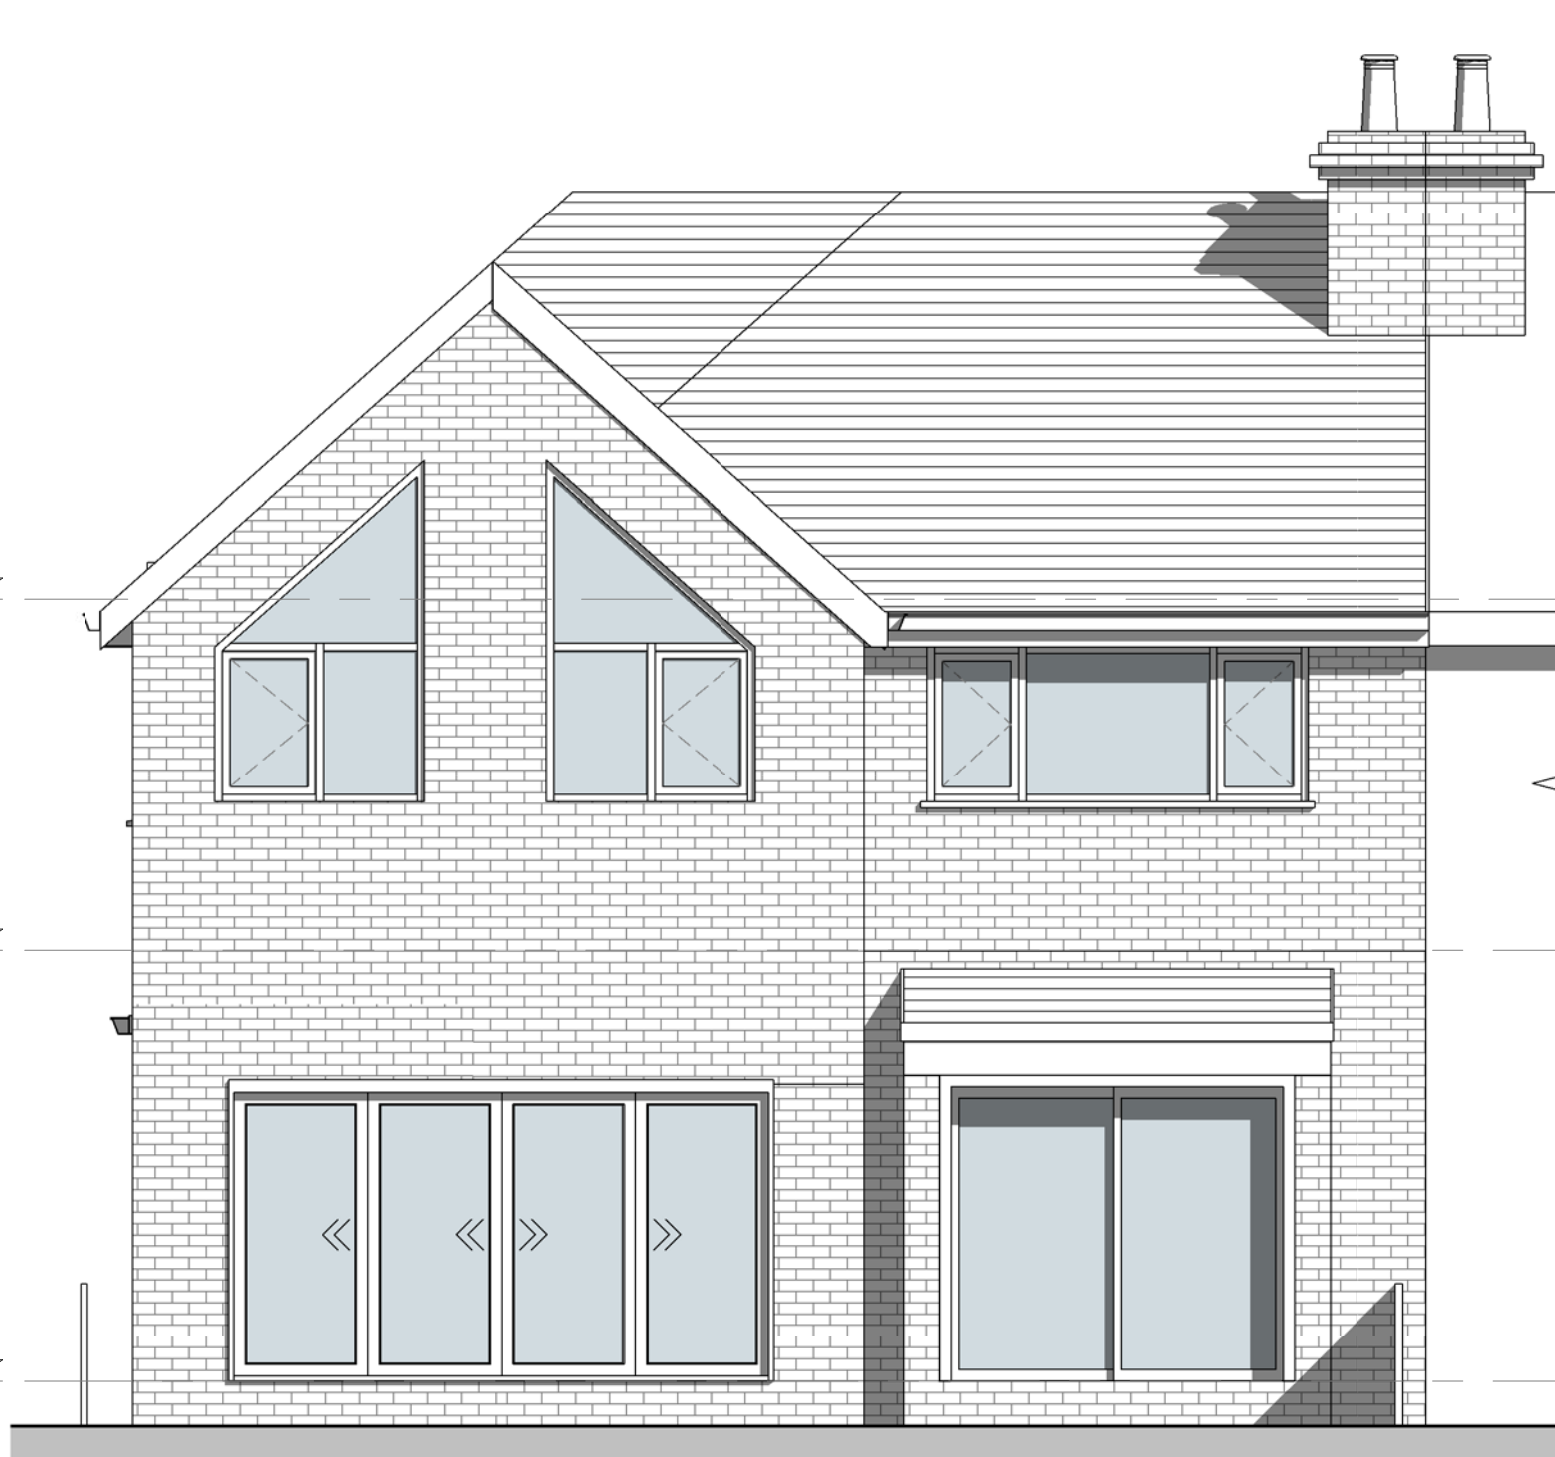

5. Rear - GA Proposed

1:50

Roof Level
5170


LEVEL 1
2848

LEVEL 0
0



6. Right Side - GA Proposed

1:50

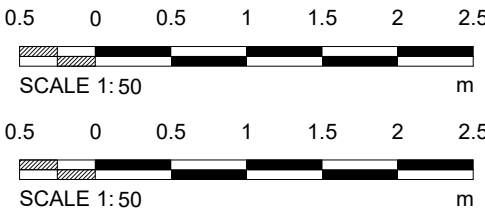

S1	ISSUED FOR B.REGS		AG		
NO.	REVISION		DRAWN	DATE	
CLIENT					
Beeston Grove					
PROJECT					
Beeston Grove					
TITLE					
Proposed GA Plans and Elevations					
DRAWN BY		SCALE		DATE	
AG		1 : 50@A2		15/02/2022 09:23:02	
 HOME DESIGN • BUILD					
PRELIMINARY ☐		TENDER ☐		CONSTRUCTION ☐	
				AS BUILT ☐	
DRAWING No.			REV.		
00010			S1		