



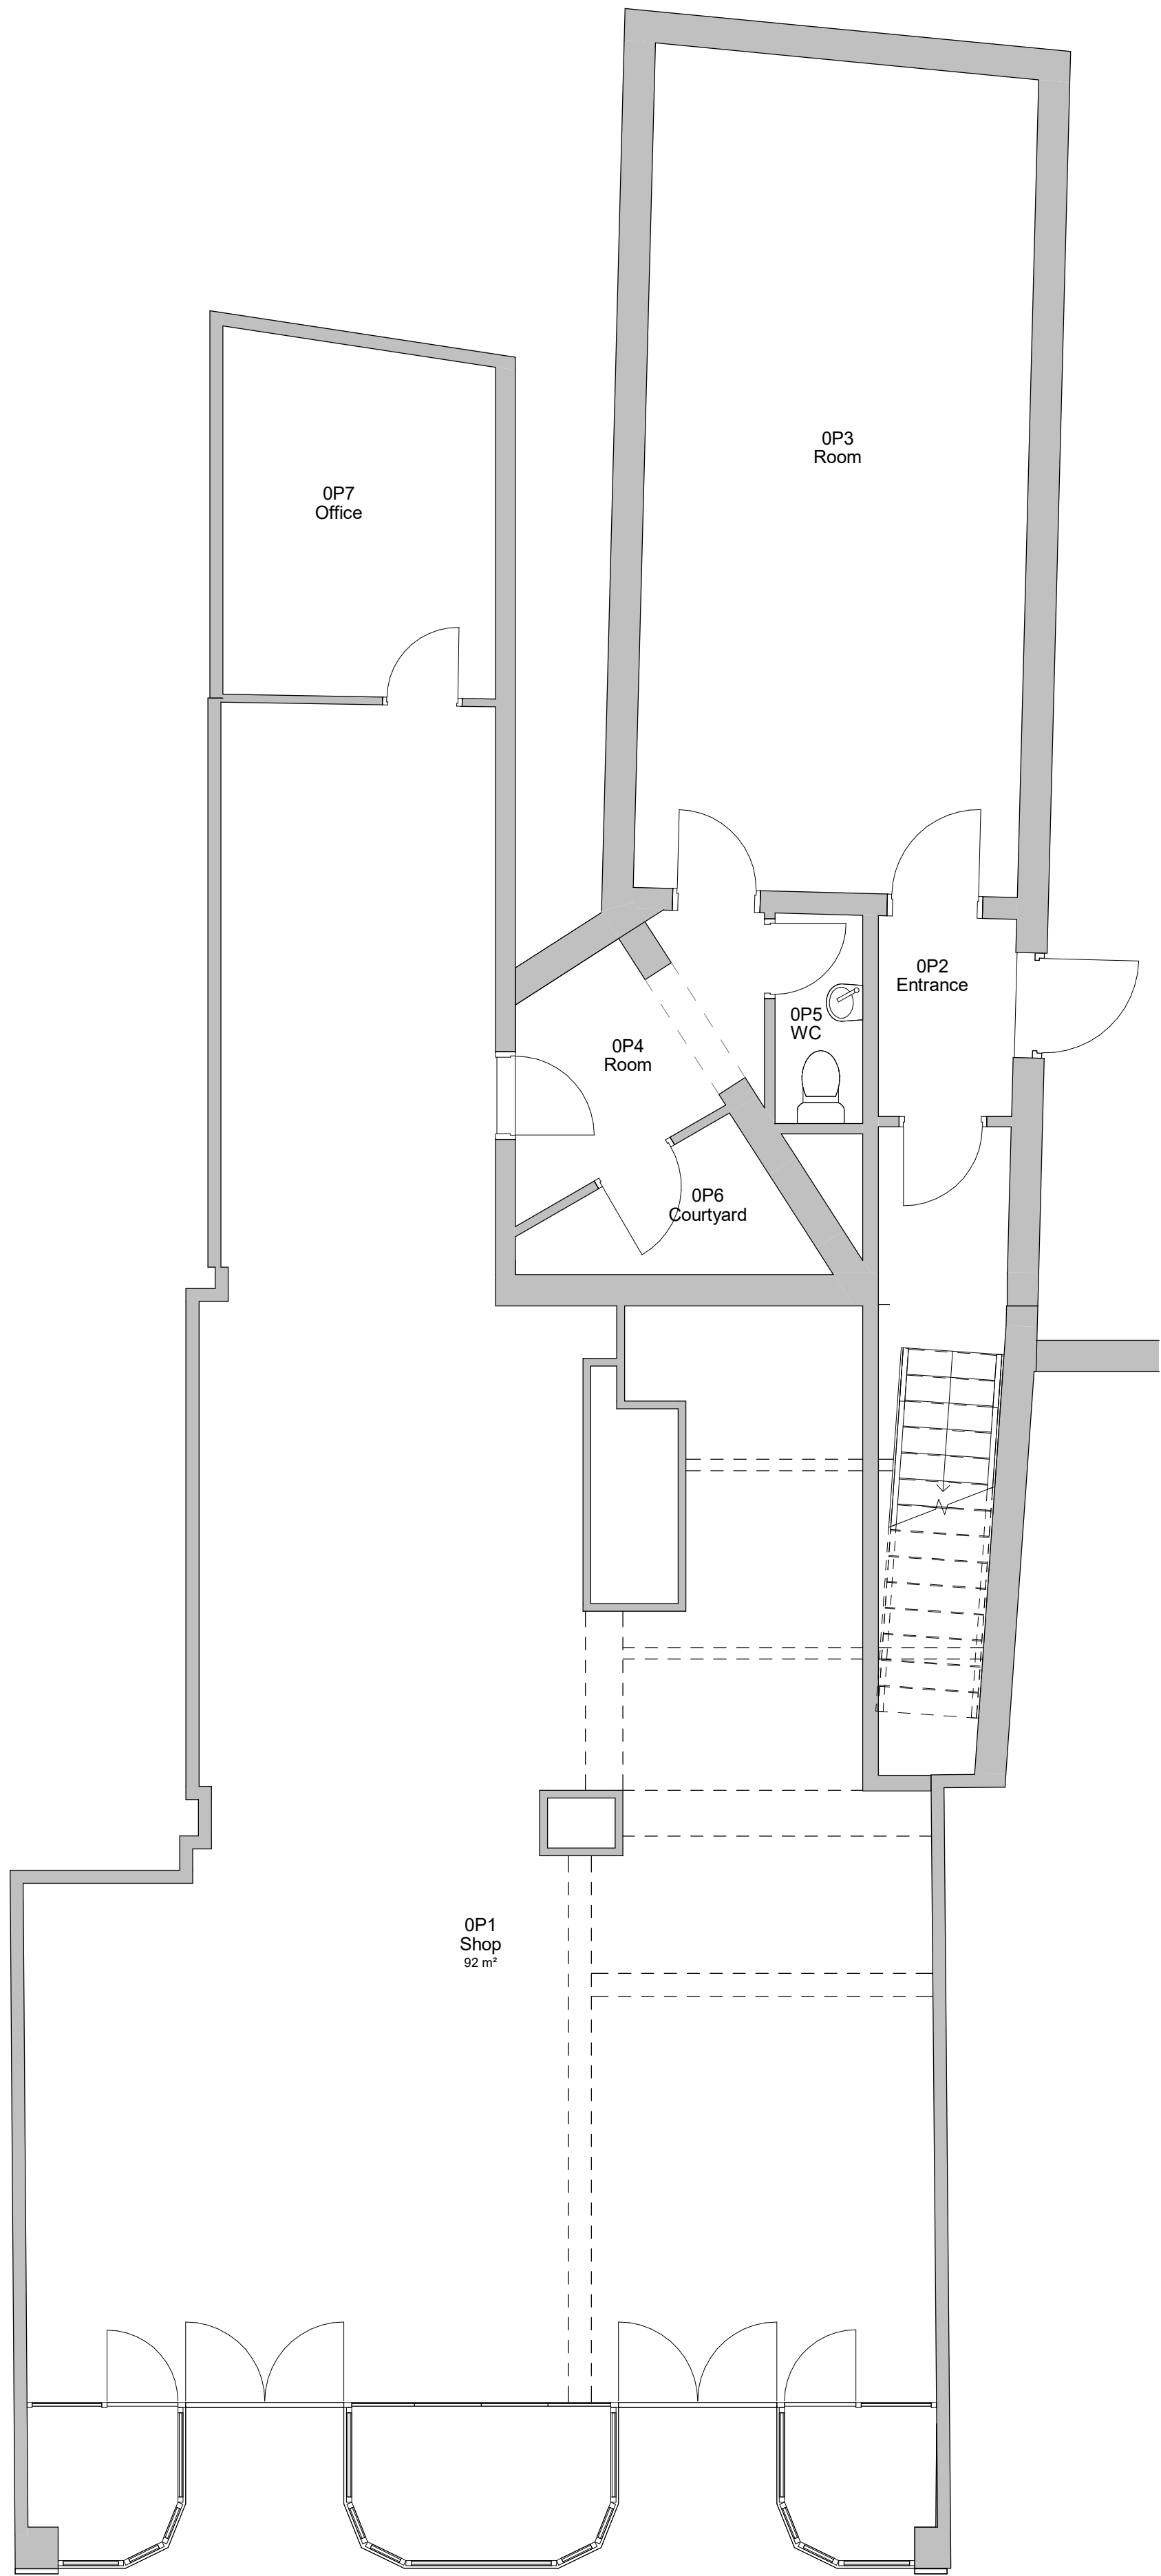

1 Level 0 - Proposed
1 : 50

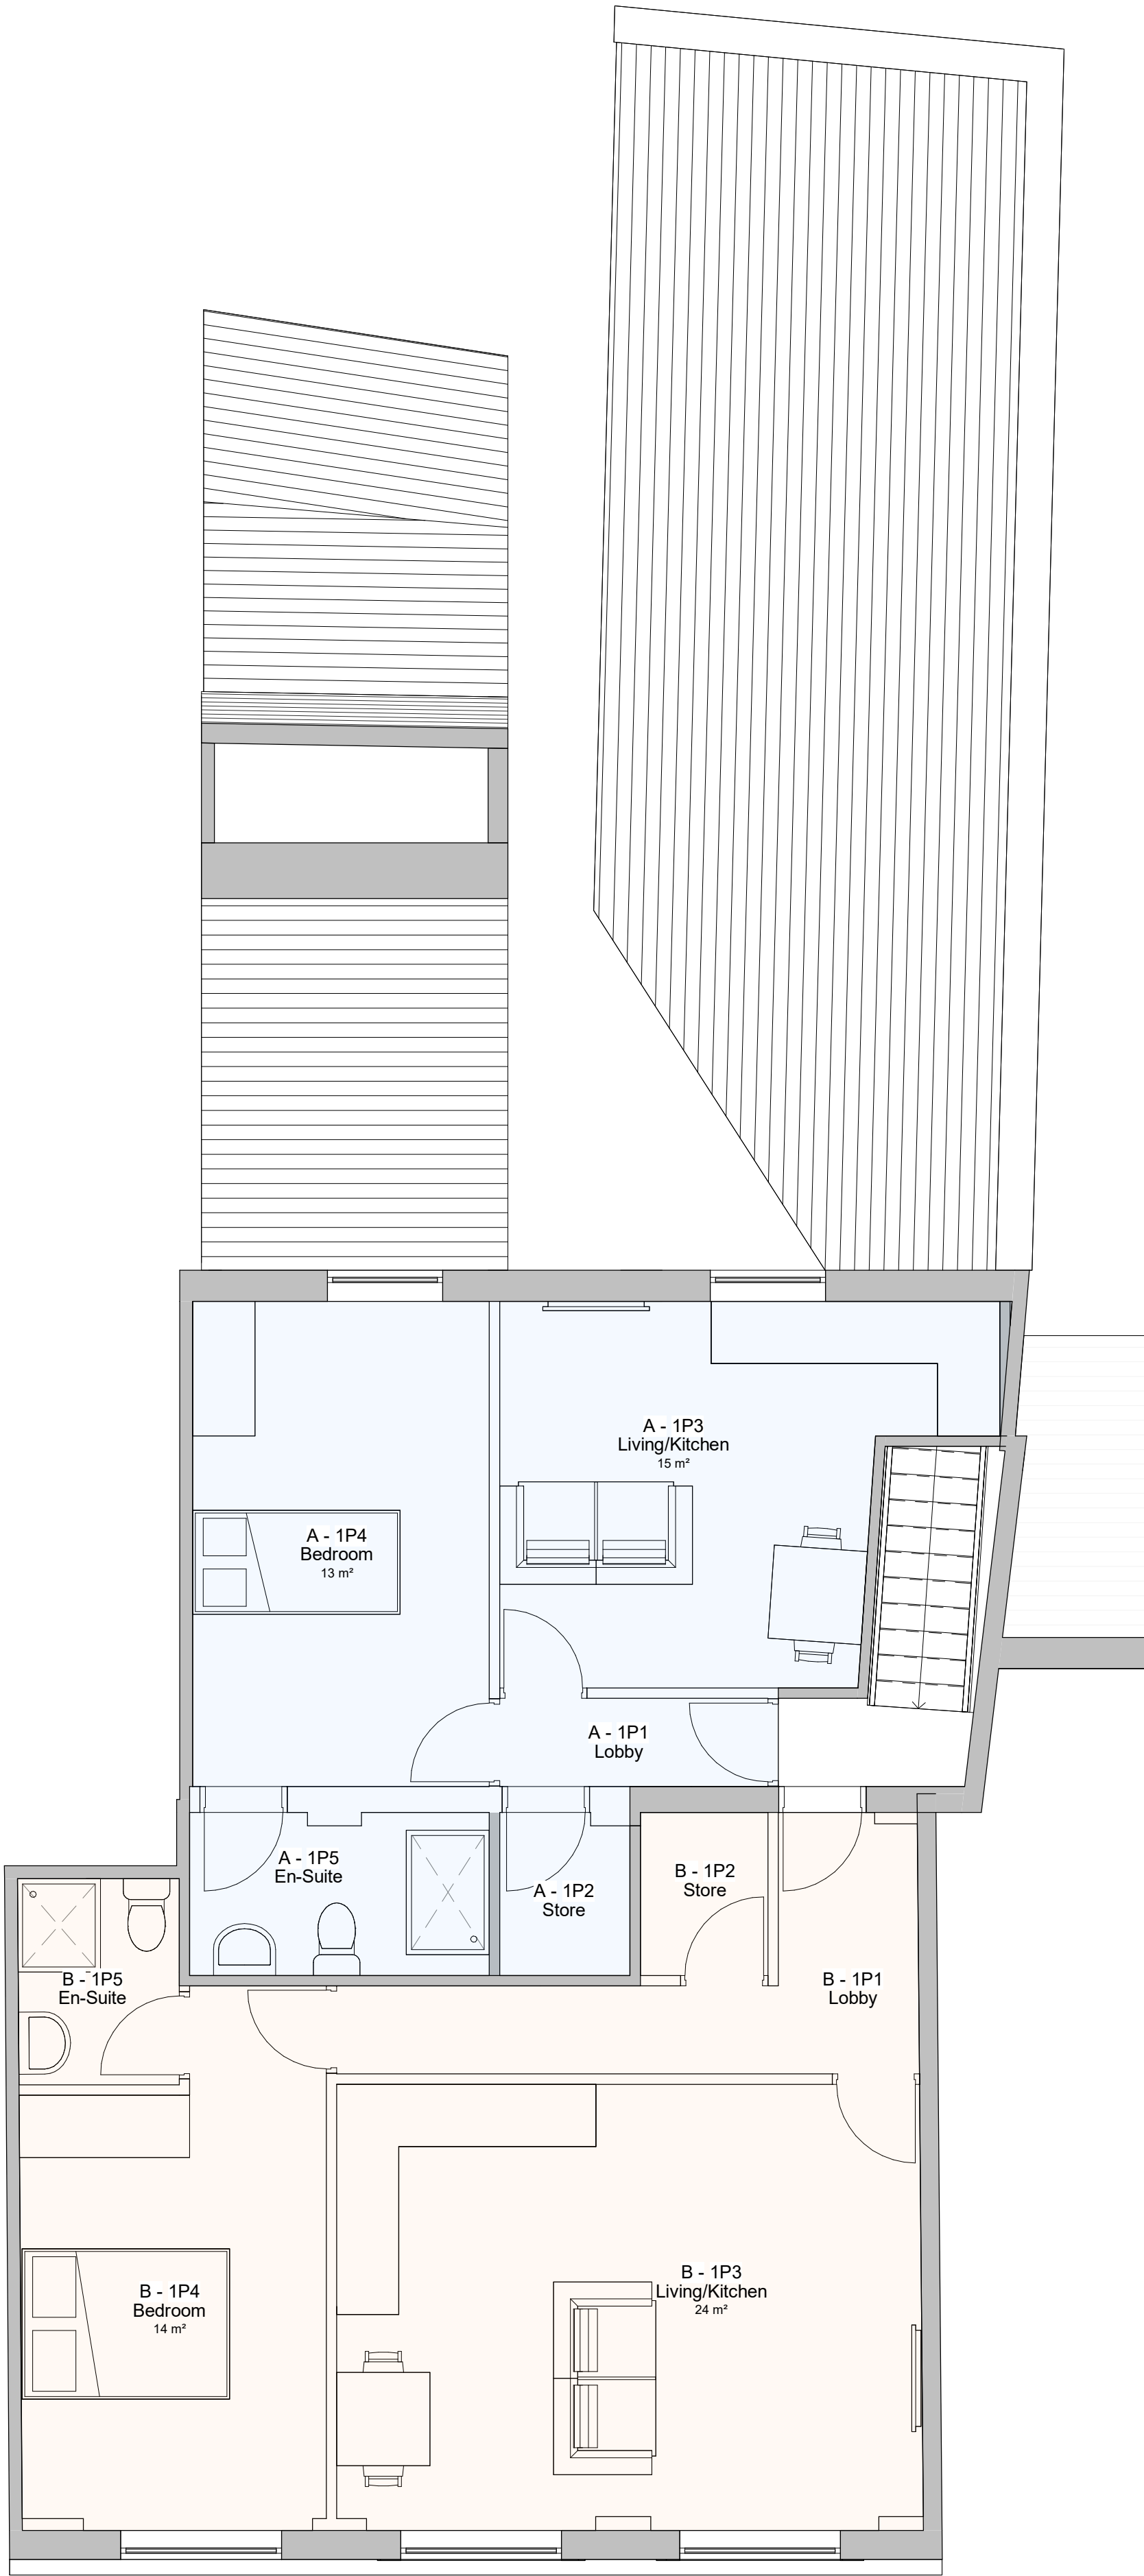


2 Level 1 - Proposed
1 : 50



3 Front - Proposed
1 : 100





4 Rear - Proposed
1 : 100

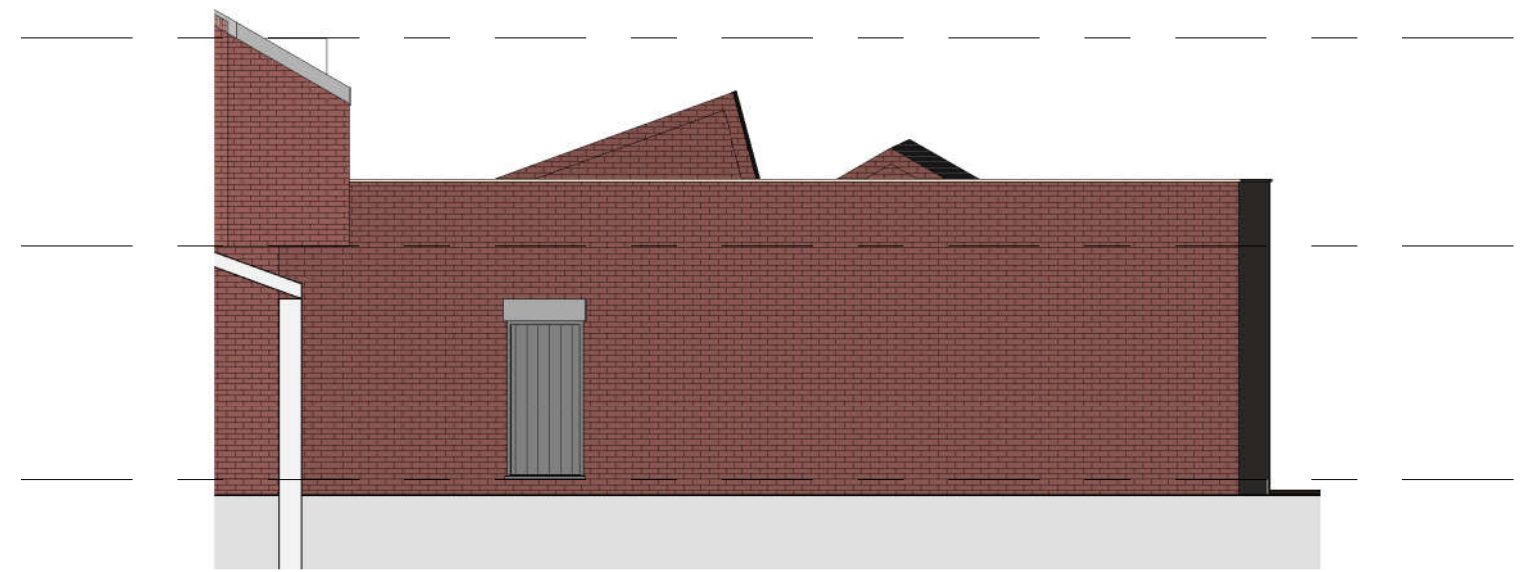

5 Right Side - Proposed
1 : 100

Flat Sizes

- Flat A - 39m²
- Flat B - 51m²

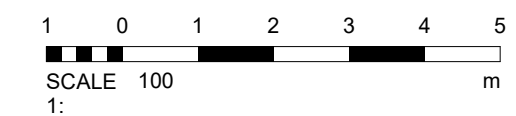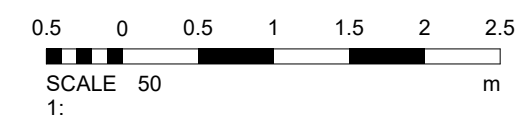

No.		Description		Date	
PROJECT		12 Bolton Street			
TITLE		Proposed Plans and Elevations			
CLIENT		BSD Estates			
STATUS		DESIGN			
DRAWN BY		DATE		SCALE (@ A1)	
TP		25/05/2023		As indicated	
PROJECT NUMBER		DRAWING NUMBER		REV	
GSS23047.1		003			
GOLD SKETCH S T U D I O S www.goldsketch.co.ukinfo@goldsketch.co.uk0161 792 9595					
NOTES © COPYRIGHT ALL RIGHTS RESERVED. THIS DRAWING MUST NOT BE REPRODUCED WITHOUT PRIOR WRITTEN CONSENT. DRAWING TO BE USED FOR THE STATUS INDICATED ONLY. NO COPIED OR SITE. ANY DISCREPANCIES TO BE REPORTED TO THE ALL DIMENSIONS ARE TO THE DIMENSION LINE. ALL DIMENSIONS ARE TO BE IN ACCORDANCE WITH CURRENT BUILDING LEGISLATION, RELEVANT CODES OF PRACTICE AND BRITISH STANDARDS. ALL DIMENSIONS ON THIS DRAWING ARE IN MILLIMETERS UNLESS OTHERWISE STATED.					