
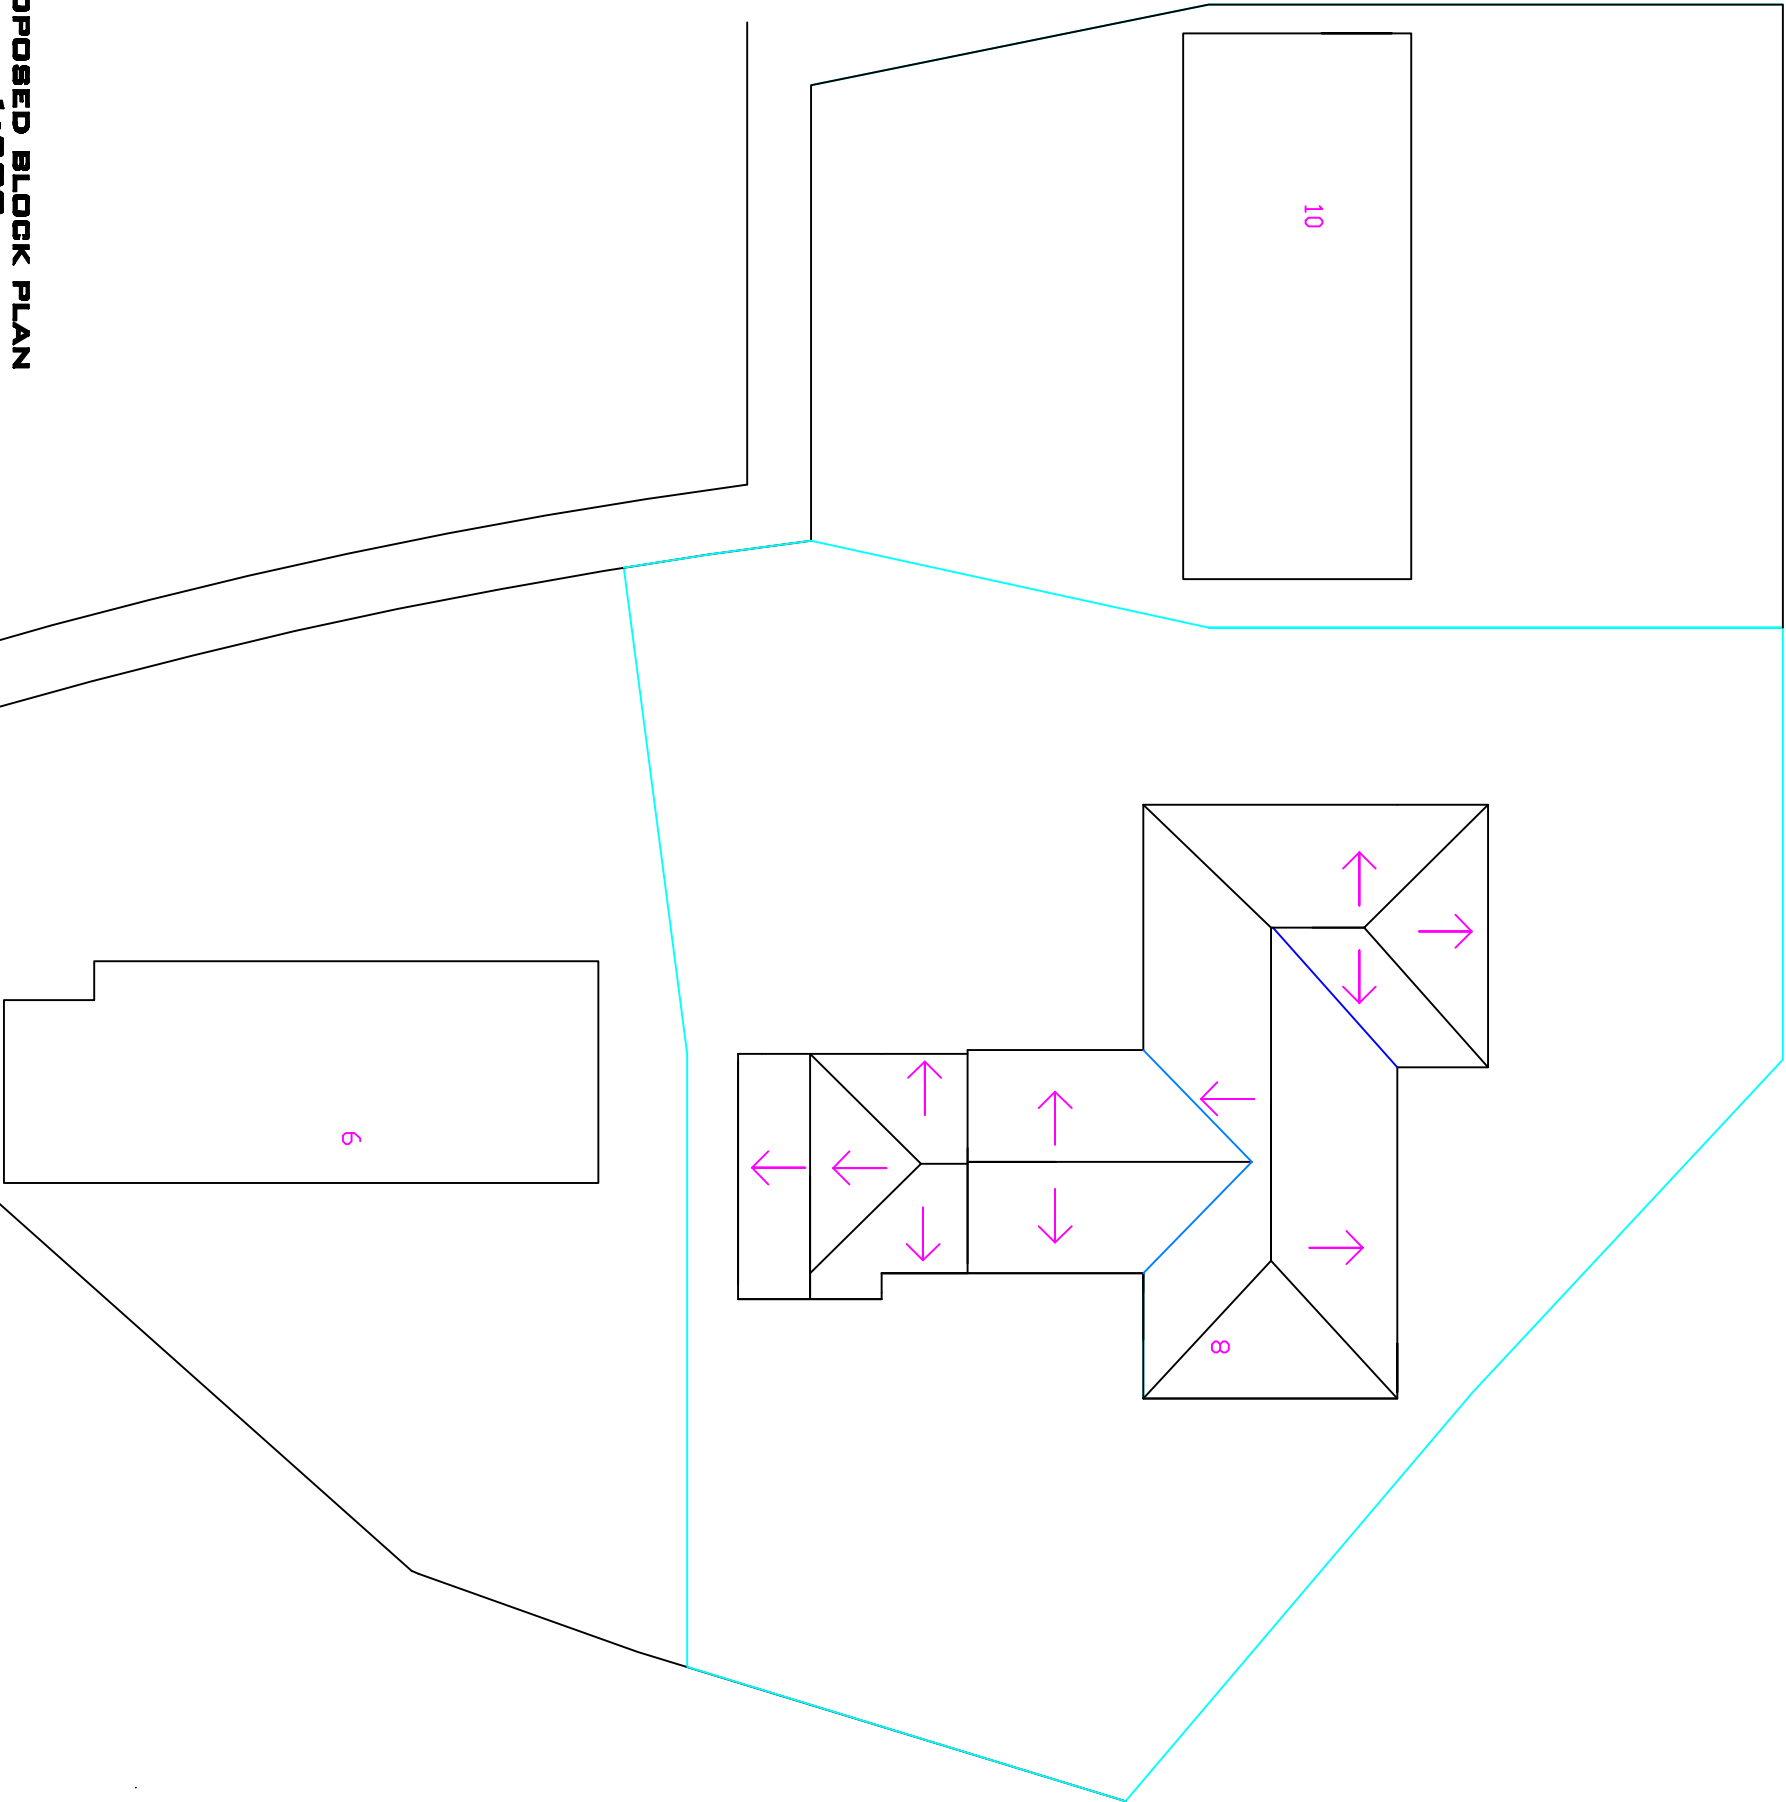


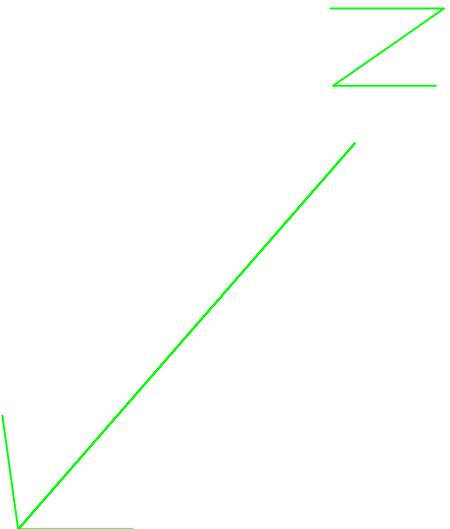

PROPOSED BLOCK PLAN
1:200

DO NOT SCALE OF THIS DRAWING TAKE ALL DIMENSIONS ON SITE (builders Note) Do not start any works until all the approvals have been obtained. Any discrepancy to be reported to Plans Drawn as soon as possible.		BURY MET BOROUGH COUNCIL PLANNING & BUILDING CONTROL APPLICATION	
client: ELAINE & JOHN MCGILLIUGH, 8, BELLINGHAM CLOSE , LOWERROFT, BURY, BL8 2TU	PLANS DRAWN tel.no 07952934281 email 07856609593 Bawinterbottom@aol.com www.plansdrawn.org	drawing title: PROPOSED REAR AND SIDE SINGLE STOREY EXTENSION INTERNAL ALTERATIONS	date: AUGUST. 2021
Project no. BR 08	Drwg. no. 04A	Paper A3	