



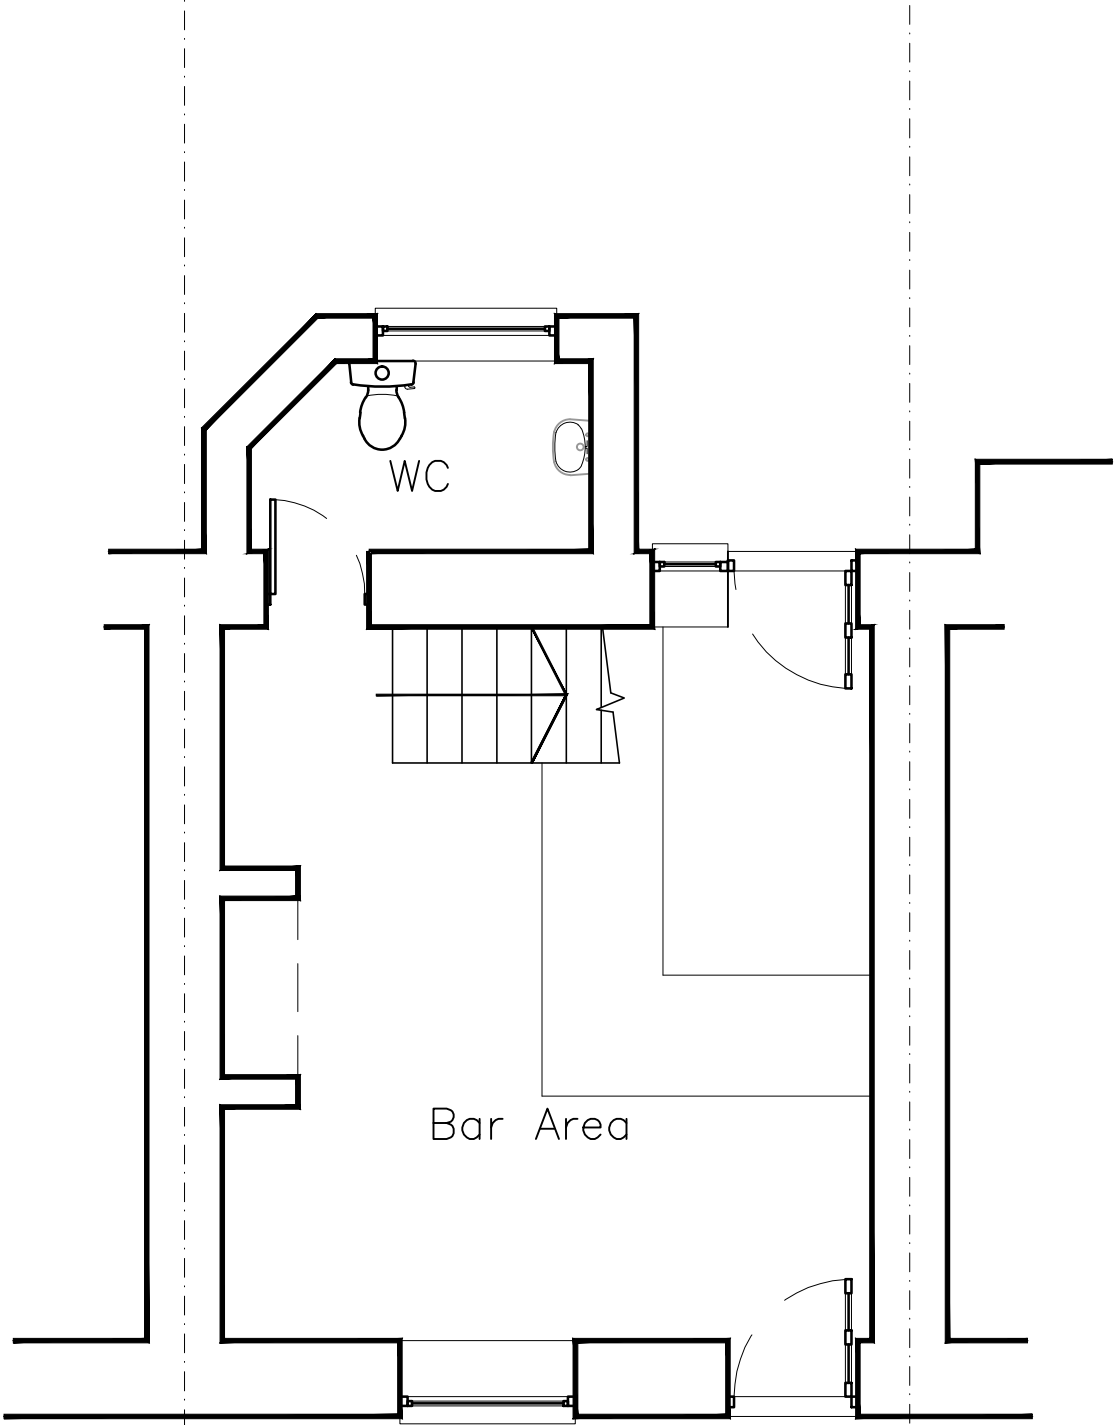


Square Street

Existing and Proposed Ground Floor Plan (1:50)

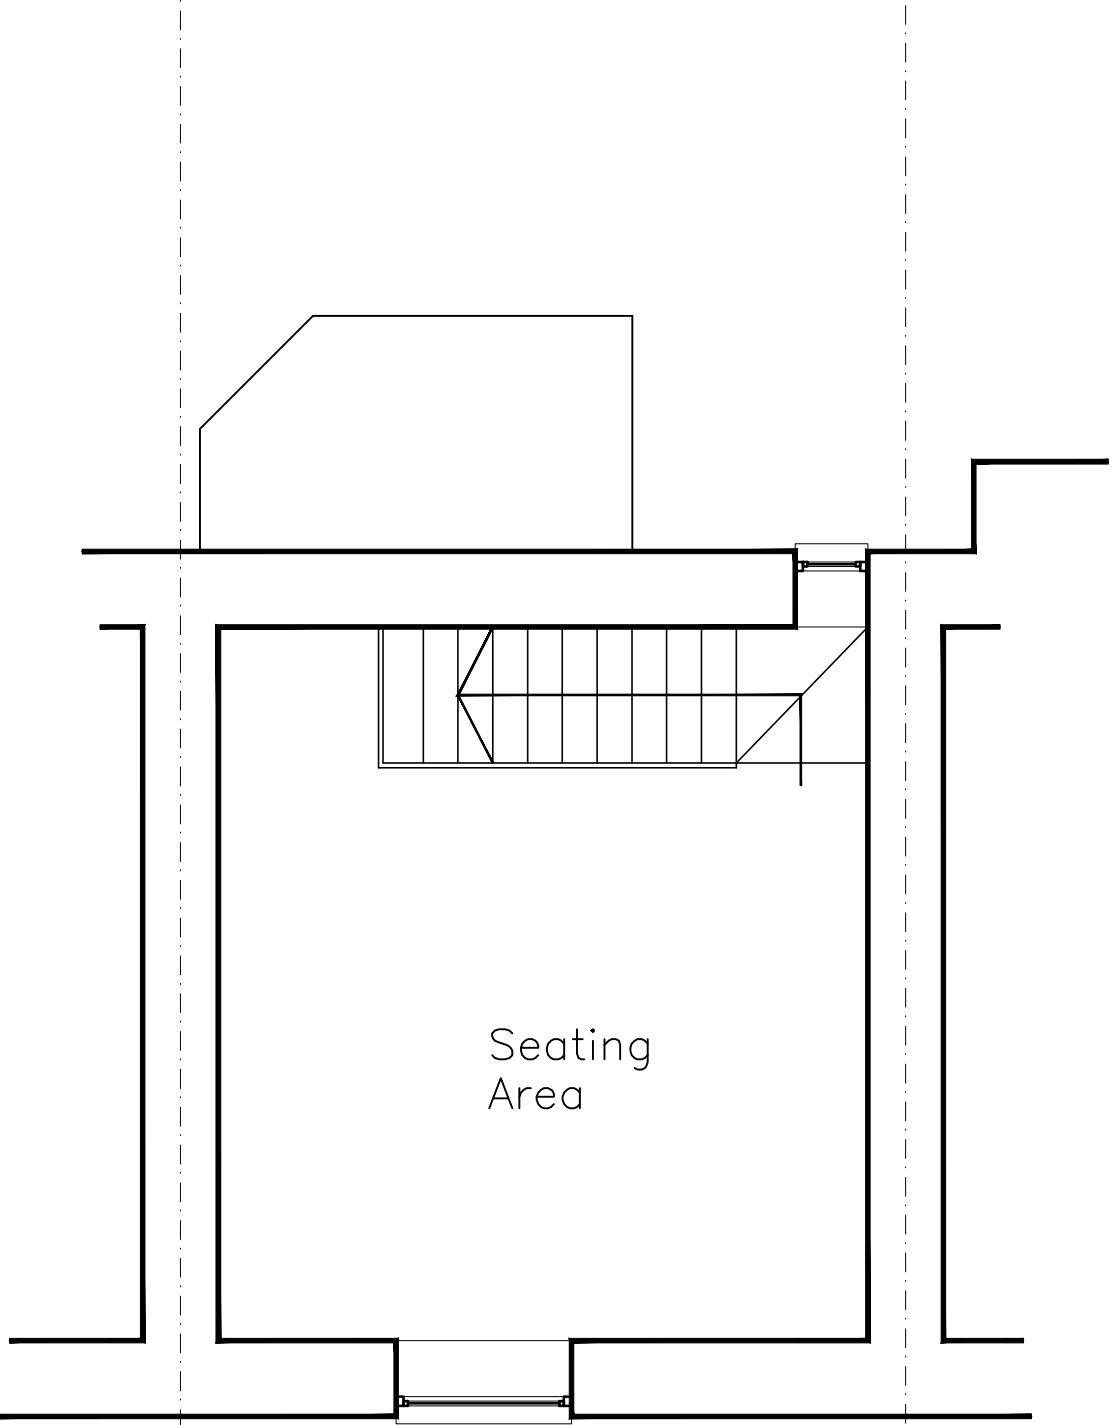


Square Street


Existing and Proposed First Floor Plan (1:50)

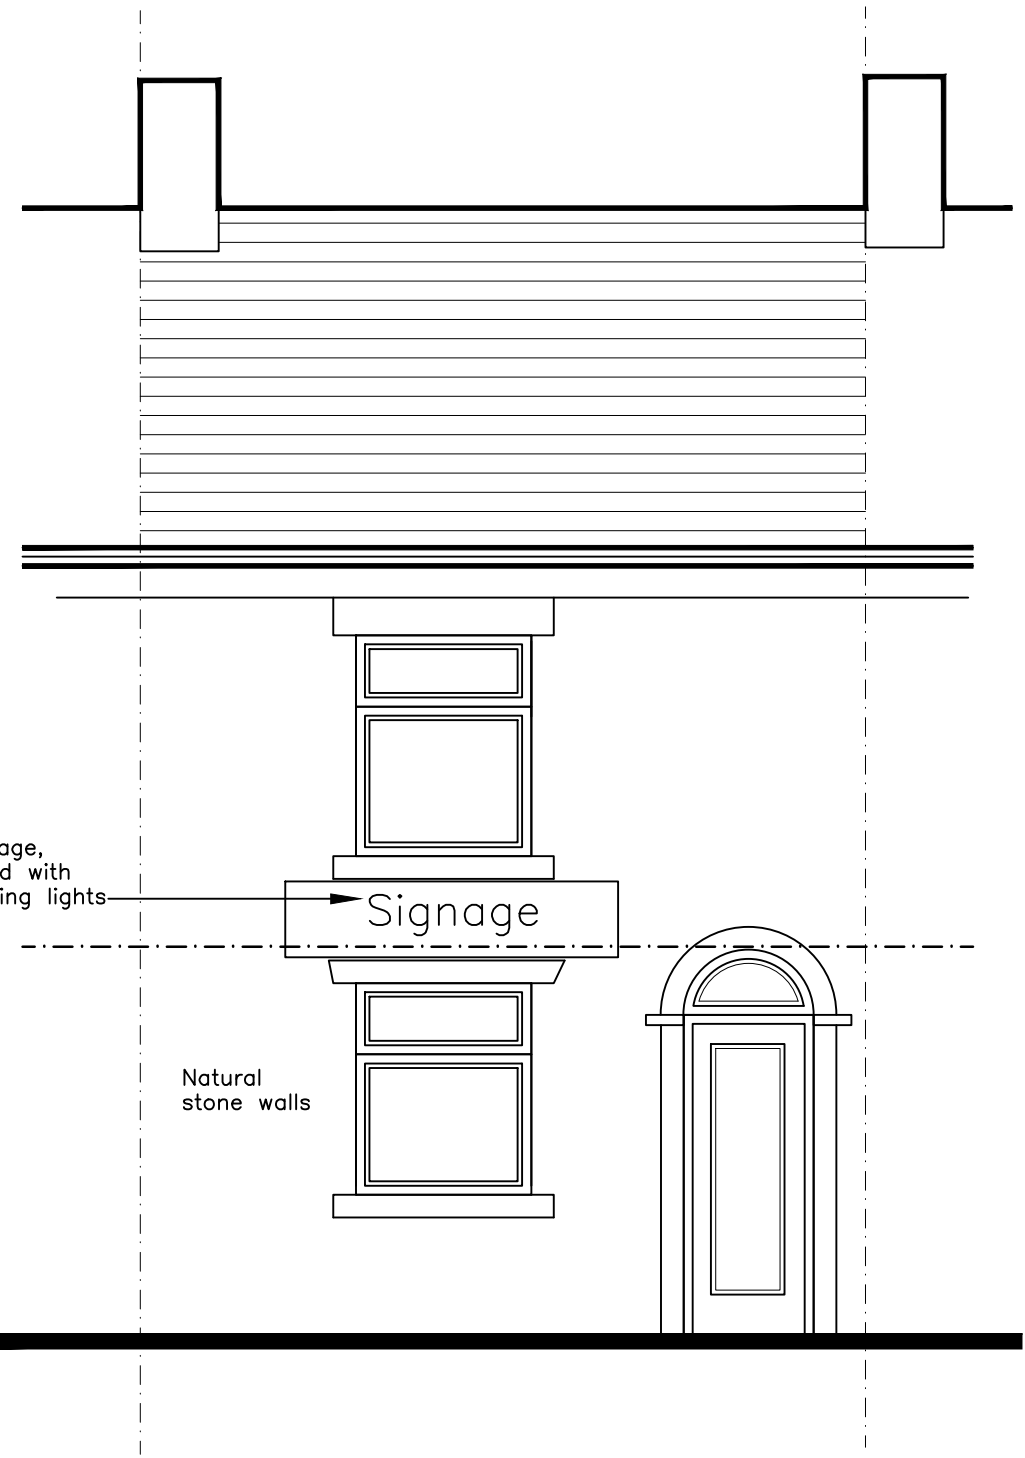

Existing and Proposed Front Elevation (1:50)

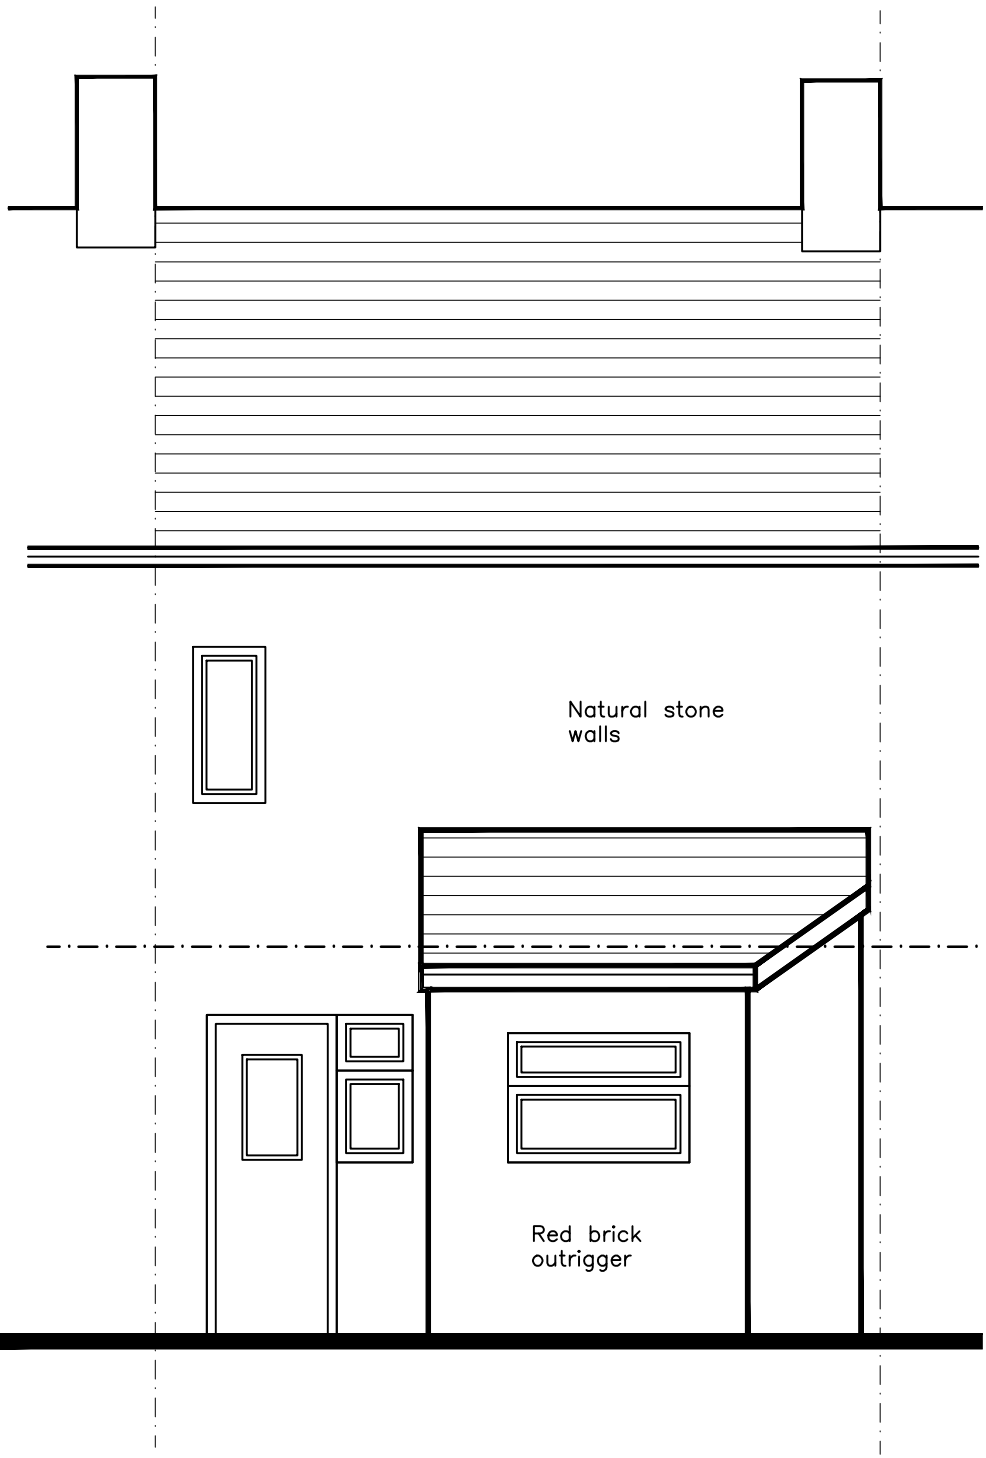


Existing Rear Elevation (1:50)

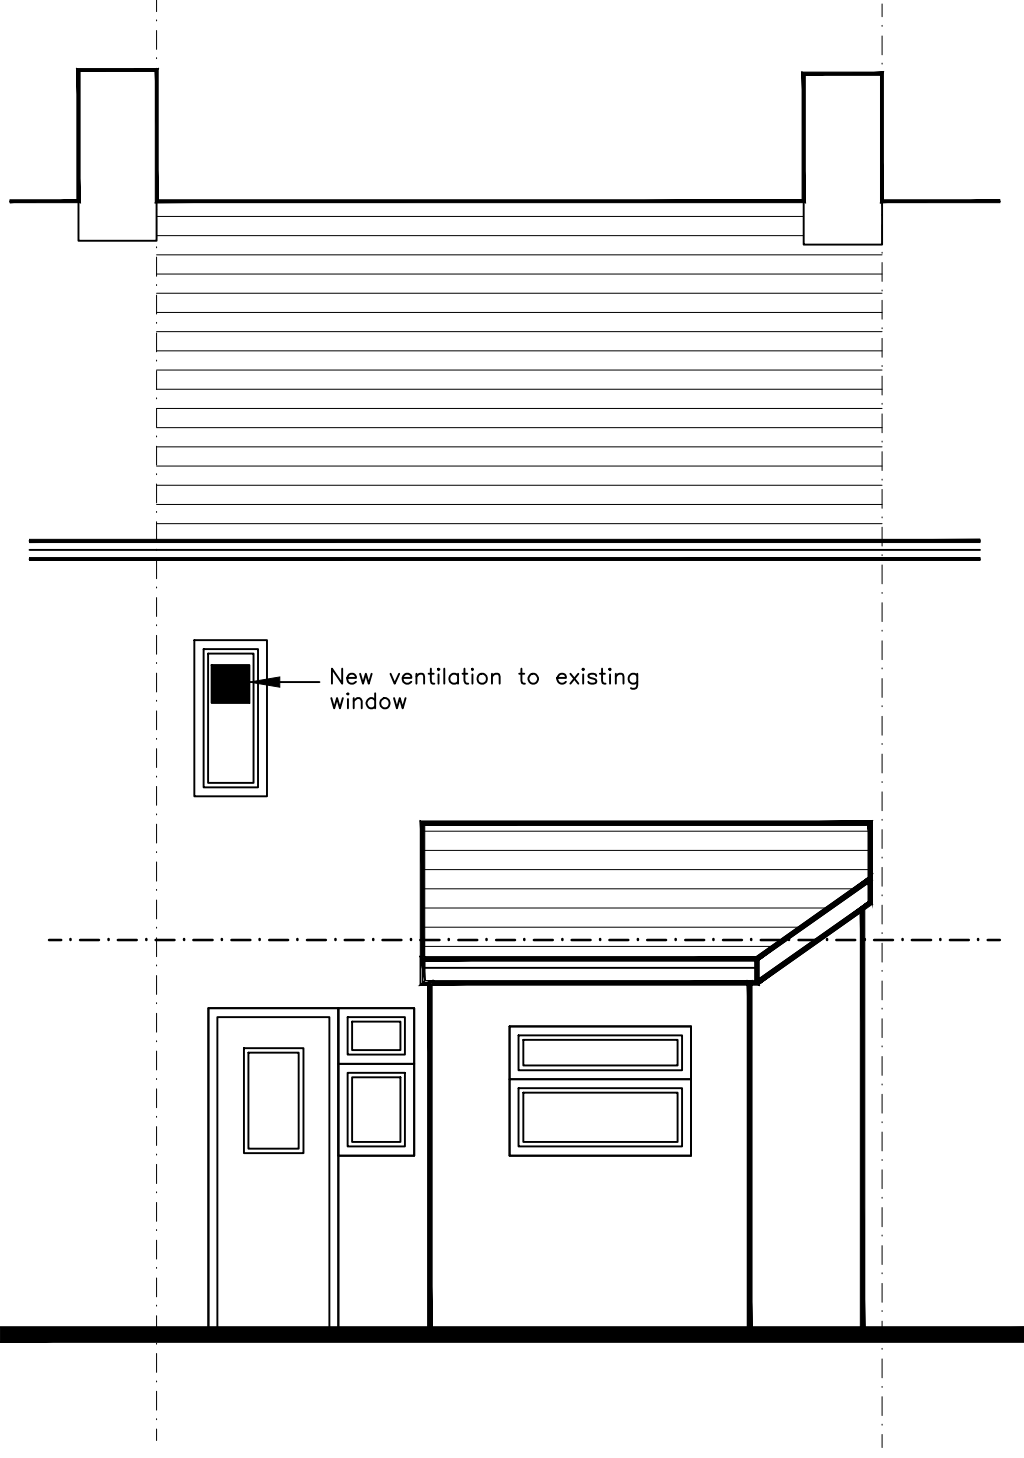

Proposed Rear Elevation (1:50)



Site Plan (1:500)

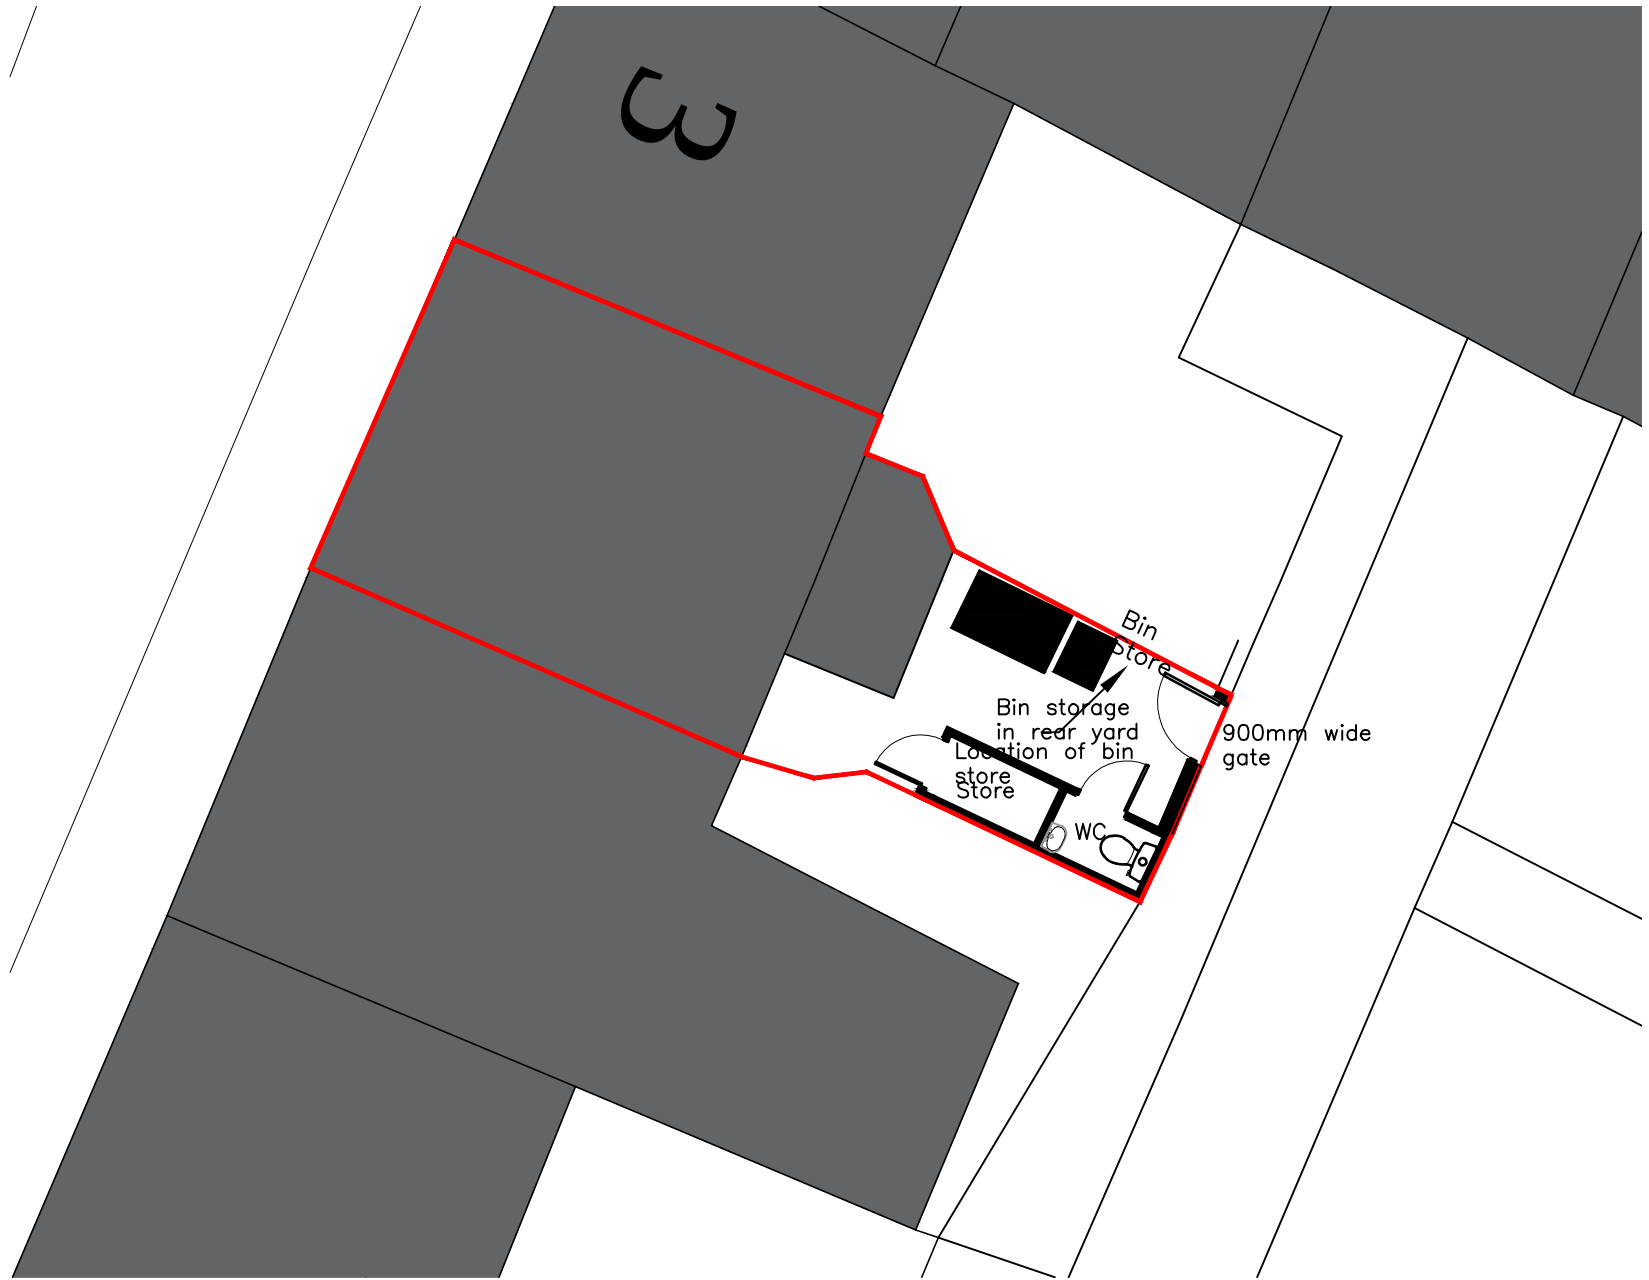

Site Plan (1:100)

Client

Mark Ainsworth

Project

Change of use of Chiropactor Class E(e) to Bar use (Sui Generis)
5 Square Street, Ramsbottom BL0 9BE

Job No.

2023/04

Area

File Ref

Title

Proposed Plans & Elevations

2023/04-01

rev.

C

Date

03.04.23

Drm.

B. Edmondson

Scale

AS Noted@A1

Checked

eds

edmondson design services

20 Fernhill Drive
Stacksteads, Bacup
Lancashire
OL13 8JS
tel 01706 870944
mob: 07528809176
e:info@eds20.co.uk

This drawing is solely owned by edmondson design services and will remain so and no part of it may be reproduced, stored in a retrieval system or used in any way without the express written approval of edmondson design services.