



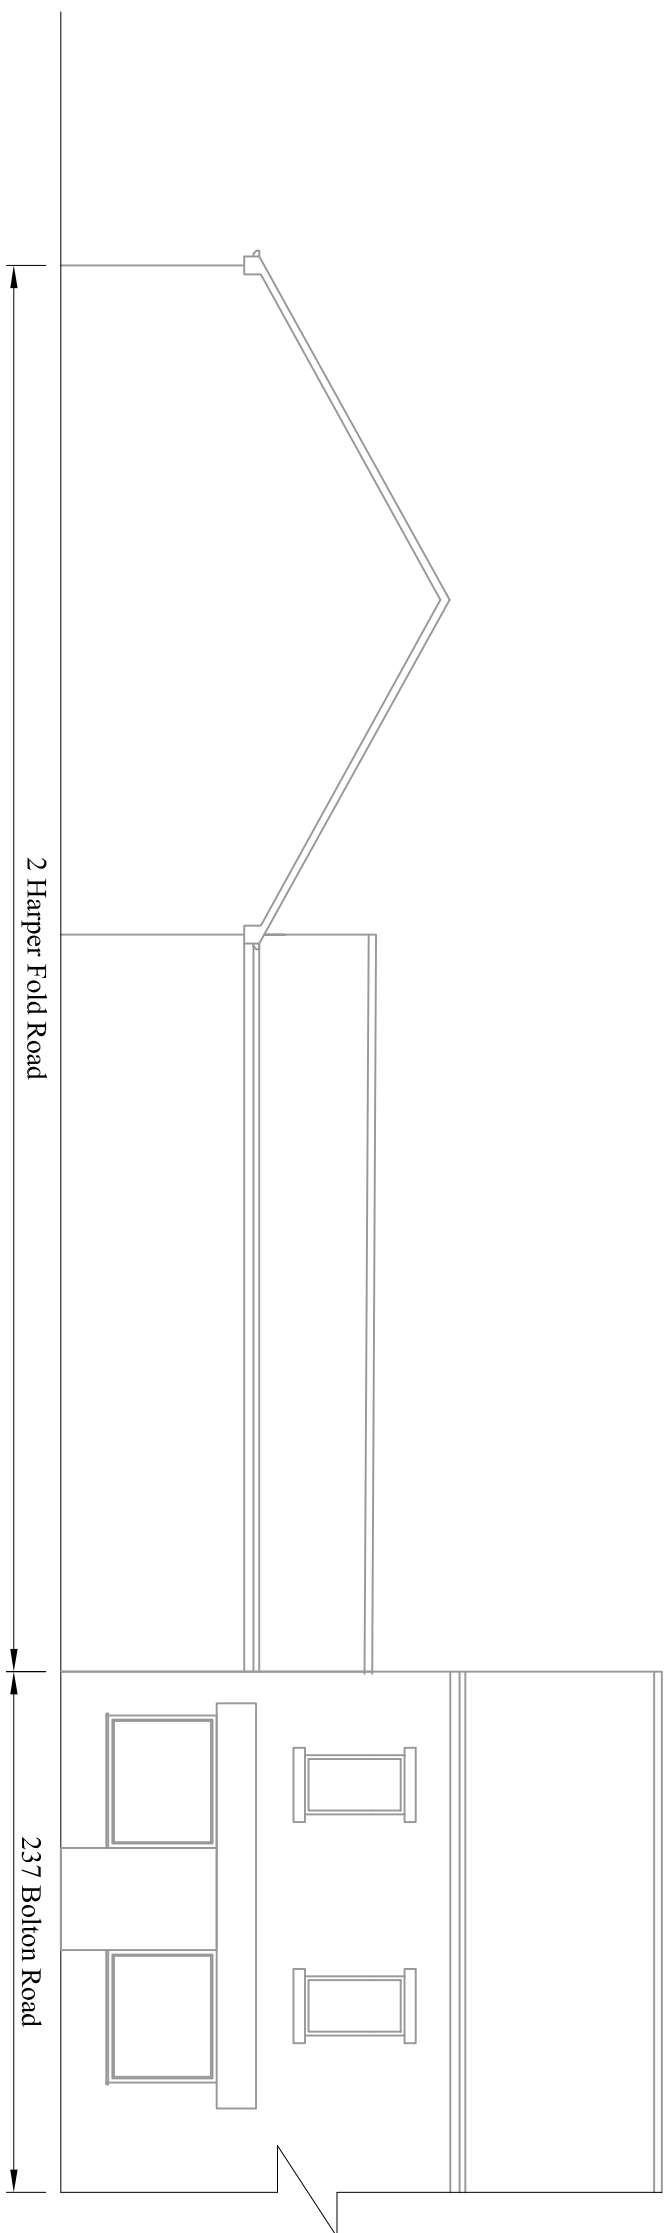


EXISTING BOLTON ROAD STREET SCENE

(SCALE 1:100)

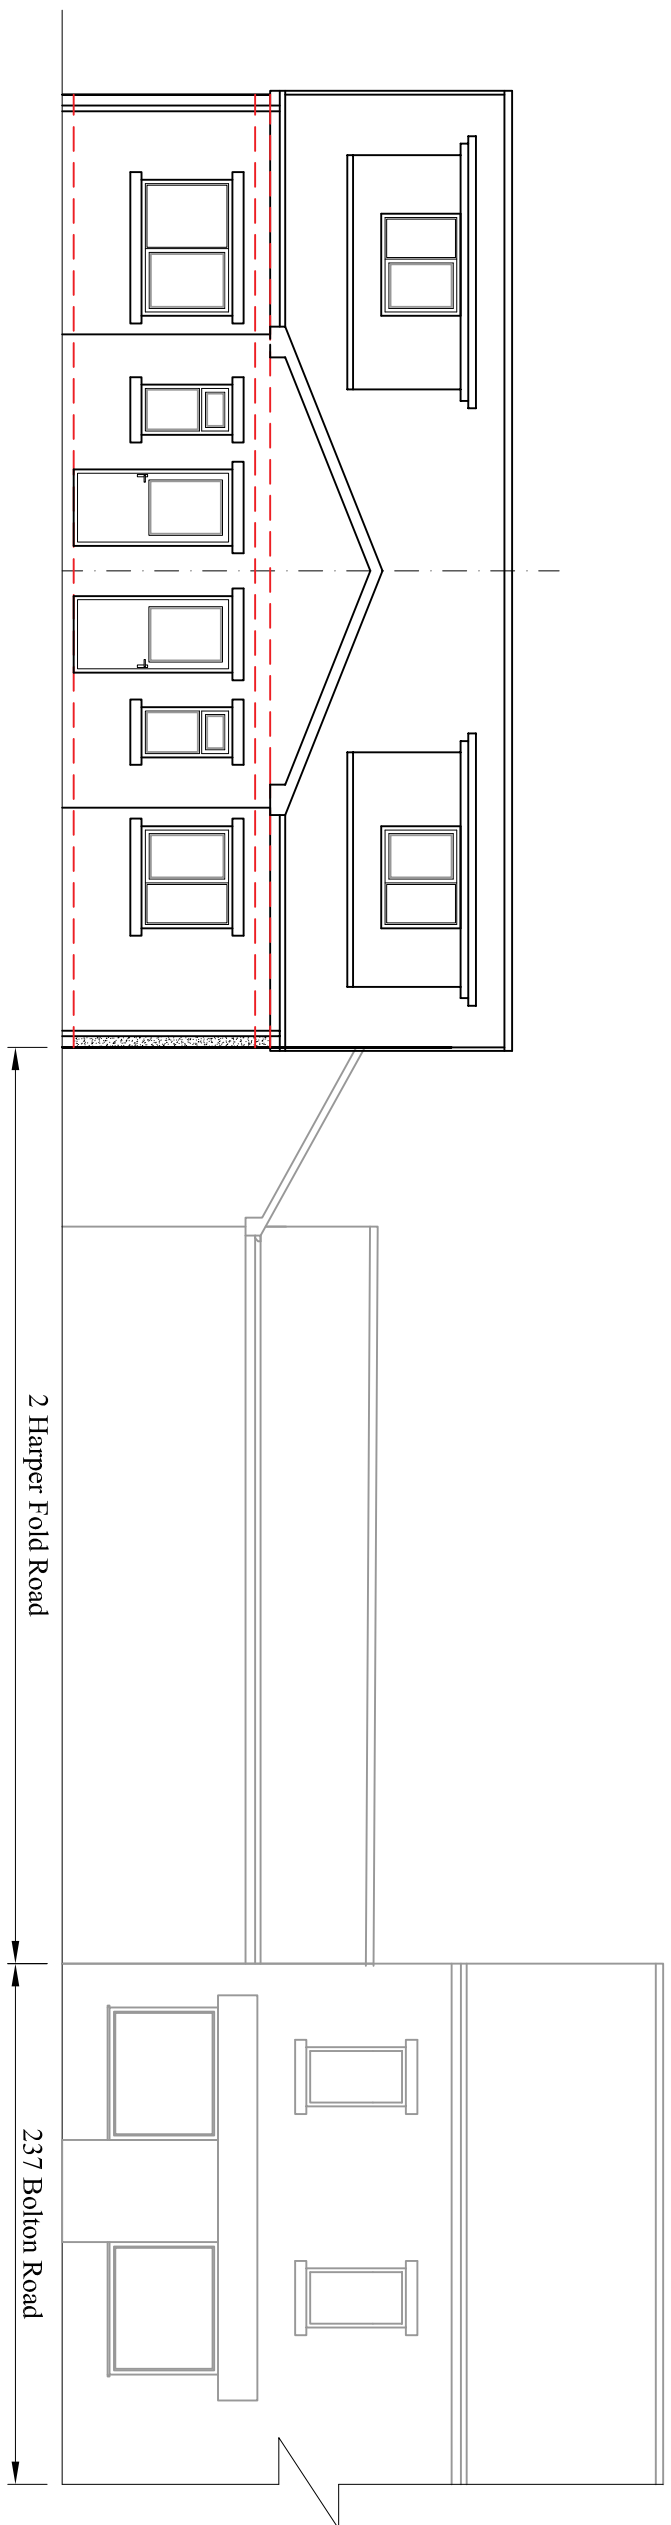

PROPOSED BOLTON ROAD STREET SCENE

(SCALE 1:100)

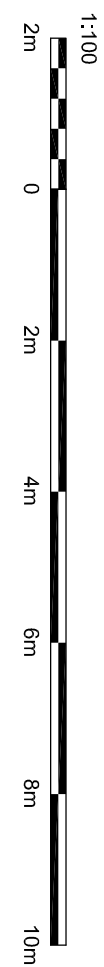

DRAWING STATUS		PROJECT	
A	15.04.23	ISSUED FOR PLANNING APPROVAL	
B	24.01.24	ISSUED FOR PLANNING APPROVAL	
C	14.05.24	ISSUED FOR PLANNING APPROVAL	
PLANNING APPROVAL			
LAND AT HARPER FOLD Rd			
RADCLIFFE			
TITLE			
PROPOSED 2 No.			
DWELLINGS (C3)			
SCALE & SIZE			
1:50 @ A1 UNO		STATUS	DATE
PROJECT No.		PLANNING APP.	APR. 23
HF-001		DRAWING No.	005
		REV.	C