



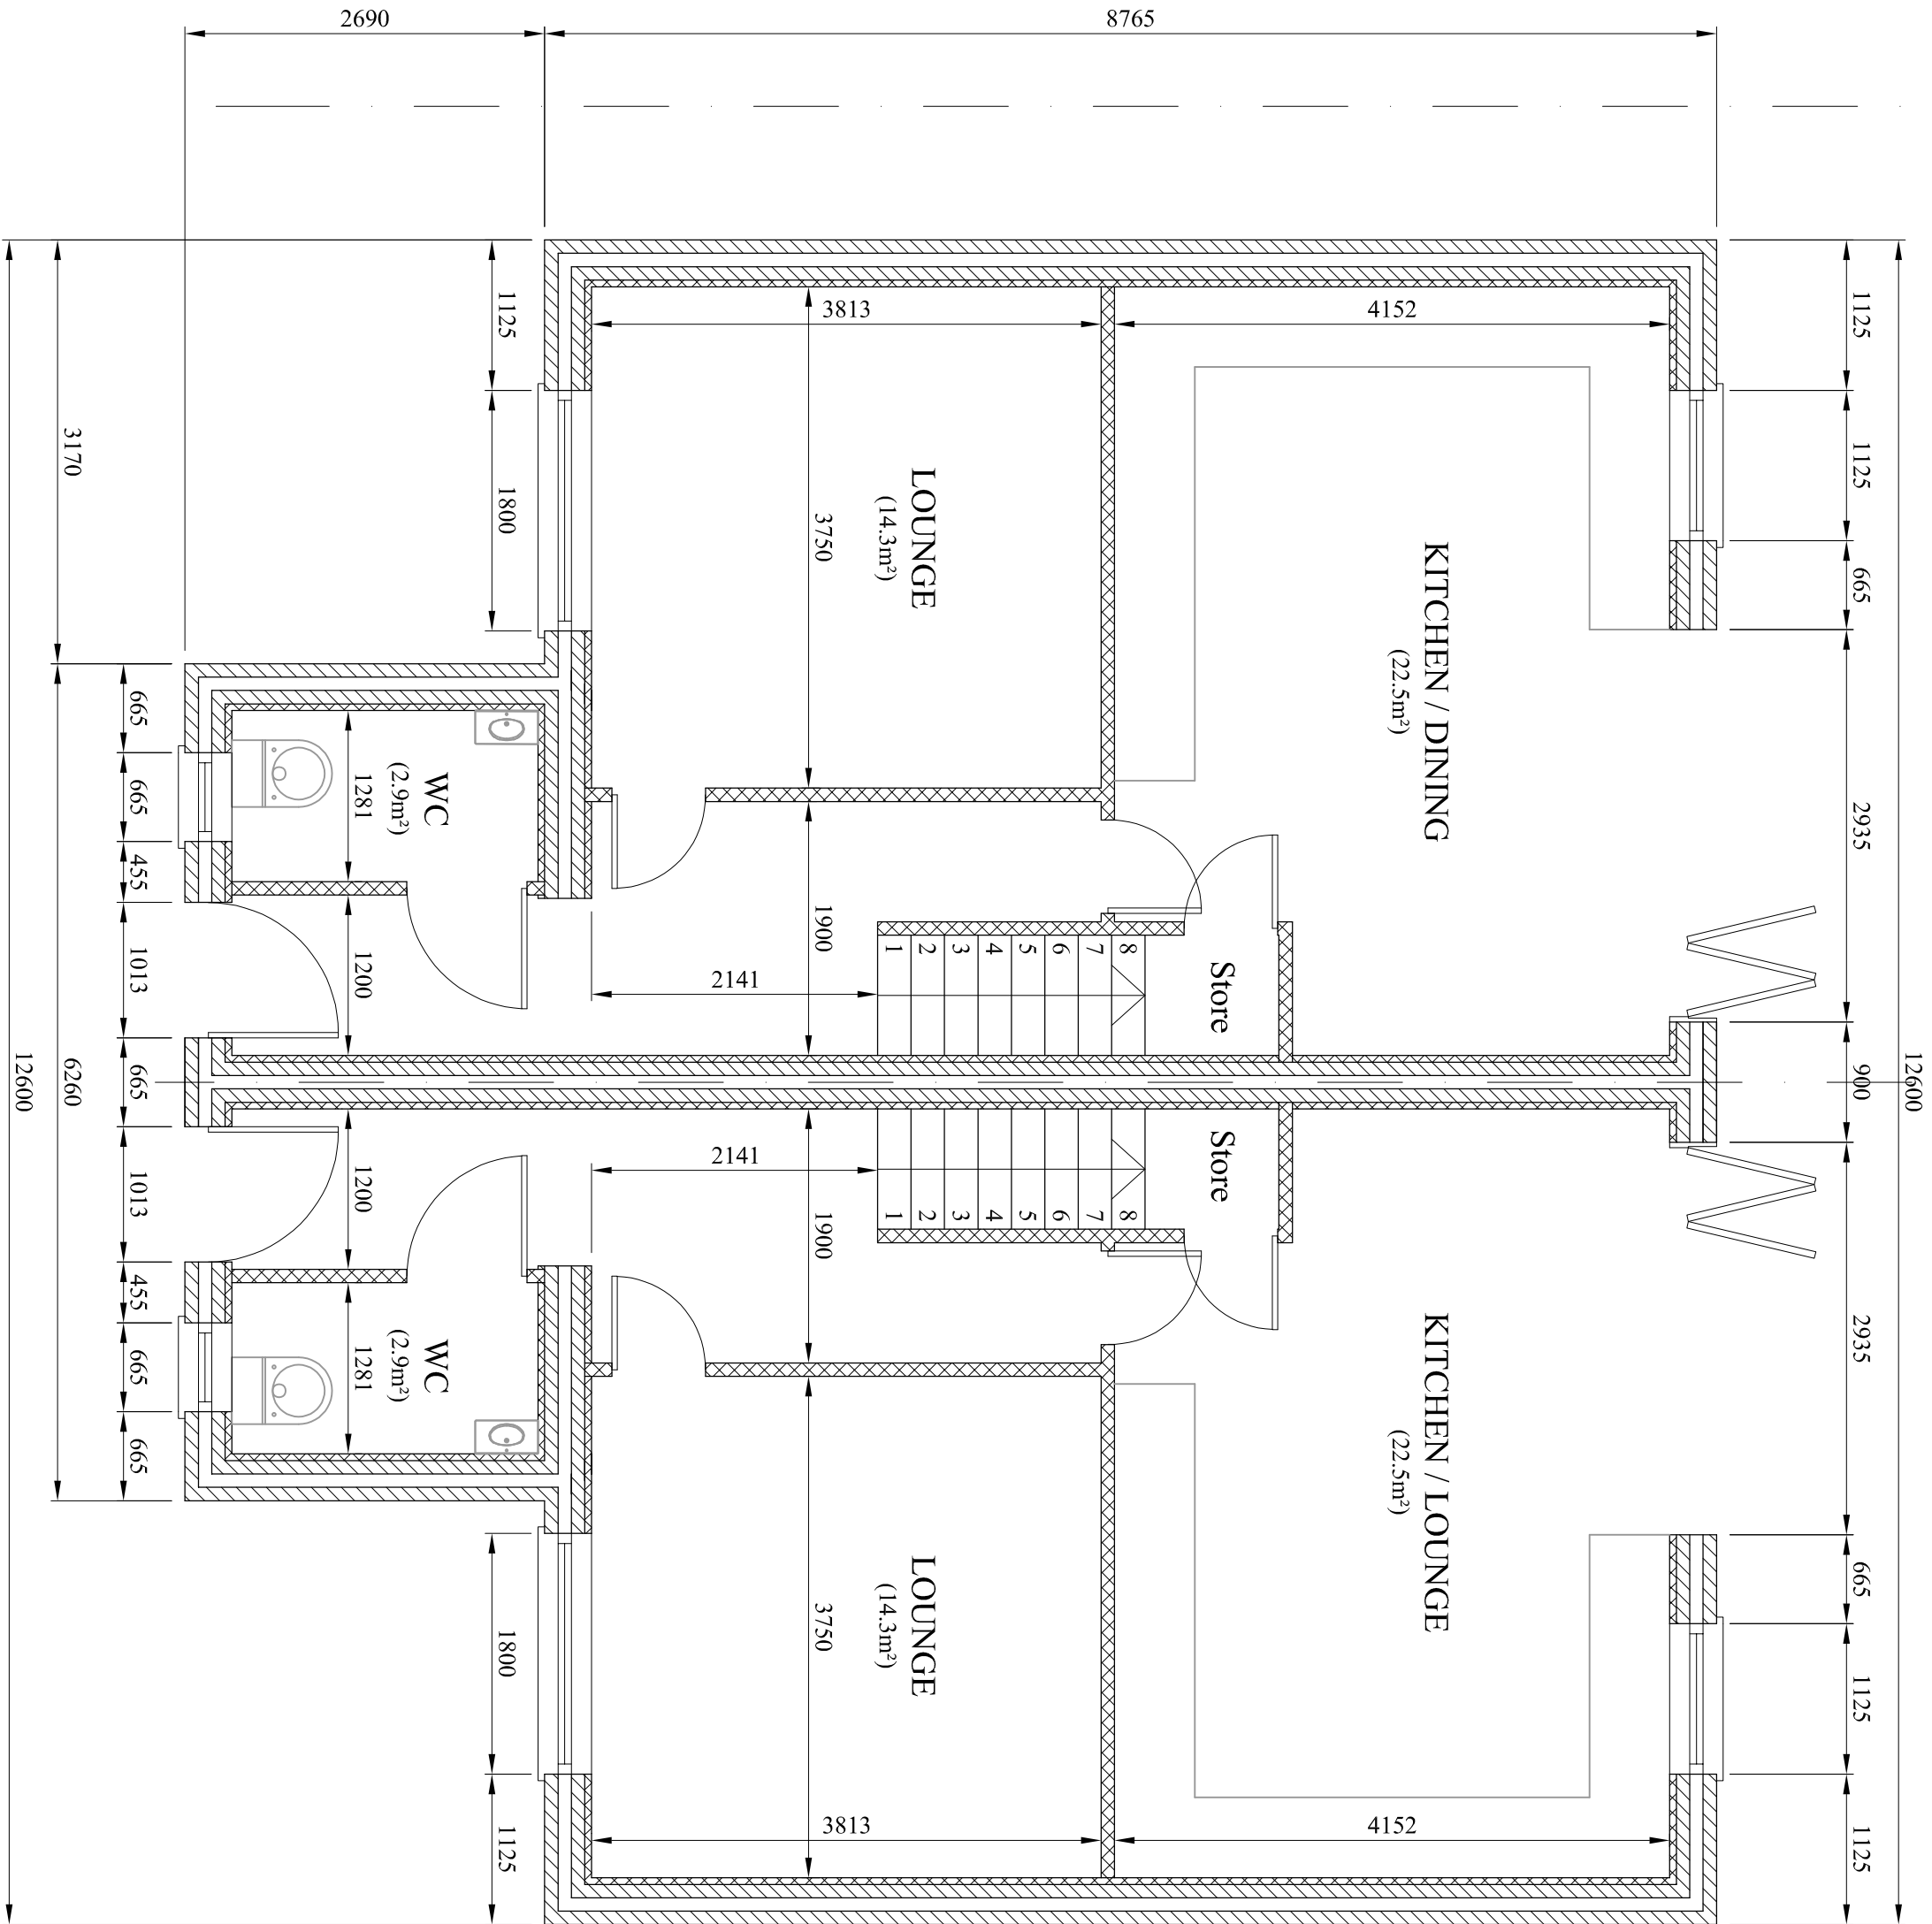

GROUND FLOOR LAYOUT
(SCALE 1:50)

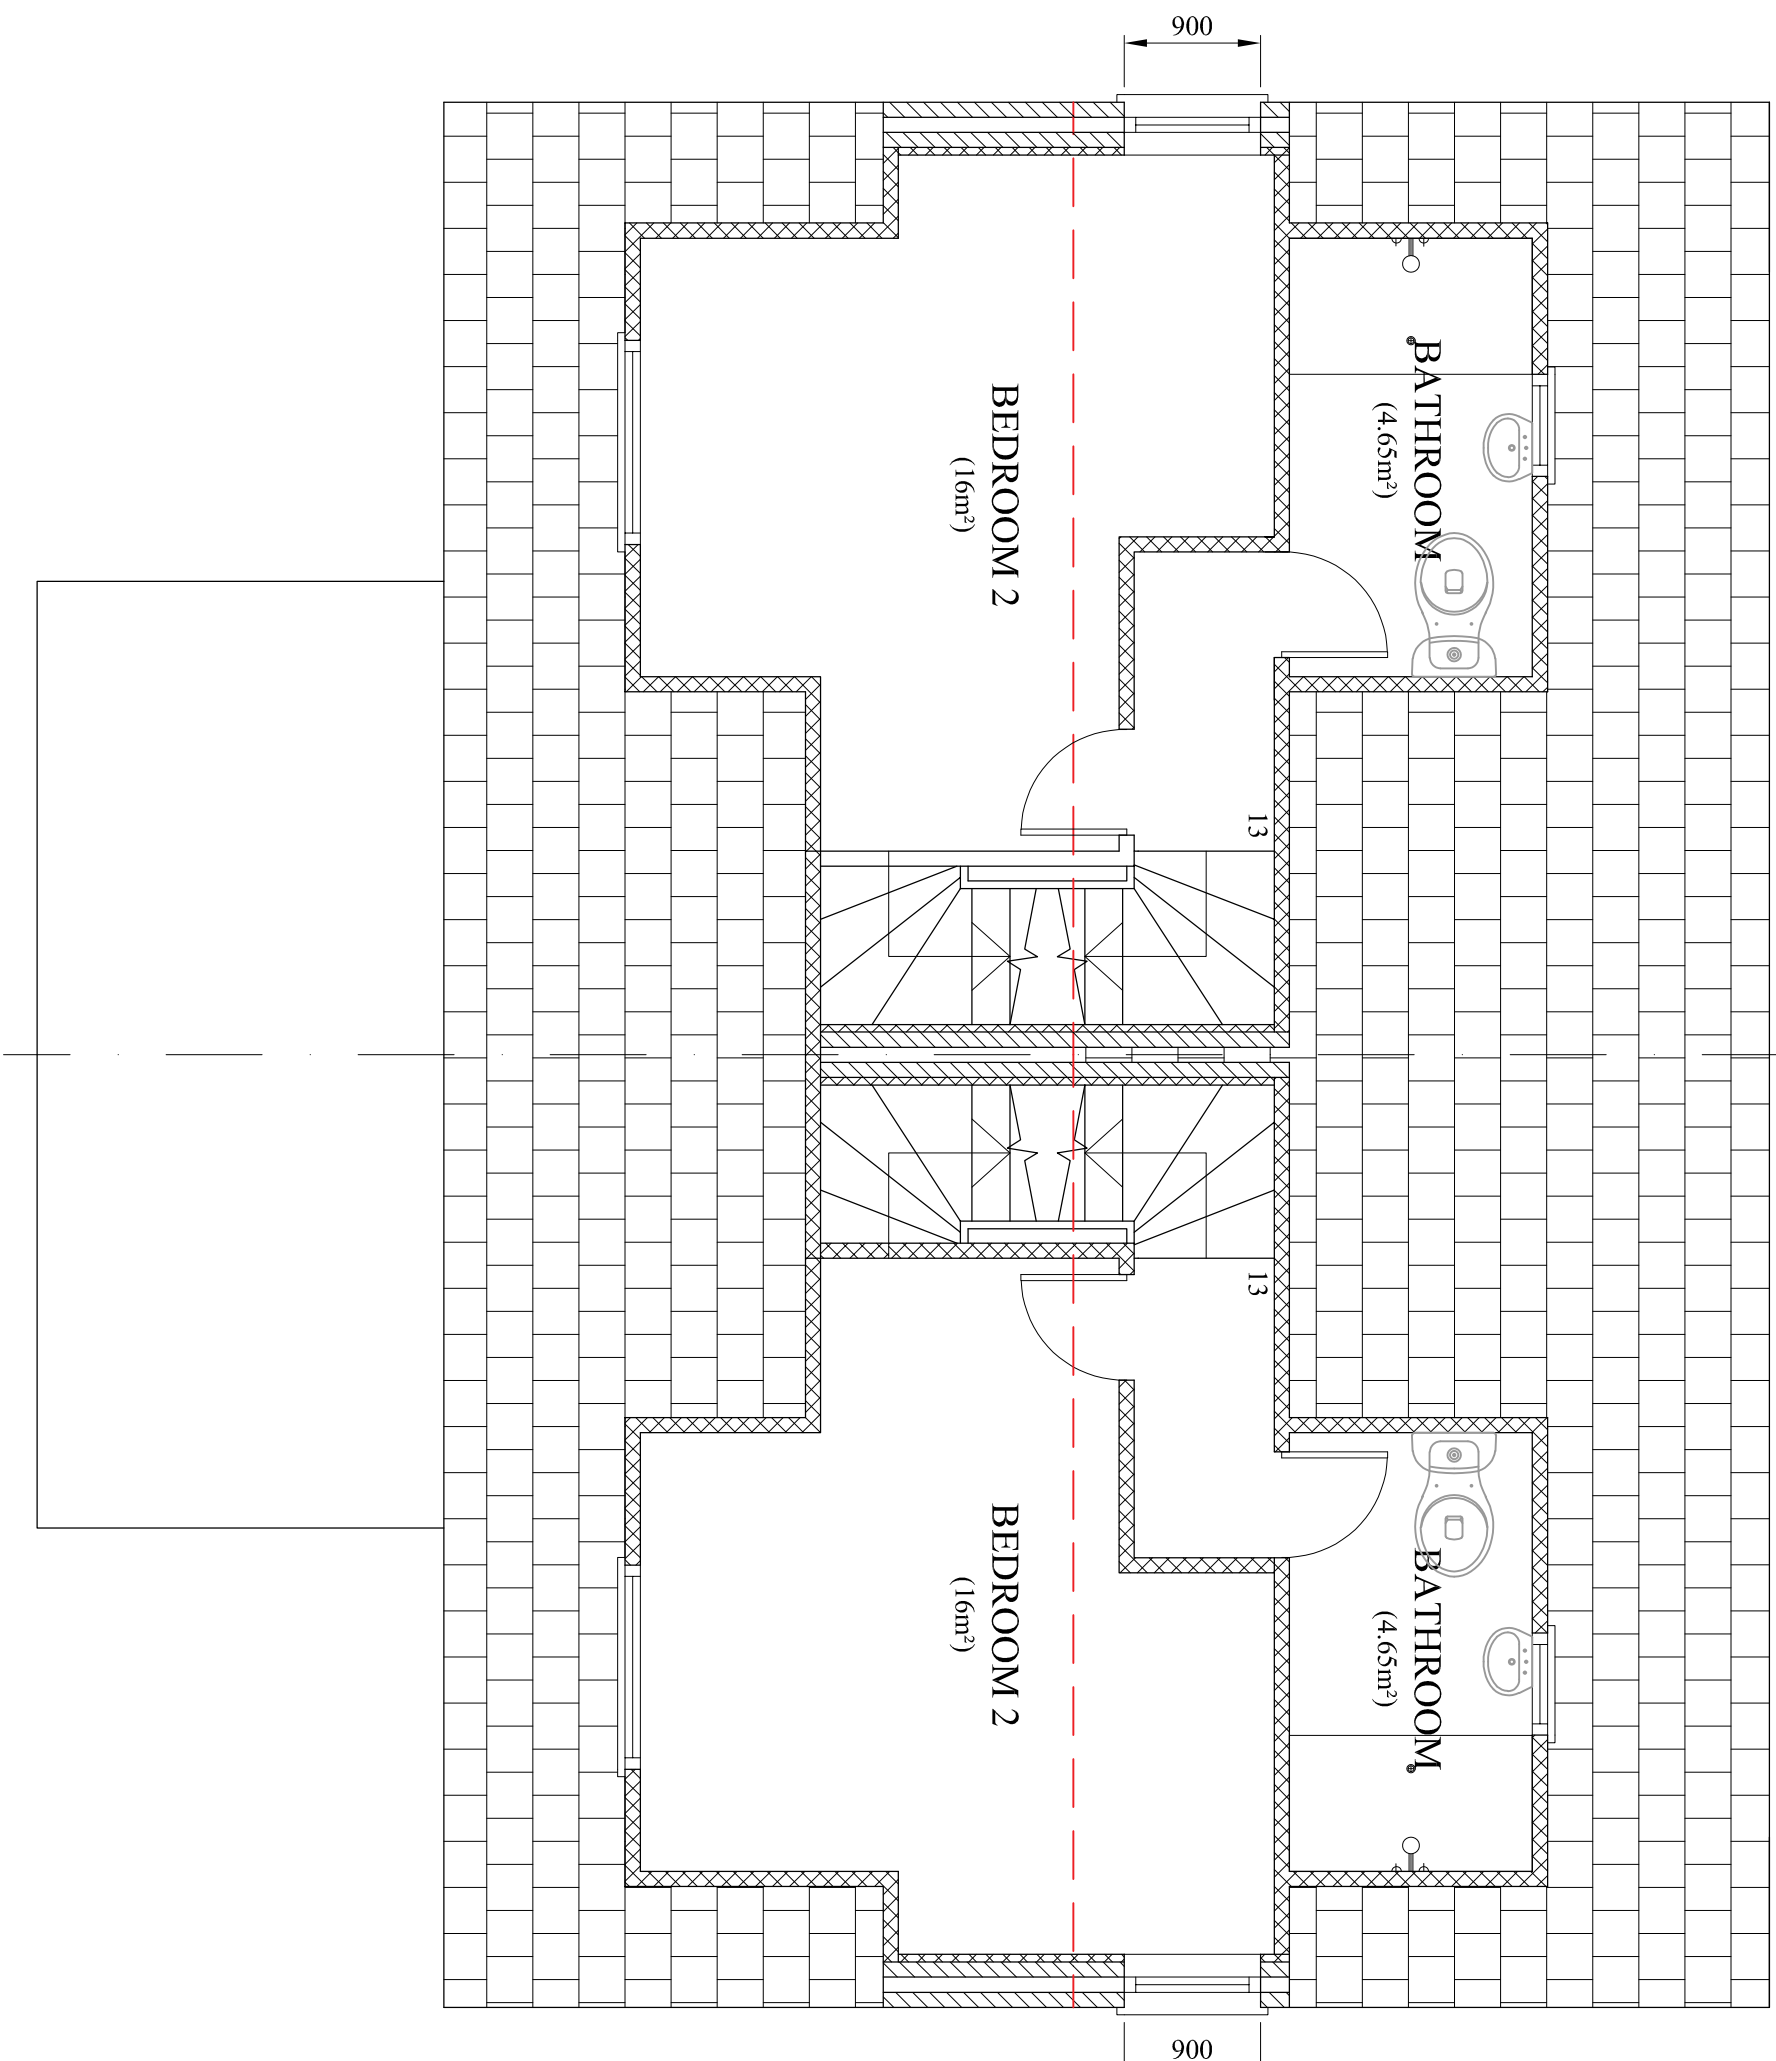

FIRST FLOOR LAYOUT
(SCALE 1:50)

DRAWING STATUS			
A	15.04.23	ISSUED FOR PLANNING APPROVAL	
B	24.01.24	ISSUED FOR PLANNING APPROVAL	
C	14.05.24	ISSUED FOR PLANNING APPROVAL	
PROJECT:			
LAND AT HARPER FOLD Rd			
RADCLIFFE			
PROPOSED 2 No. DWELLINGS (C3)			
TITLE:			
PROJECT No.			
HF-001			

SCALE & SIZE:	
1:50 @ A1 UNO	
STATES	DATE:
PLANNING APP.	APR. 23
002	C