



EXISTING HARPER FOLD STREET SCENE
(SCALE 1:100)

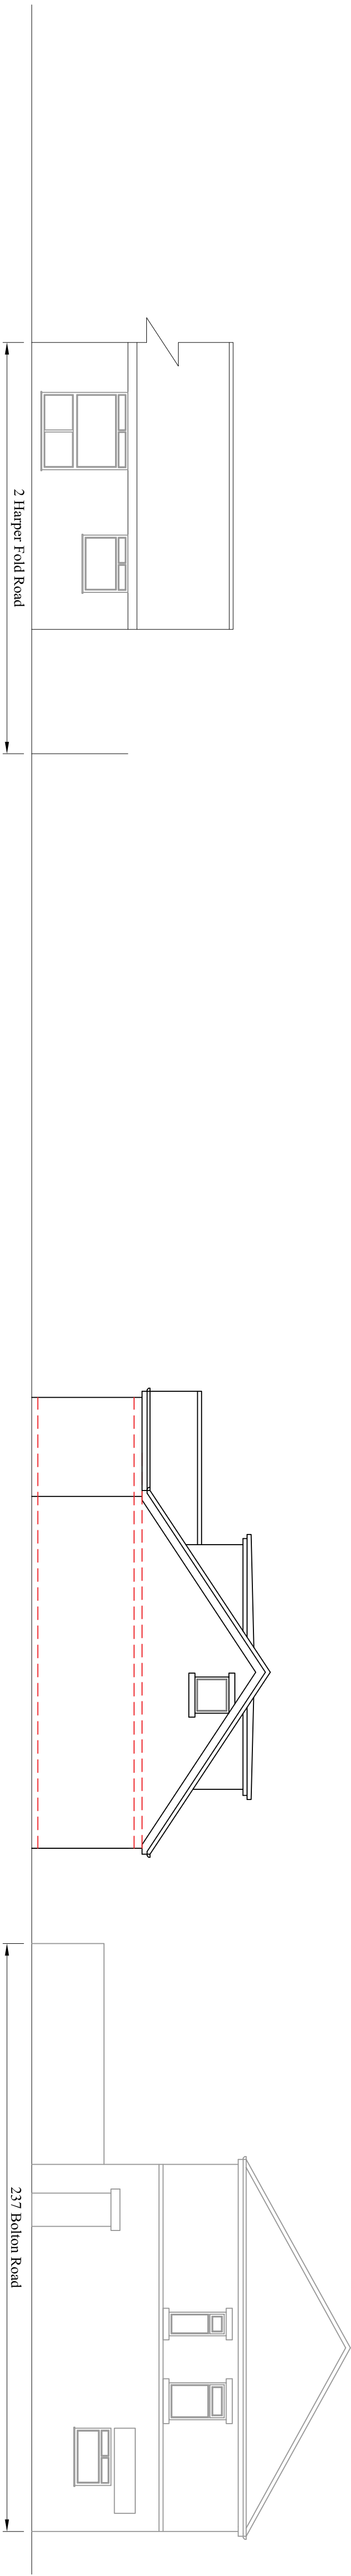


PROPOSED HARPER FOLD STREET SCENE
(SCALE 1:100)

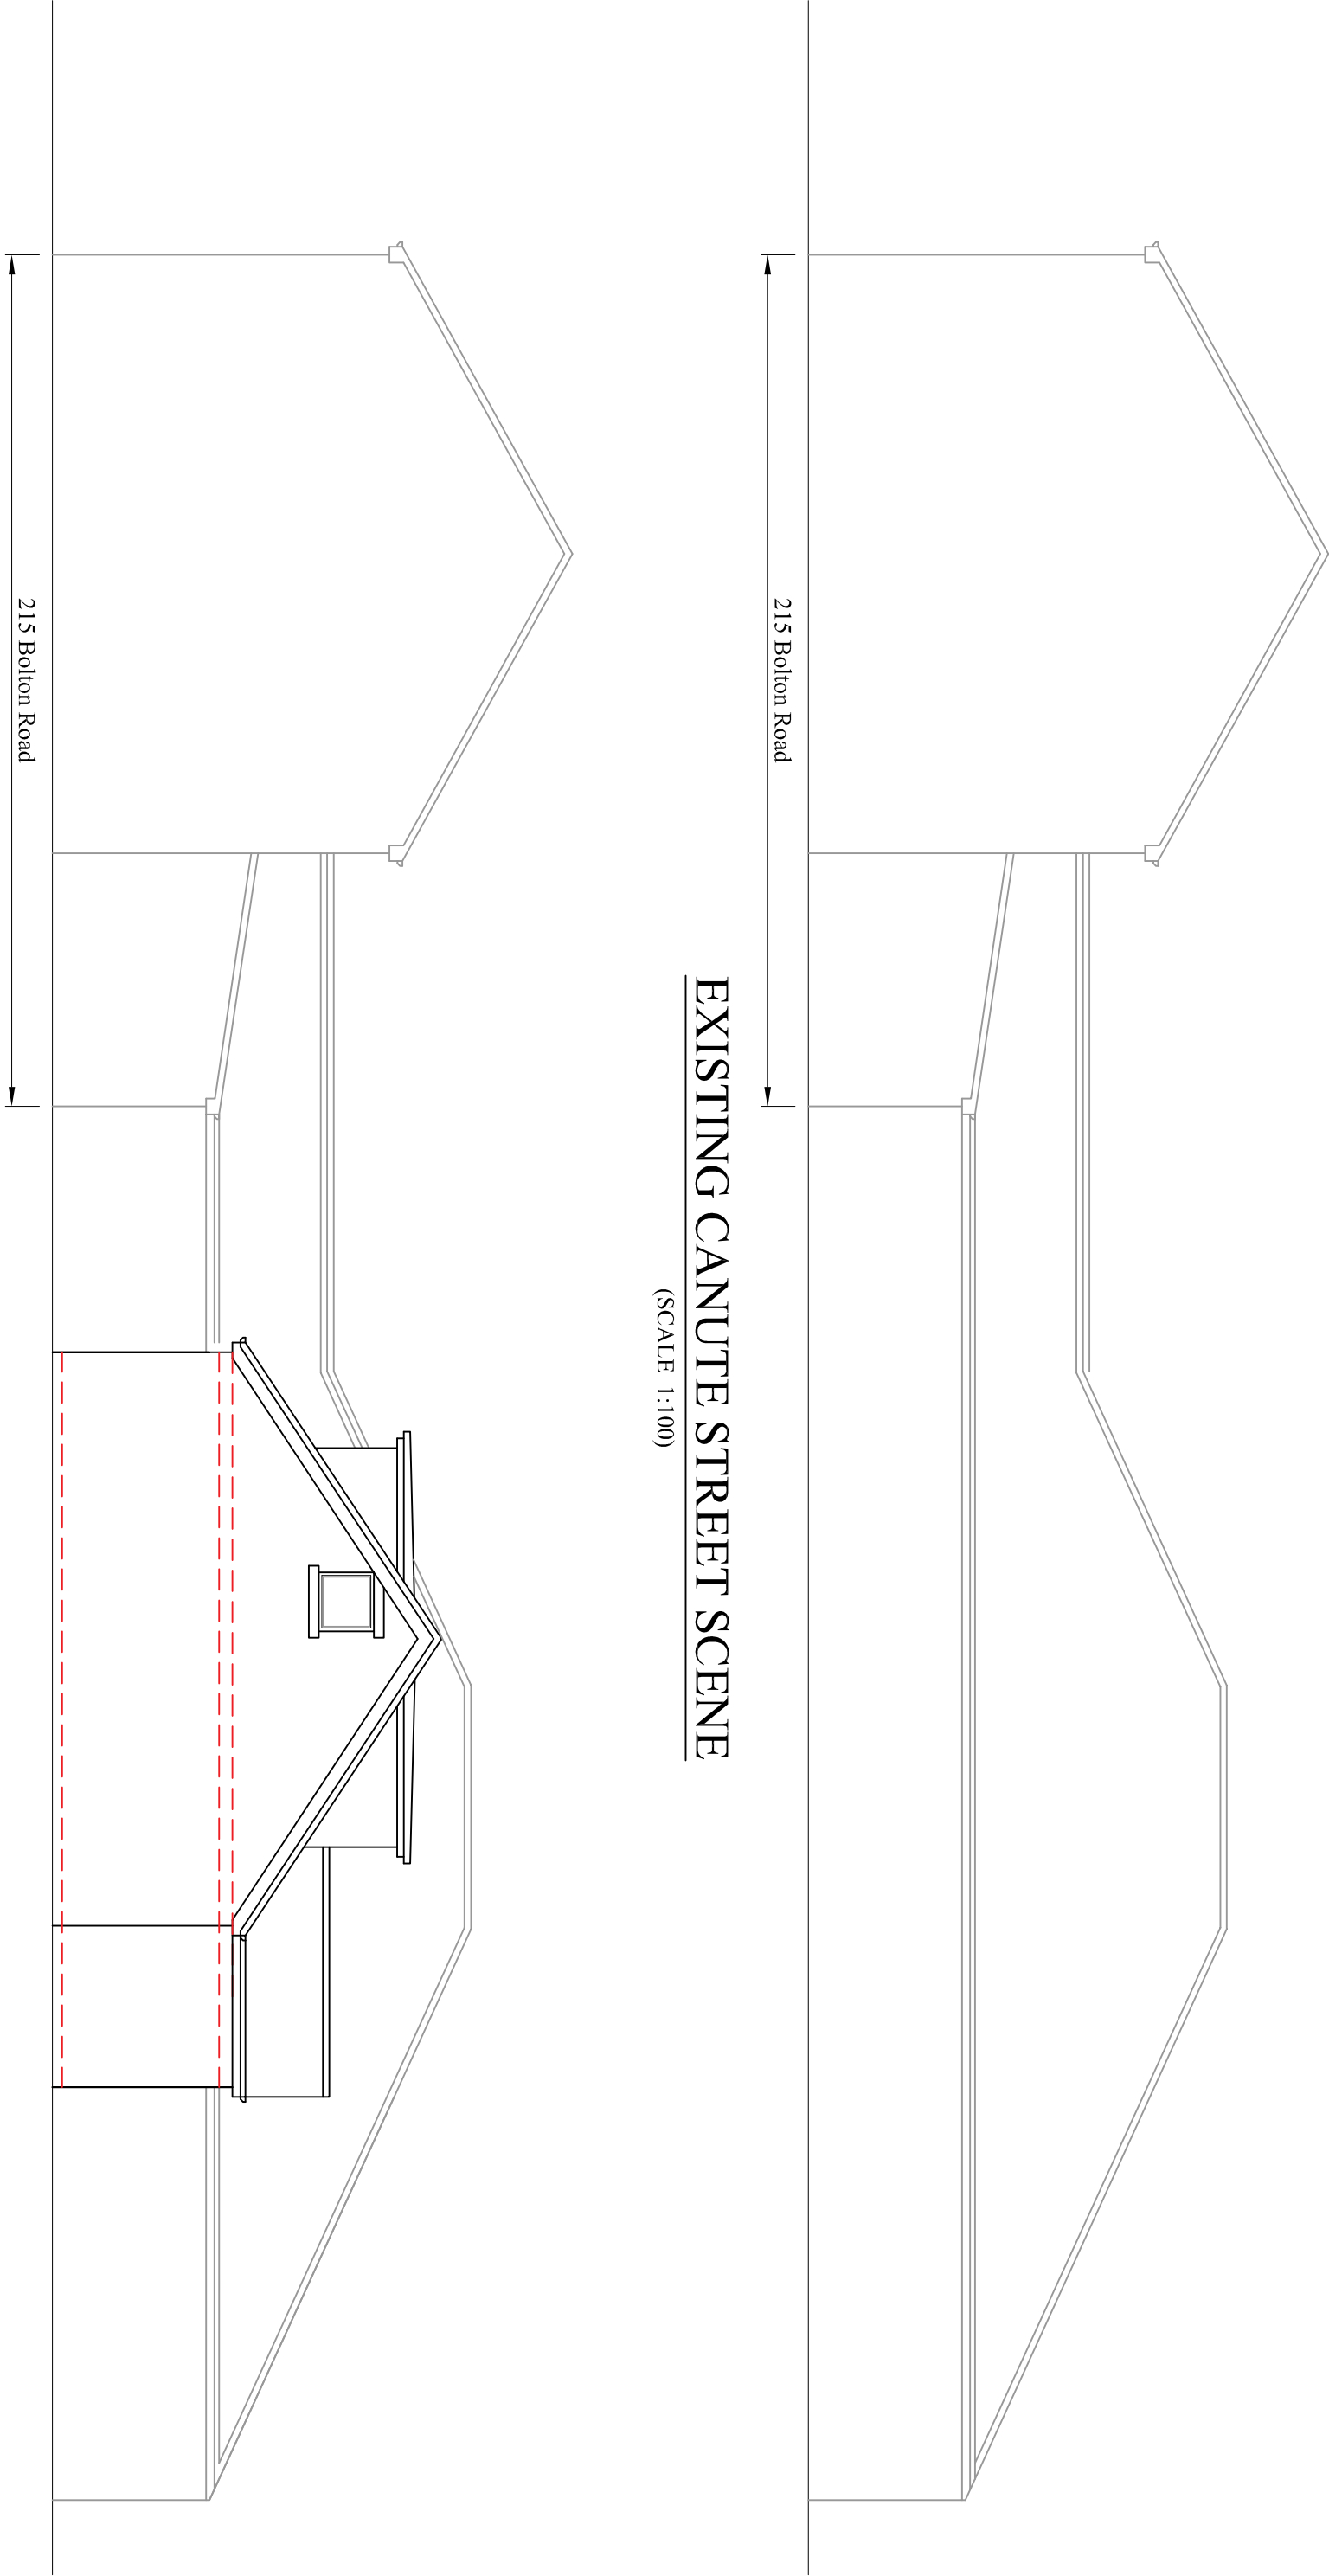

EXISTING CANUTE STREET SCENE
(SCALE 1:100)

PROPOSED CANUTE STREET SCENE

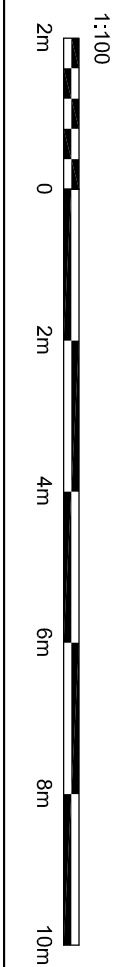

DRAWING STATUS		DRAWING STATUS	
C	14.05.24	ISSUED FOR PLANNING APPROVAL	
B	24.01.24	ISSUED FOR PLANNING APPROVAL	
A	15.04.23	ISSUED FOR PLANNING APPROVAL	
DRAWING STATUS			
PLANNING APPROVAL			
PROJECT			
LAND AT HARPER FOLD Rd			
RADCLIFFE			
TITLE			
PROPOSED 2 No.			
DWELLINGS (C3)			
SCALE & SIZE		STATUS	
1:50 @ A1 UNO		PLANNING APP.	
PROJECT No.		DATE	
HF-001		APR. 23	
DRAWING No.		REV.	
004		C	