LOCATION PLAN SCALE 1:1250

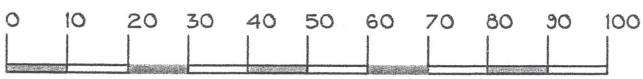

5 LAUREL STREET,
BURY. BL9 7QJ.

date	drawn	checked	rev
DEC 2022			
scale	project no.	drawing no.	
1:1250			