




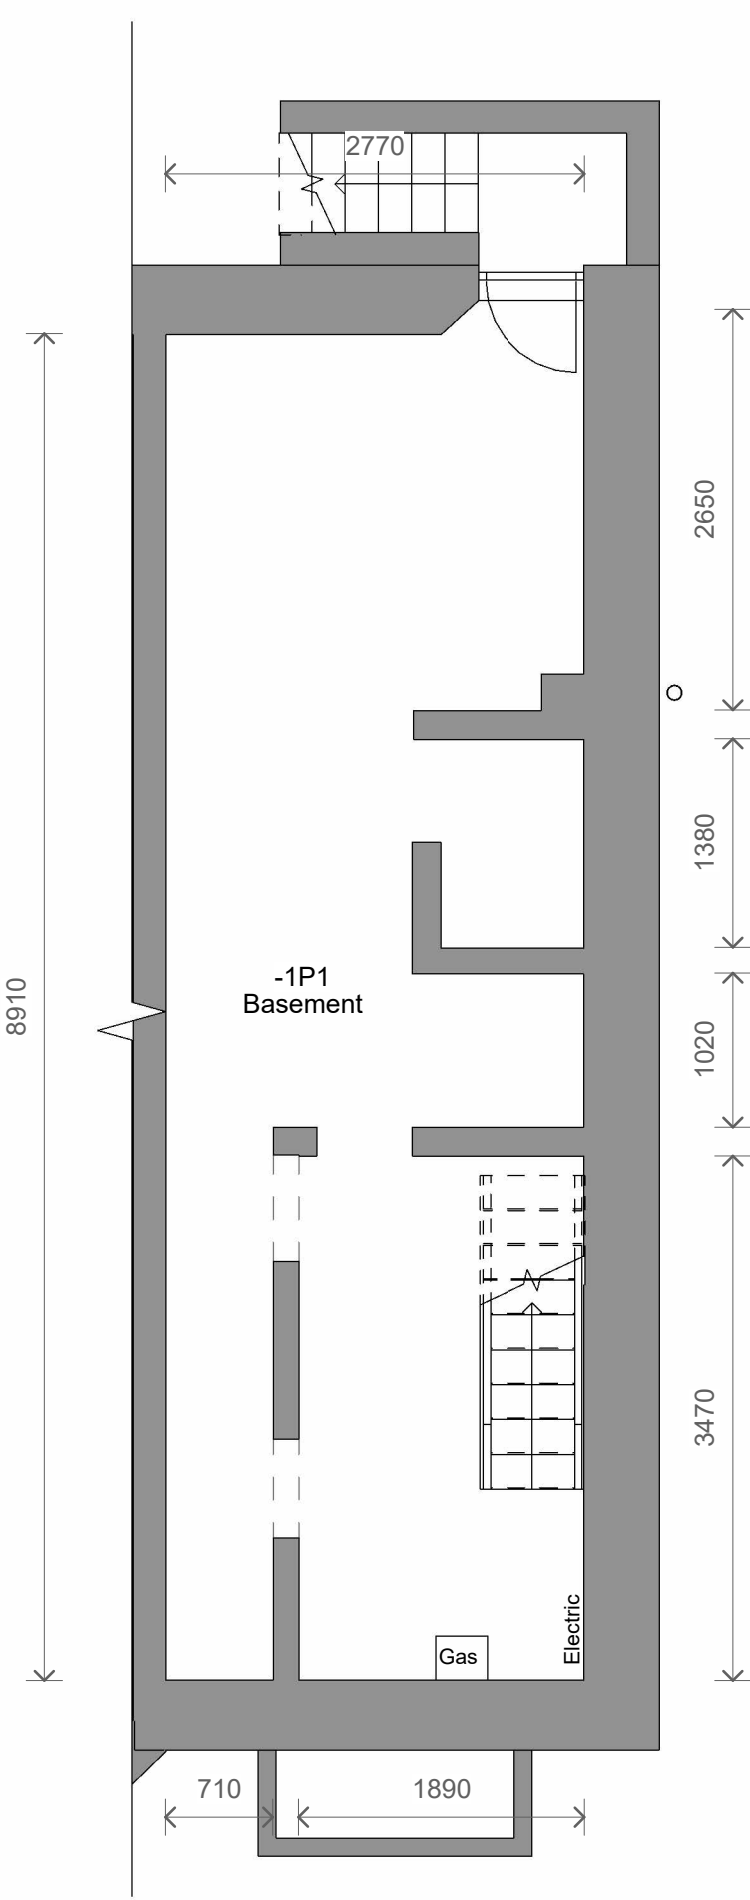


1 Level B1 - Proposed
1 : 50

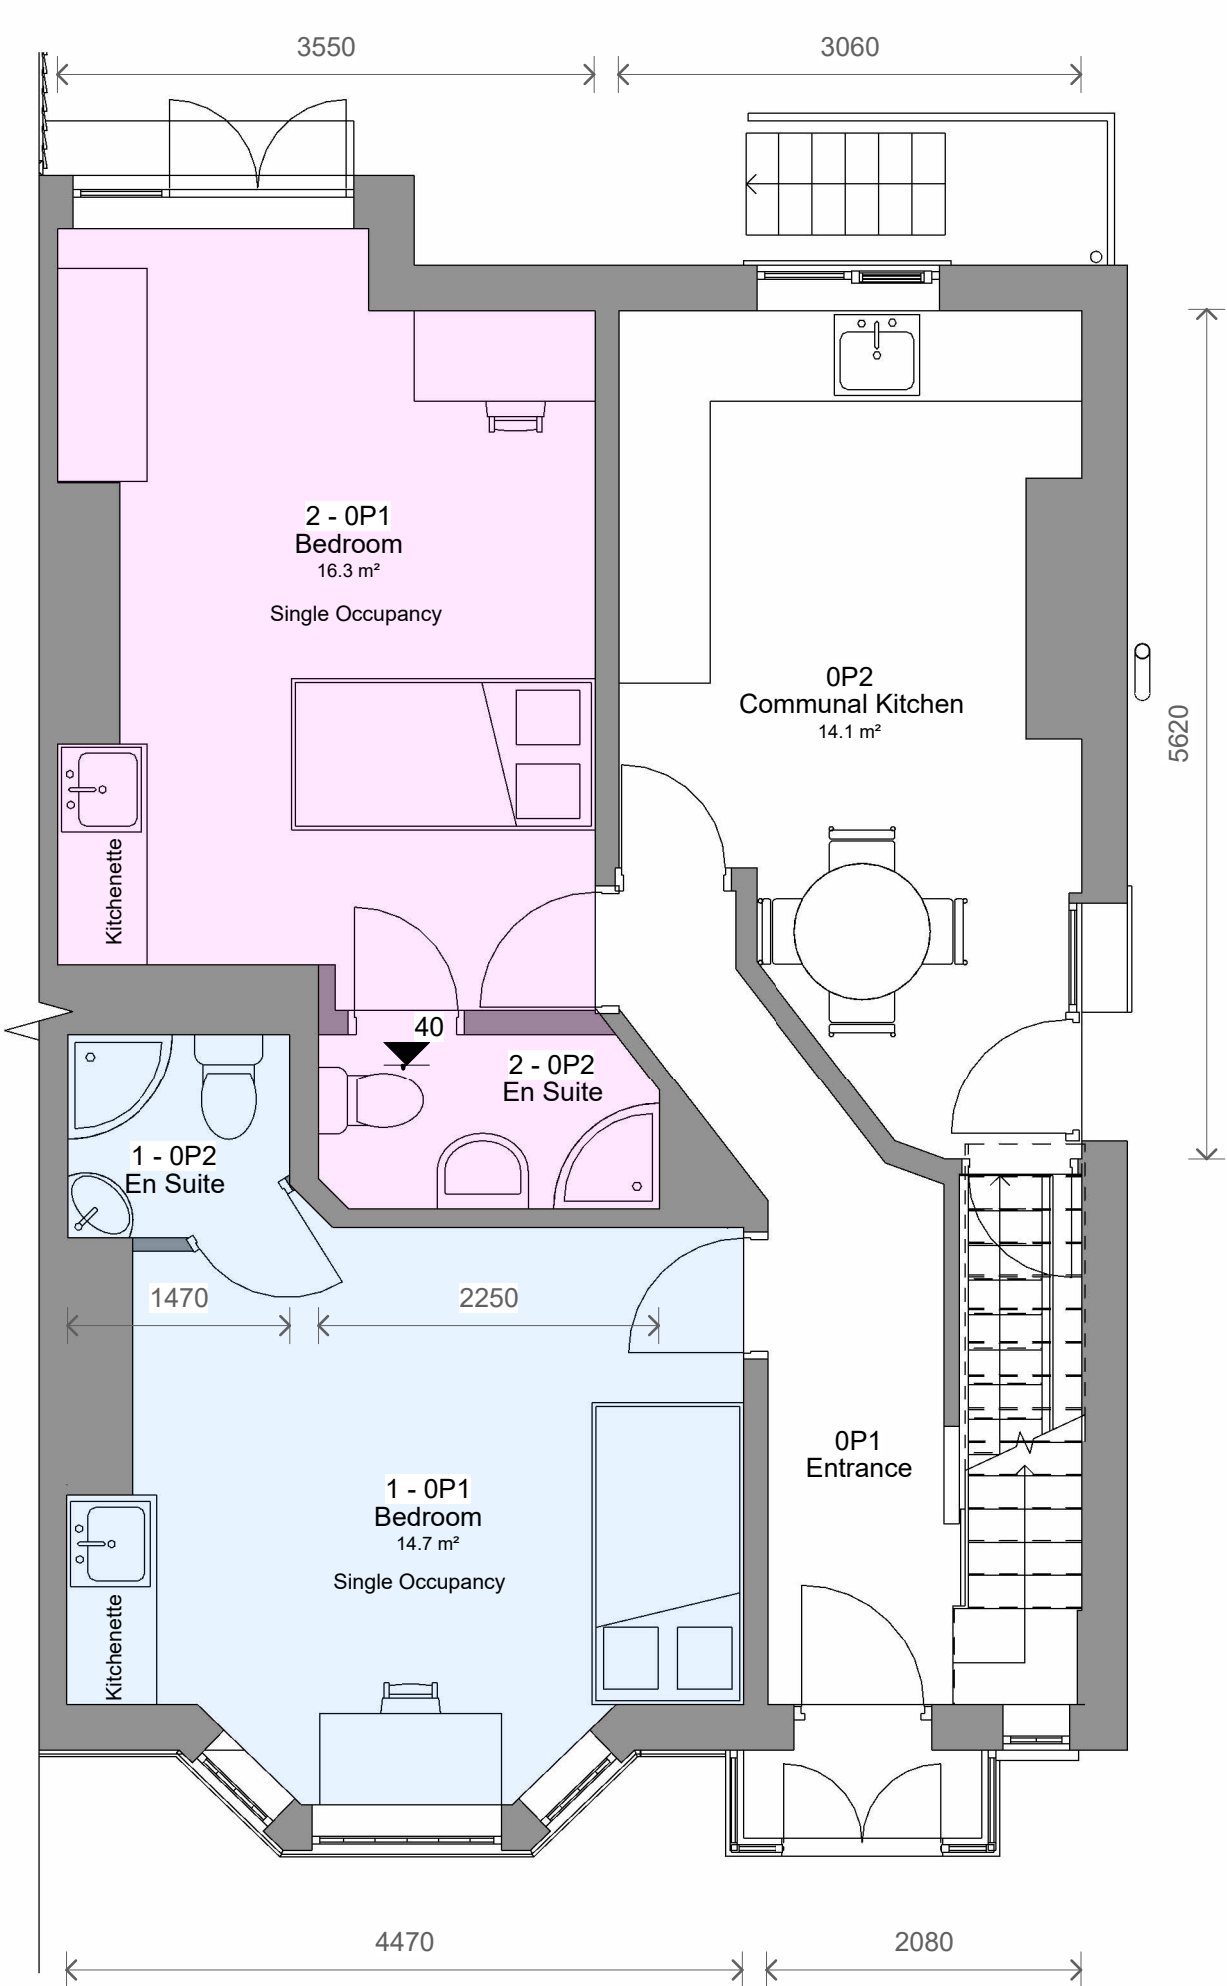

2 Level 0 - Proposed
1 : 50

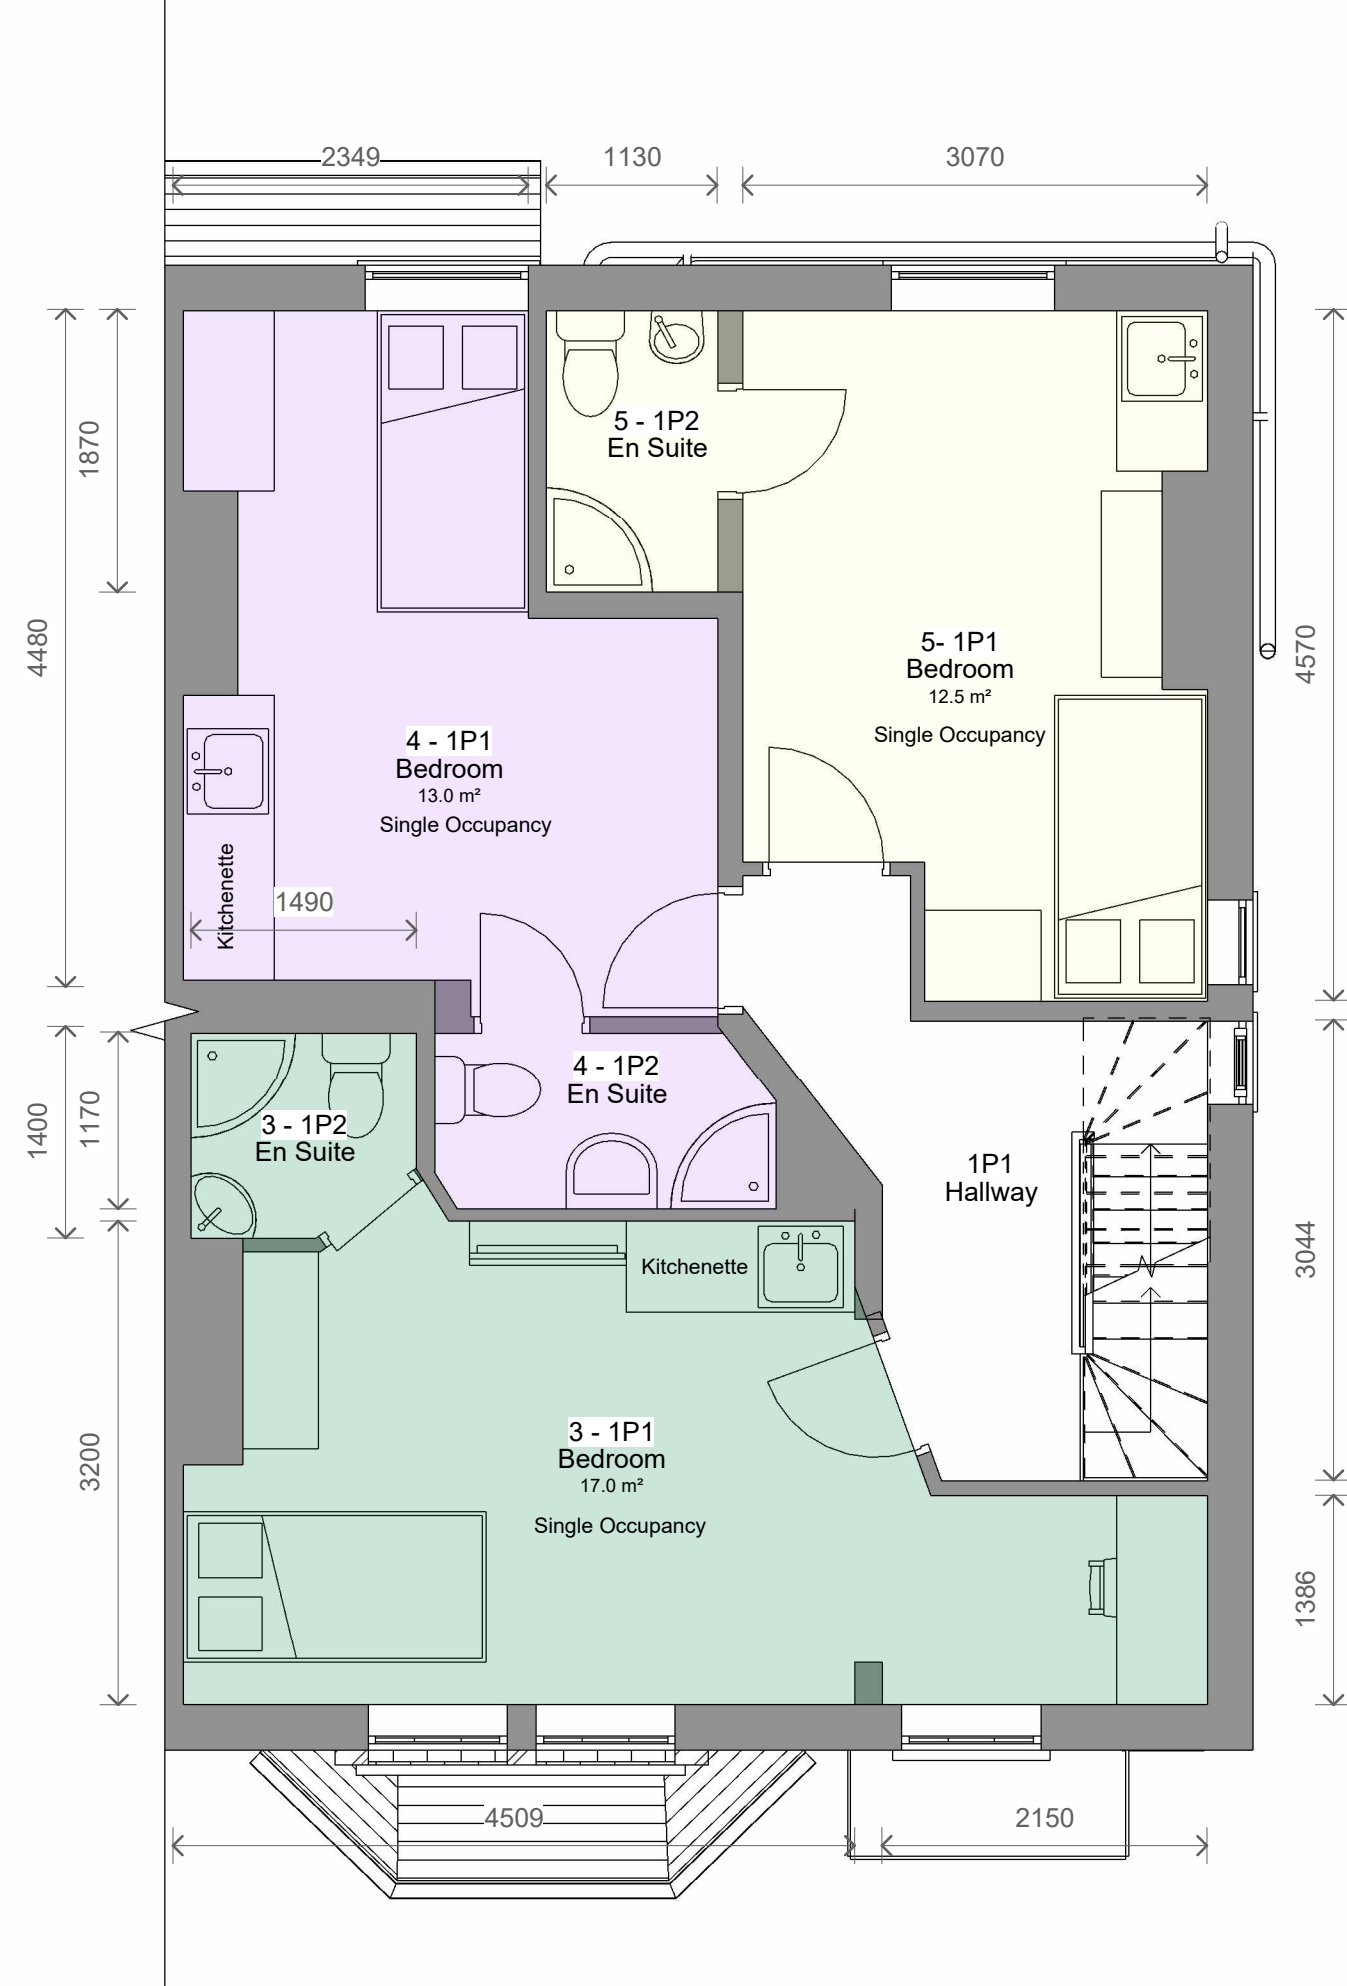


3 Level 1 - Proposed
1 : 50

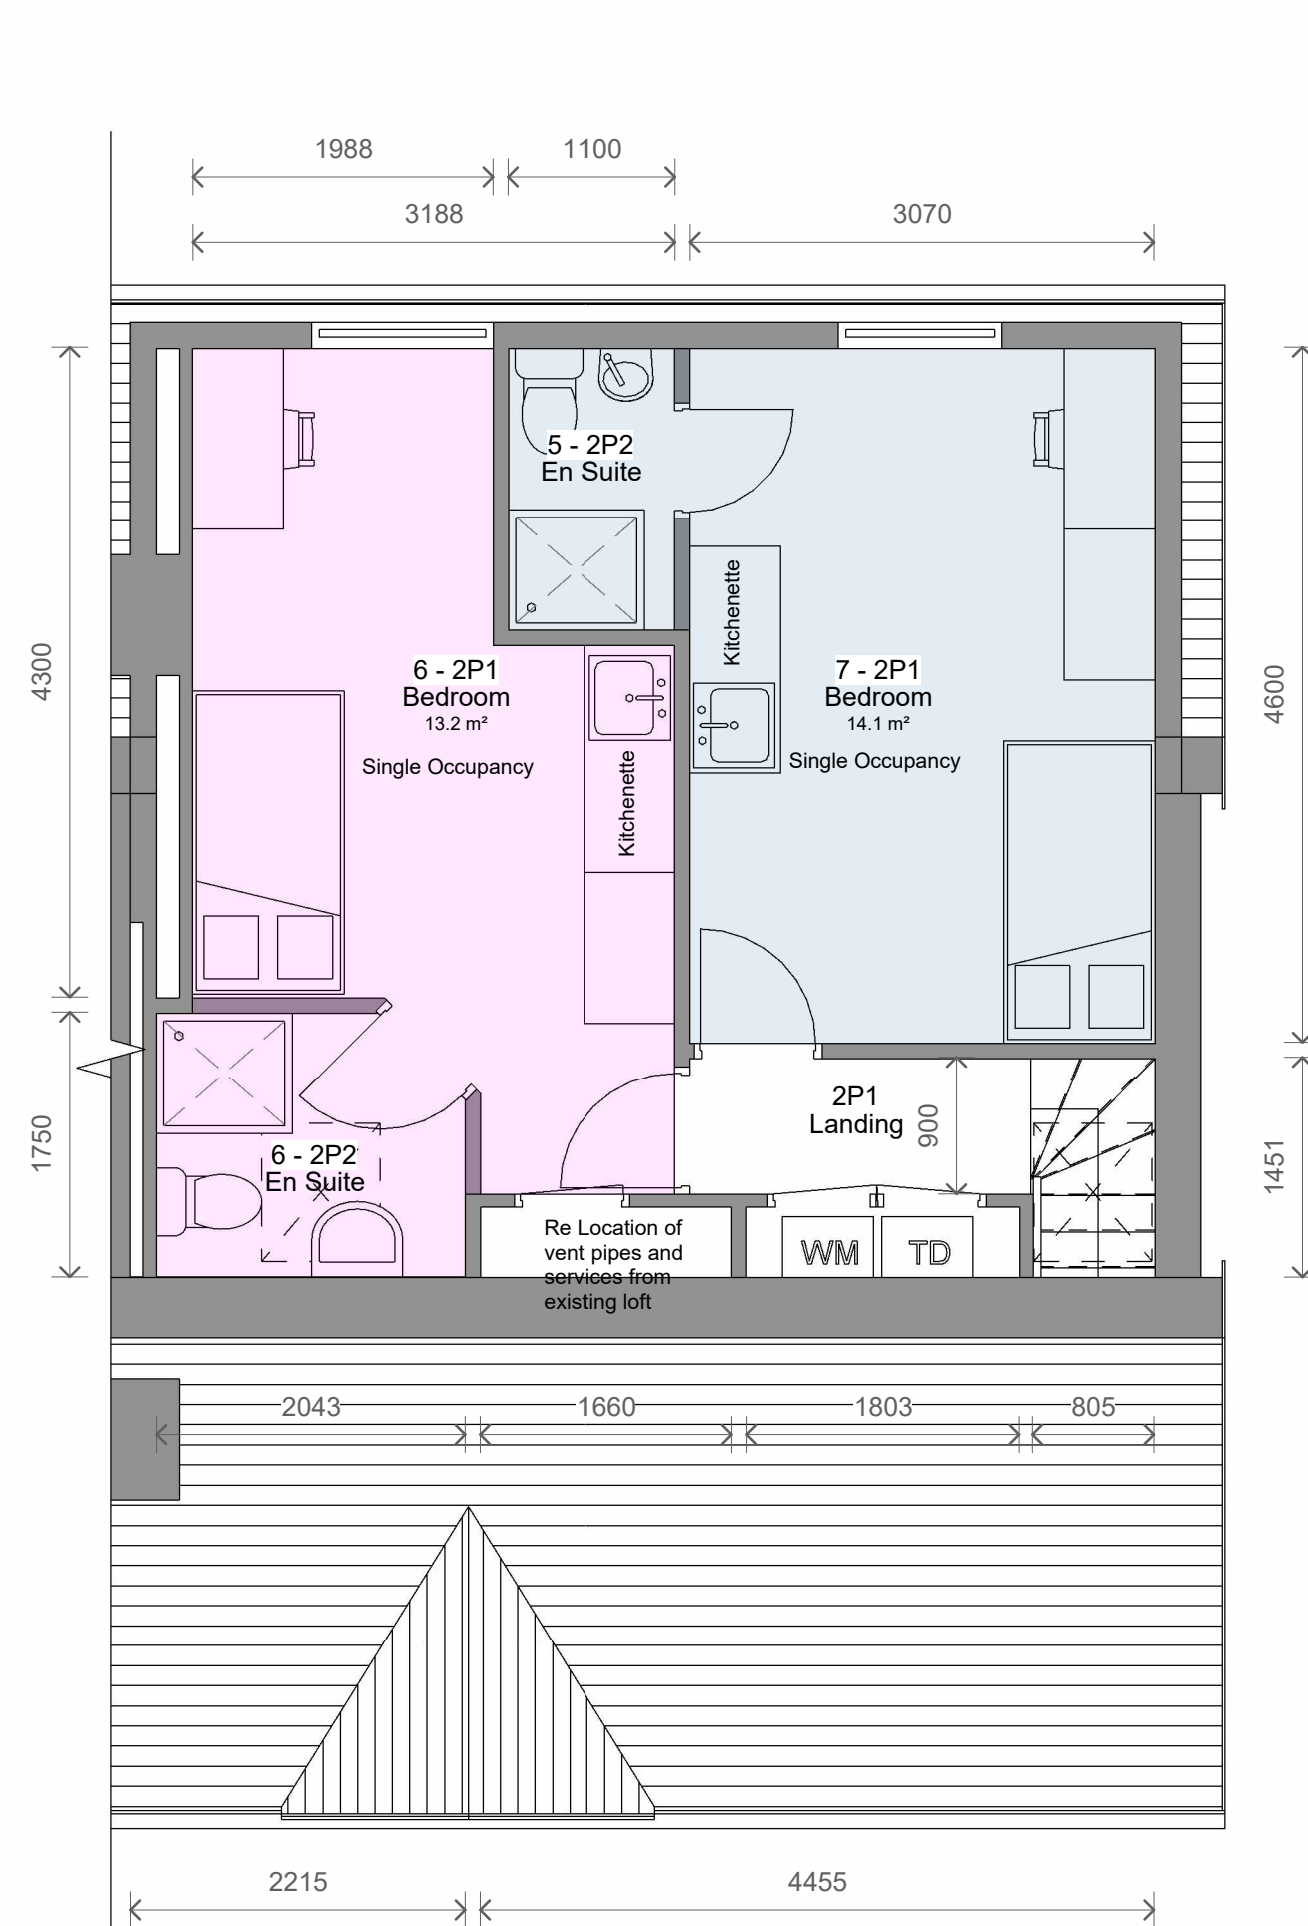


4 Level 2 - Proposed
1 : 50

		Total Area (including ensuite)	Ensuite	Bedroom
Bedsit 1		16.6m ²	1.8m ²	14.7m ²
Bedsit 2		19.1m ²	2.5m ²	16.3m ²
Bedsit 3		19.0m ²	1.8m ²	17.0m ²
Bedsit 4		15.8m ²	2.5m ²	13.0m ²
Bedsit 5		14.9m ²	2.1m ²	12.5m ²
Bedsit 6		16.8m ²	3.4m ²	13.2m ²
Bedsit 7		16.3m ²	2.0m ²	14.1m ²

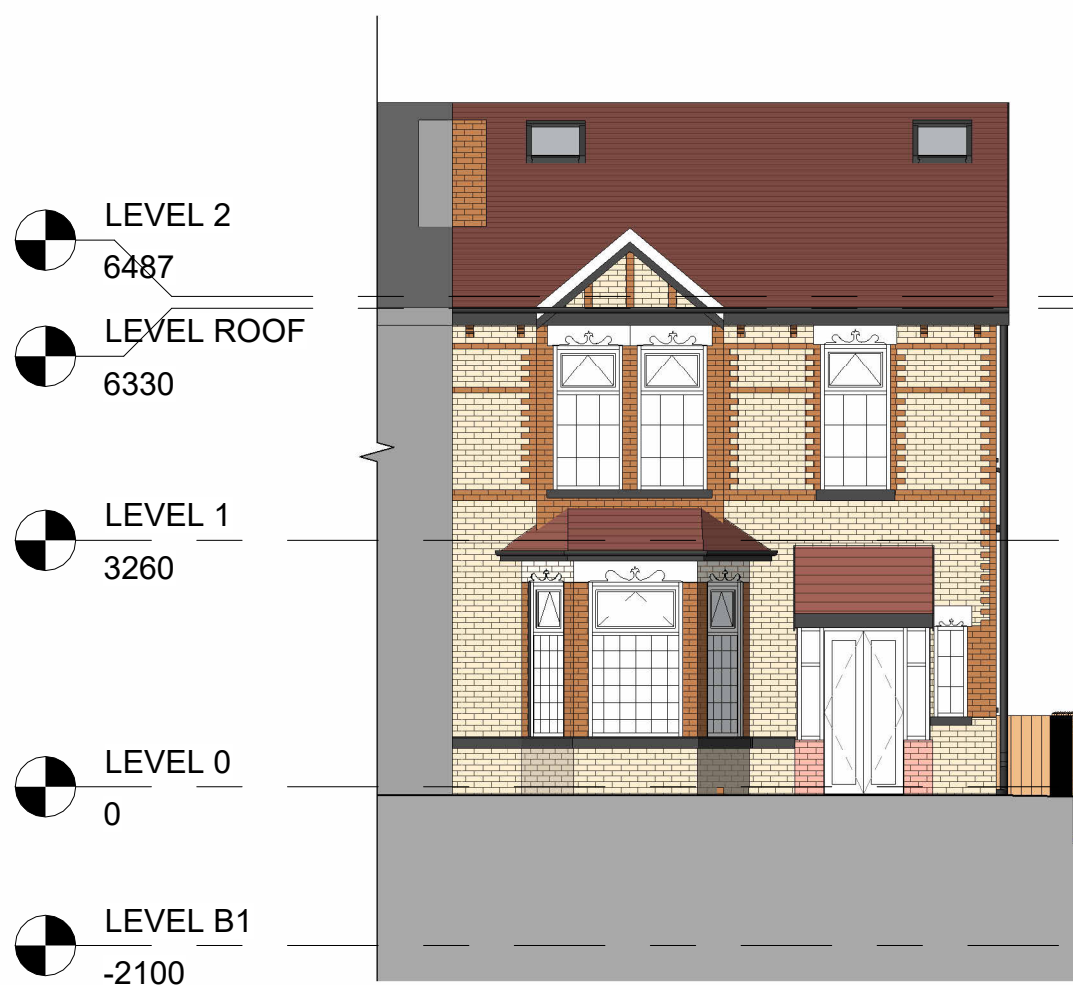

5 Front - Proposed
1 : 100

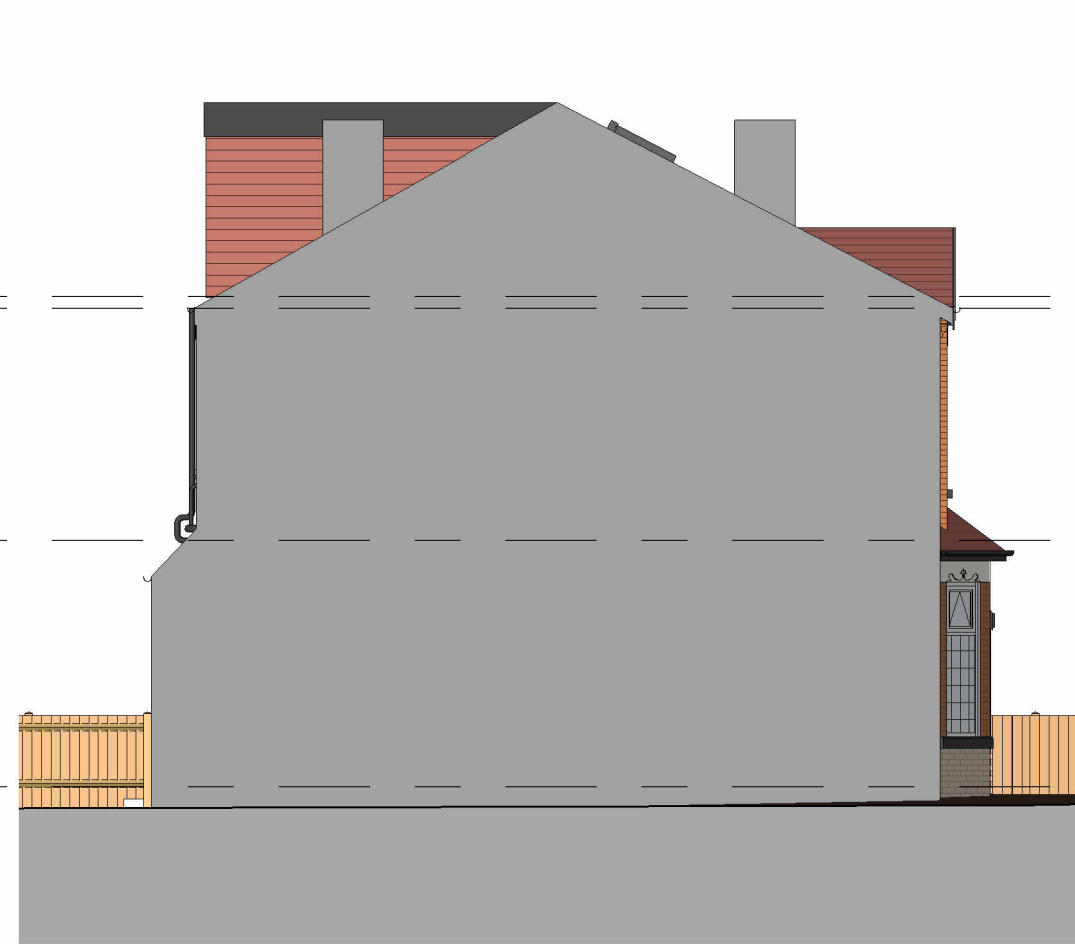

6 Left Side - Proposed
1 : 100



7 Rear - Proposed
1 : 100



8 Right Side - Proposed
1 : 100

	Number of persons	
Where the room is for the sole use of occupier(s)	1	2 (cohabiting)
Bedroom	6.5m ²	10.2m ²
Kitchen	4m ²	5m ²
Combined kitchen and living room	11m ²	15m ²
Combined bedroom and kitchen	11m ²	15m ²
Combined bedroom and living room	10m ²	14m ²
Combined bedroom, living room & kitchen	13m ²	20.5m ²

	Number of persons					
Minimum sizes of other shared rooms	2-3	4	5	6-10	11-15	16+
Kitchen	5m ²	6m ²	7m ²	10.2m ²	13.5m ²	16.5m ²
Living rooms or dining rooms which are additional to kitchen area	8.5m ²	11m ²	11.2m ²	16.7m ²	21m ²	24m ²
Combined kitchen and dining area	10m ²	11.5m ²	11.6m ²	19.5m ²	24m ²	29m ²
Combined Kitchen, living & dining rooms (where bedrooms are less than 10.2m ²)	13.5m ²	17m ²	18.2m ²	26.9m ²	34.5m ²	40.5m ²

All proposed habitable rooms are in compliance with the Bury Council Houses in Multiple Occupation Guidance and Amenity Standard Document

3	Revised Plans	06/02/2025	JB
2	Standard Table Added	15/01/2025	CB
1	Revised Design	02/10/2024	CB
No.	Description	Date	Initial

PROJECT			31 Hilton Crescent			
TITLE			Proposed Plans and Elevations			
STATUS			DESIGN			
DRAWN BY	DATE	SCALE (@ A1)				
CB	25/09/2024	As indicated				
PROJECT NUMBER		DRAWING NUMBER		REV		
GSS24129		003		3		
GOLD SKETCH						
S T U D I O S						
www.goldsketch.co.uk info@goldsketch.co.uk 0161 792 9595						
NOTES						
© COPYRIGHT - ALL RIGHTS RESERVED.						
NO DRAWING SHALL BE REPRODUCED WITHOUT PRIOR WRITTEN CONSENT.						
DRAWING TO BE USED FOR THE STATUS INDICATED ONLY.						
ALL DIMENSIONS AND THE TOLERANCES SHALL BE AS SHOWN AND CONFIRMED ON SITE. ANY DISCREPANCIES TO BE REPORTED TO THE CLIENT IMMEDIATELY.						
THE CLIENT SHALL BE RESPONSIBLE FOR THE ACCURACY OF THE INFORMATION PROVIDED.						
ALL DIMENSIONS ON THIS DRAWING ARE IN MILLIMETRES UNLESS OTHERWISE STATED.						

