


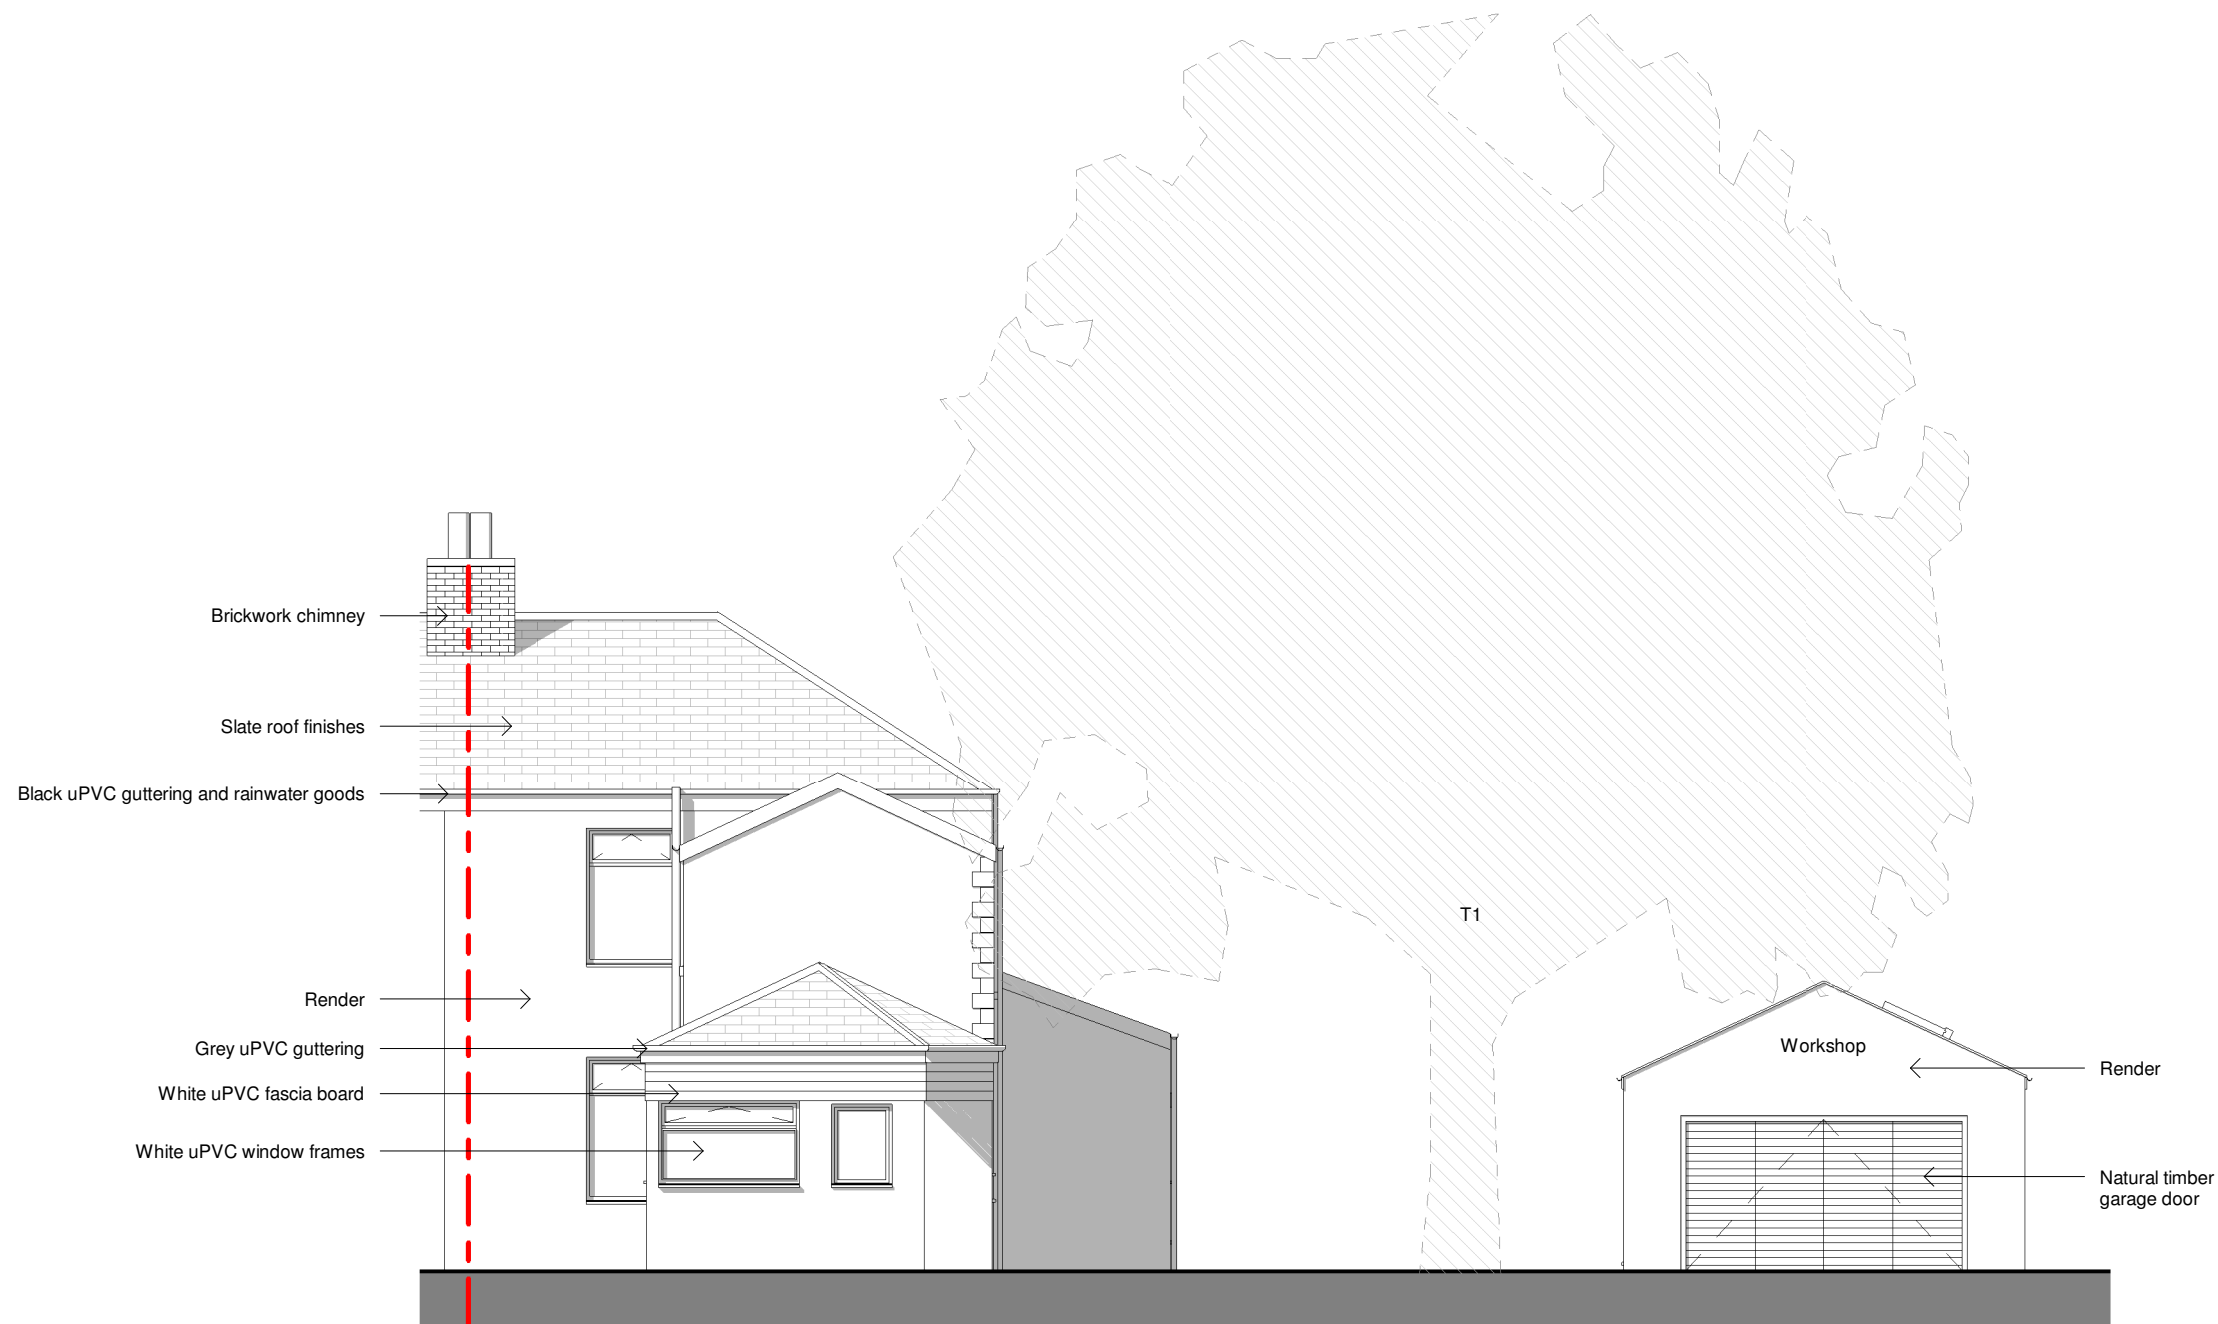

2 Existing North Elevation  
1 : 100

| Rev: | Date: |
|------|-------|
|      |       |



**13 Bradford Terrace**  
Bury  
BL9 0TT

for  
**Mr & Mrs Kyte**

**1005**  
Existing North Elevation

1 : 100 @ A3  
31/08/20

**PLANNING**