
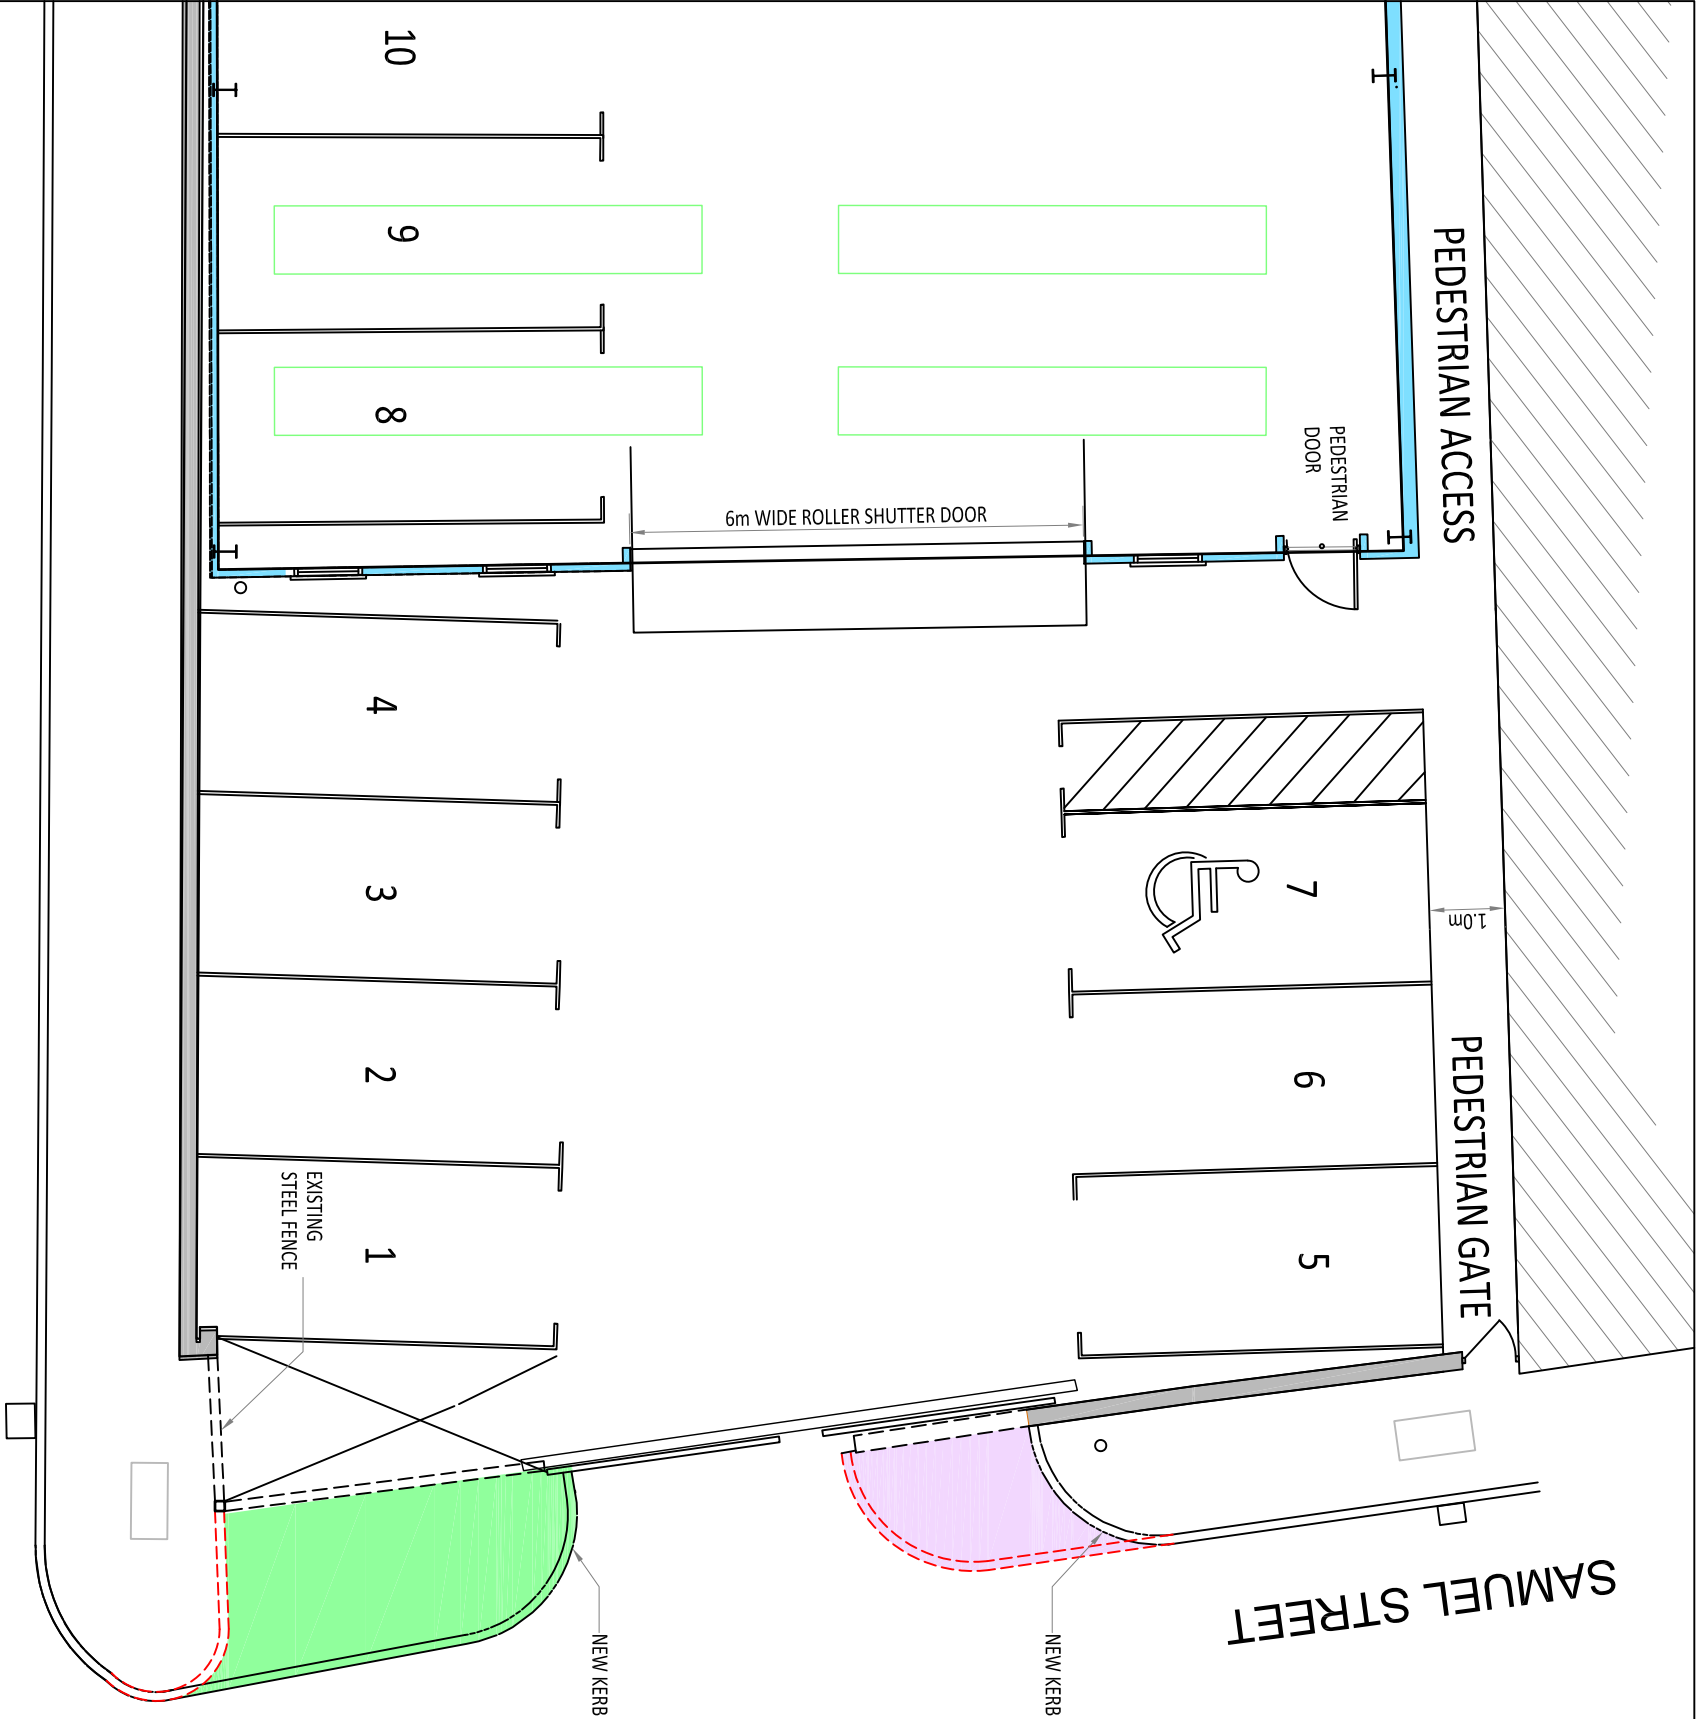


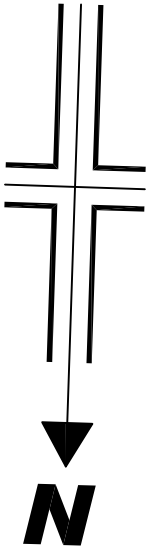

Level to be dropped to tie into existing road

Level to be raised to tie into existing Kerb

Existing kerb to be removed

Specific Surfacing Notes -

New Kerbs - Any existing footway / carriageway damaged during installation to be reinstated to match existing

All levels to tie in with existing

|   |  
|---|--|--------------------------------------|--|--|--|--|--|--|--|---|--|-----|--|-------|--|------------|--|------------------------|--|--|--|
| <div><div>www.psadesign.co.uk<br/>mail@psadesign.co.uk</div><div><div>PSA</div><div>DESIGN</div><div>engineering your environment</div><div>CIVIL, STRUCTURAL, GEOTECHNICAL, TRANSPORT</div></div></div> |  |                                      |  |  |  |  |  |  |  | PSA Design<br>The Old Bank House<br>6 Berry Lane, Longridge<br>Preston, PR3 3JA<br>Tel. 01772 786066<br>Fax. 01772 786265 |  |     |  |       |  |            |  |                        |  |  |  |
| Client   |  | Mountford Properties Ltd             |  |  |  |  |  |  |  | Drawn   |  | HP  |  | Date  |  | March 2022 |  | Drwg No.<br>A3568-PL09 |  |  |  |
| Job   |  | Proposed Extension to Britannia Mill |  |  |  |  |  |  |  | Check   |  | DME |  |       |  |            |  |                        |  |  |  |
| Title   |  | Indicative Road Works Drawing        |  |  |  |  |  |  |  | Appr.   |  | DME |  | Scale |  | 1:100 @ A3 |  | Rev.                   |  |  |  |