
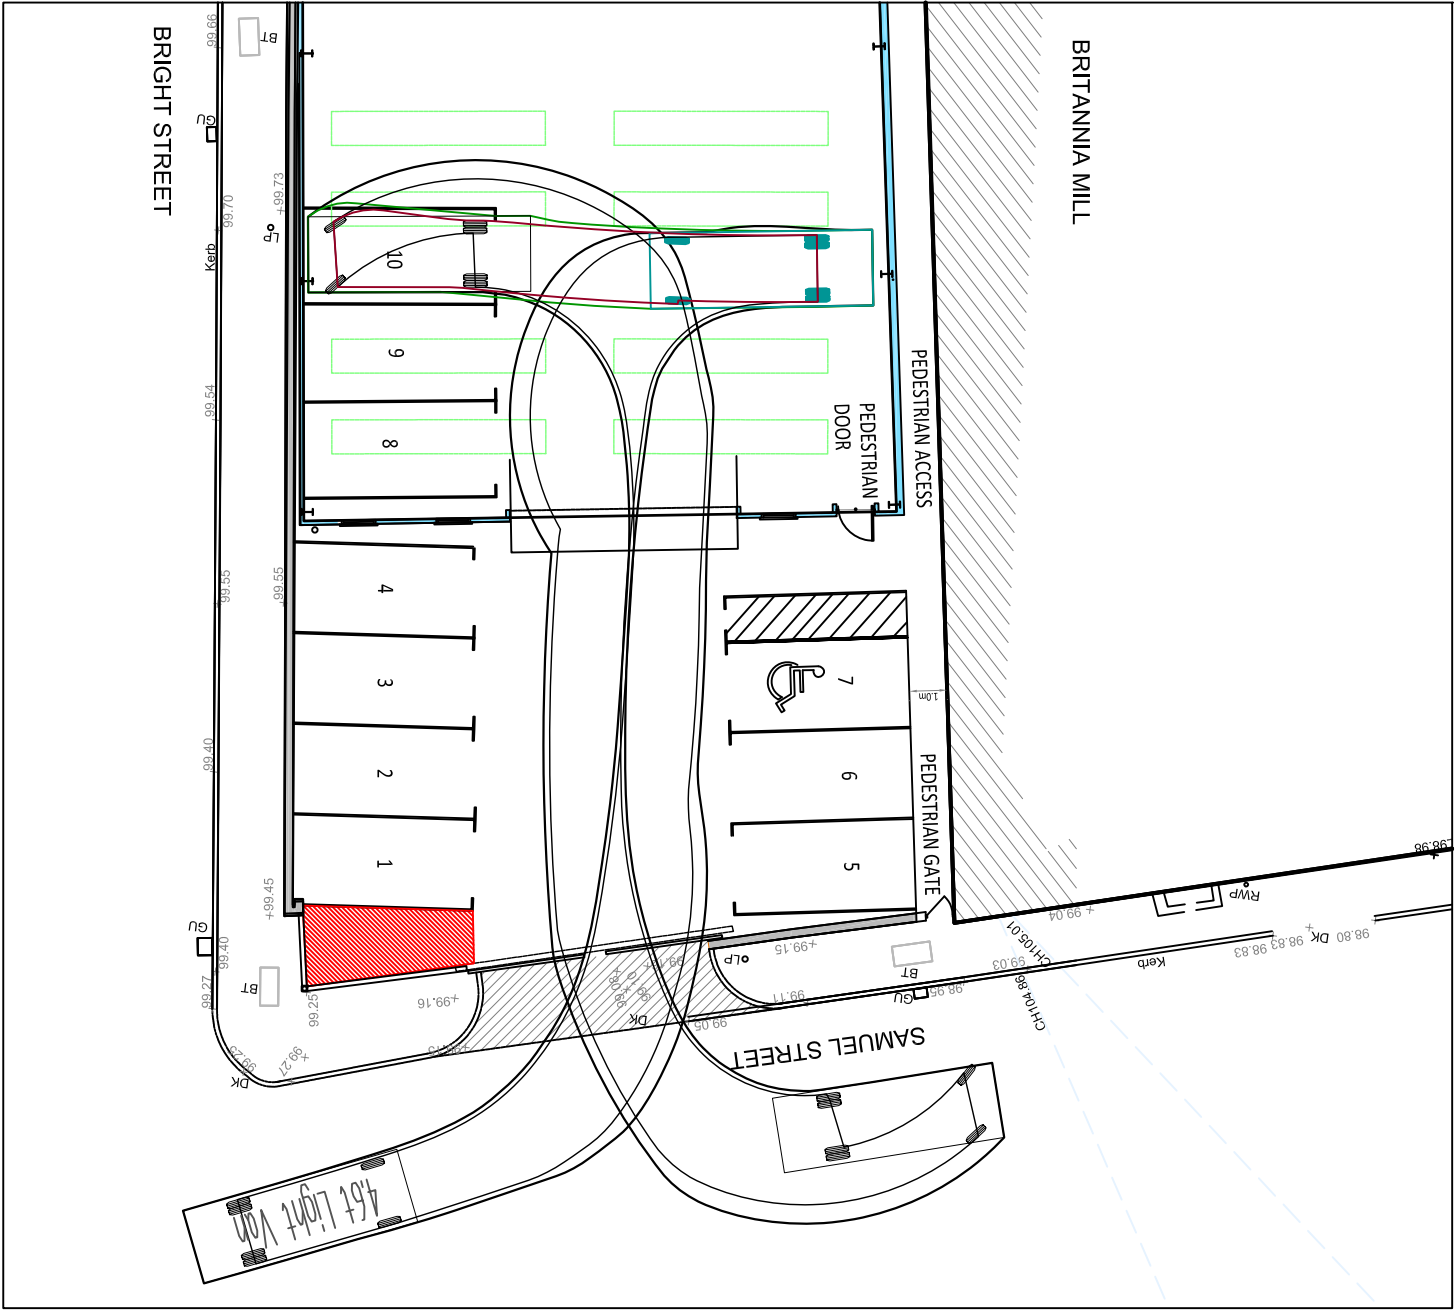


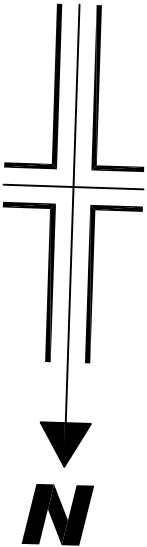

SWEPT PATH INDICATING STAFF PARKING

SWEPT PATH INDICATING TRANSIT VAN DELIVERY MANOUEVERS

www.psadesign.co.uk mail@psadesign.co.uk PSA DESIGN engineering your environment CIVIL, STRUCTURAL, GEOTECHNICAL, TRANSPORT										PSA Design The Old Bank House 6 Berry Lane, Longridge Preston, PR3 3JA Tel. 01772 786066 Fax. 01772 786265					Client		Mountford Properties Ltd				
Job		Proposed Extension to Britannia Mill					Check		DME		Date		March 2022		Drwg No. A3568-PL08						
Title		Swept Path into Site drawings					Appr.		DME		Scale		1:200 @ A3								
															Rev.						