


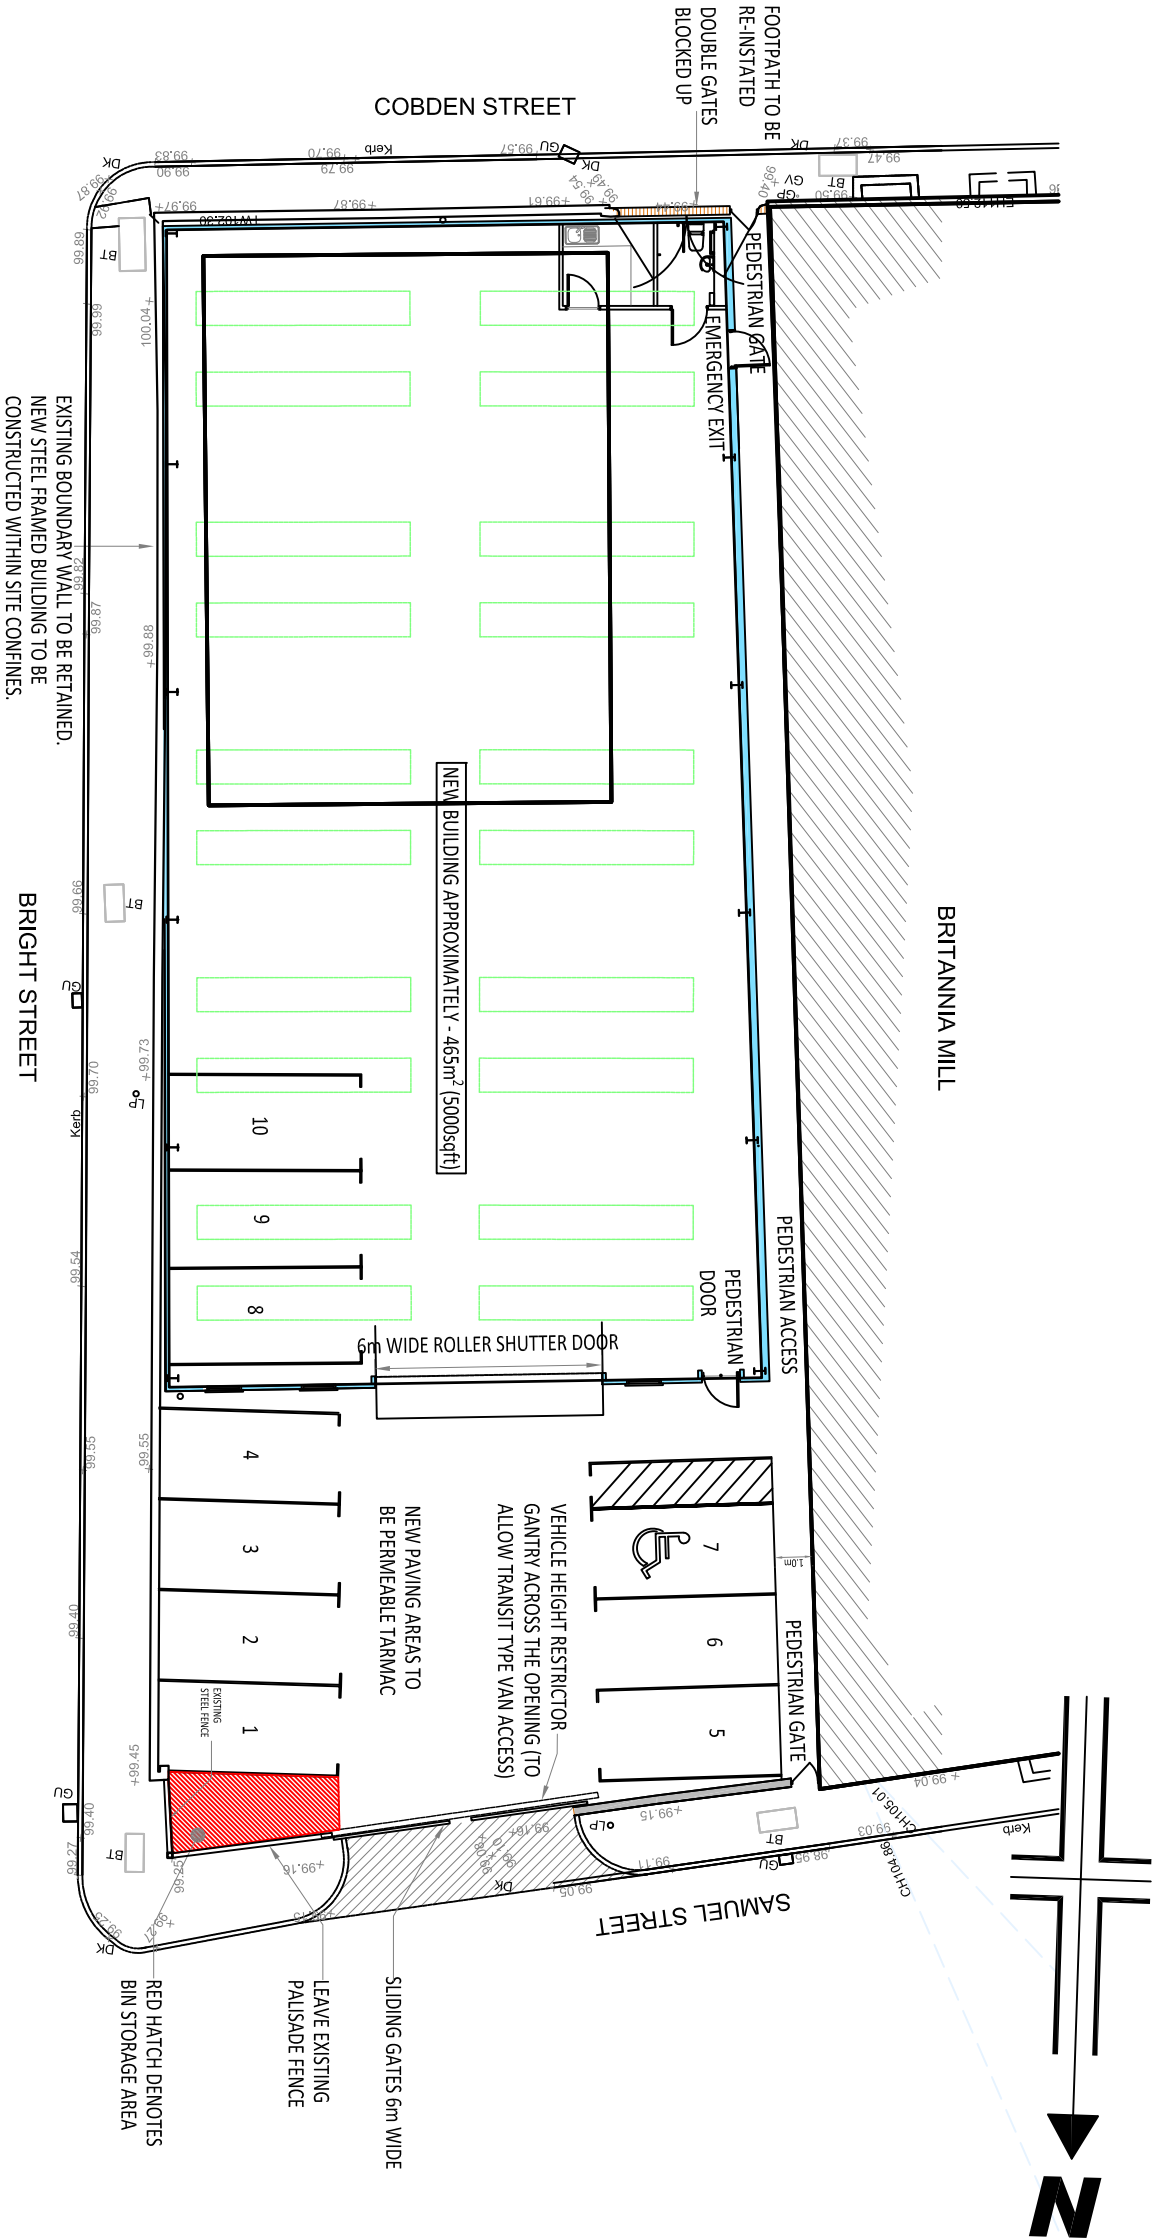

PROPOSED LAYOUT



www.psadesign.co.uk mal@psadesign.co.uk PSA DESIGN engineering your environment CIVIL, STRUCTURAL, GEOTECHNICAL, TRANSPORT										PSA Design The Old Bank House 6 Berry Lane, Longridge Preston, PR3 3JA Tel. 01772 786066 Fax. 01772 786265									
Client		Mountford Properties Ltd								Drawn		HP		Date		March 2022		Dwg No.	
Job		Proposed Extension to Britannia Mill								Check		DME						A3568/PL06	
Title		Plan as Proposed								Appr.		DME		Scale		1:200 @ A3		Rev.	
																		b	