
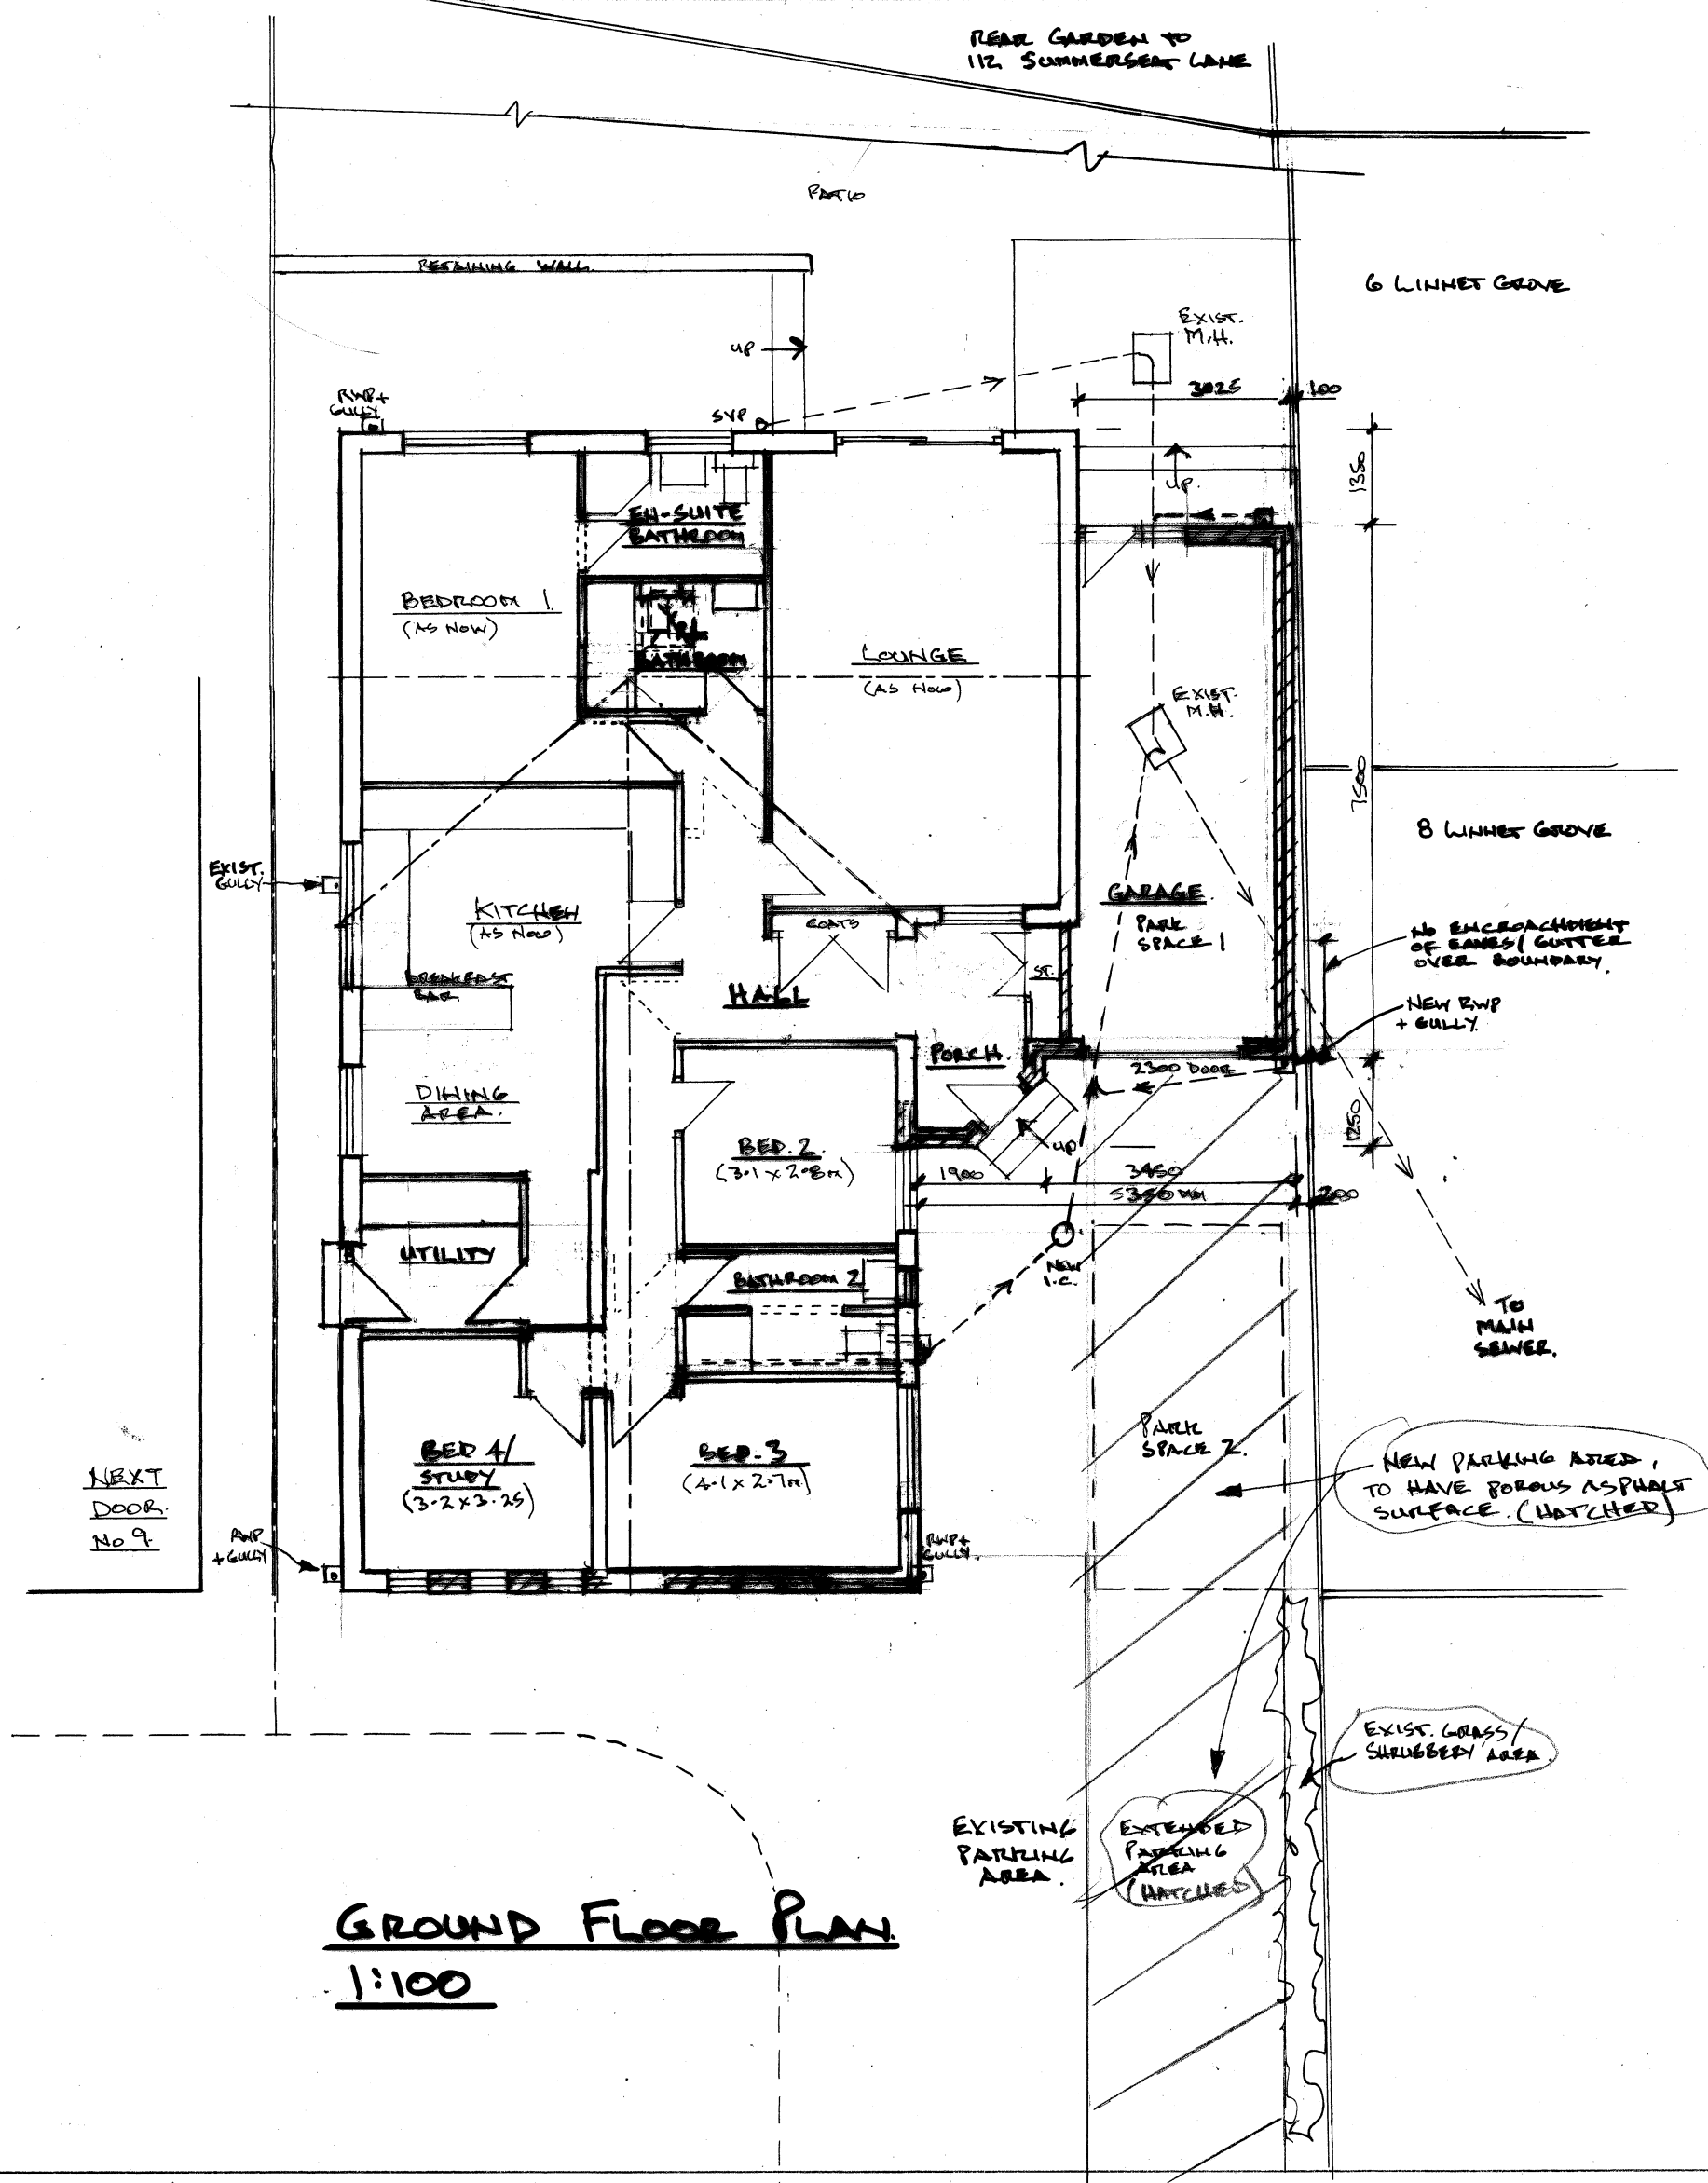


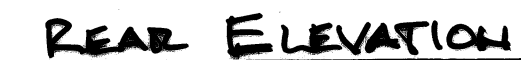

REV. A. CIRCLED NOTES ADDED/AMENDED, 3.8.22. HB
FOR CLARIFICATION.

Architectural & Building Services

NEIL BUTTERWORTH

Tel:
Mobile: 07785 275483

**89 Higher Ainsworth Road,
Radcliffe, Manchester, M26 4JJ.**

Job Title PROPOSED SINGLE STOREY SIDE
EXTENSION, & EXTERNAL ALTERATIONS,
AT 11 MAYFIELD CLOSE,
HOLCOMBE BROOK, BURY.

Drawing Title **PROPOSED PLANS & ELEVATIONS.**

Scale 1:100	Date MAY 22	Drawn by N.B.	Drawing No. 2 A
----------------	----------------	------------------	--------------------