


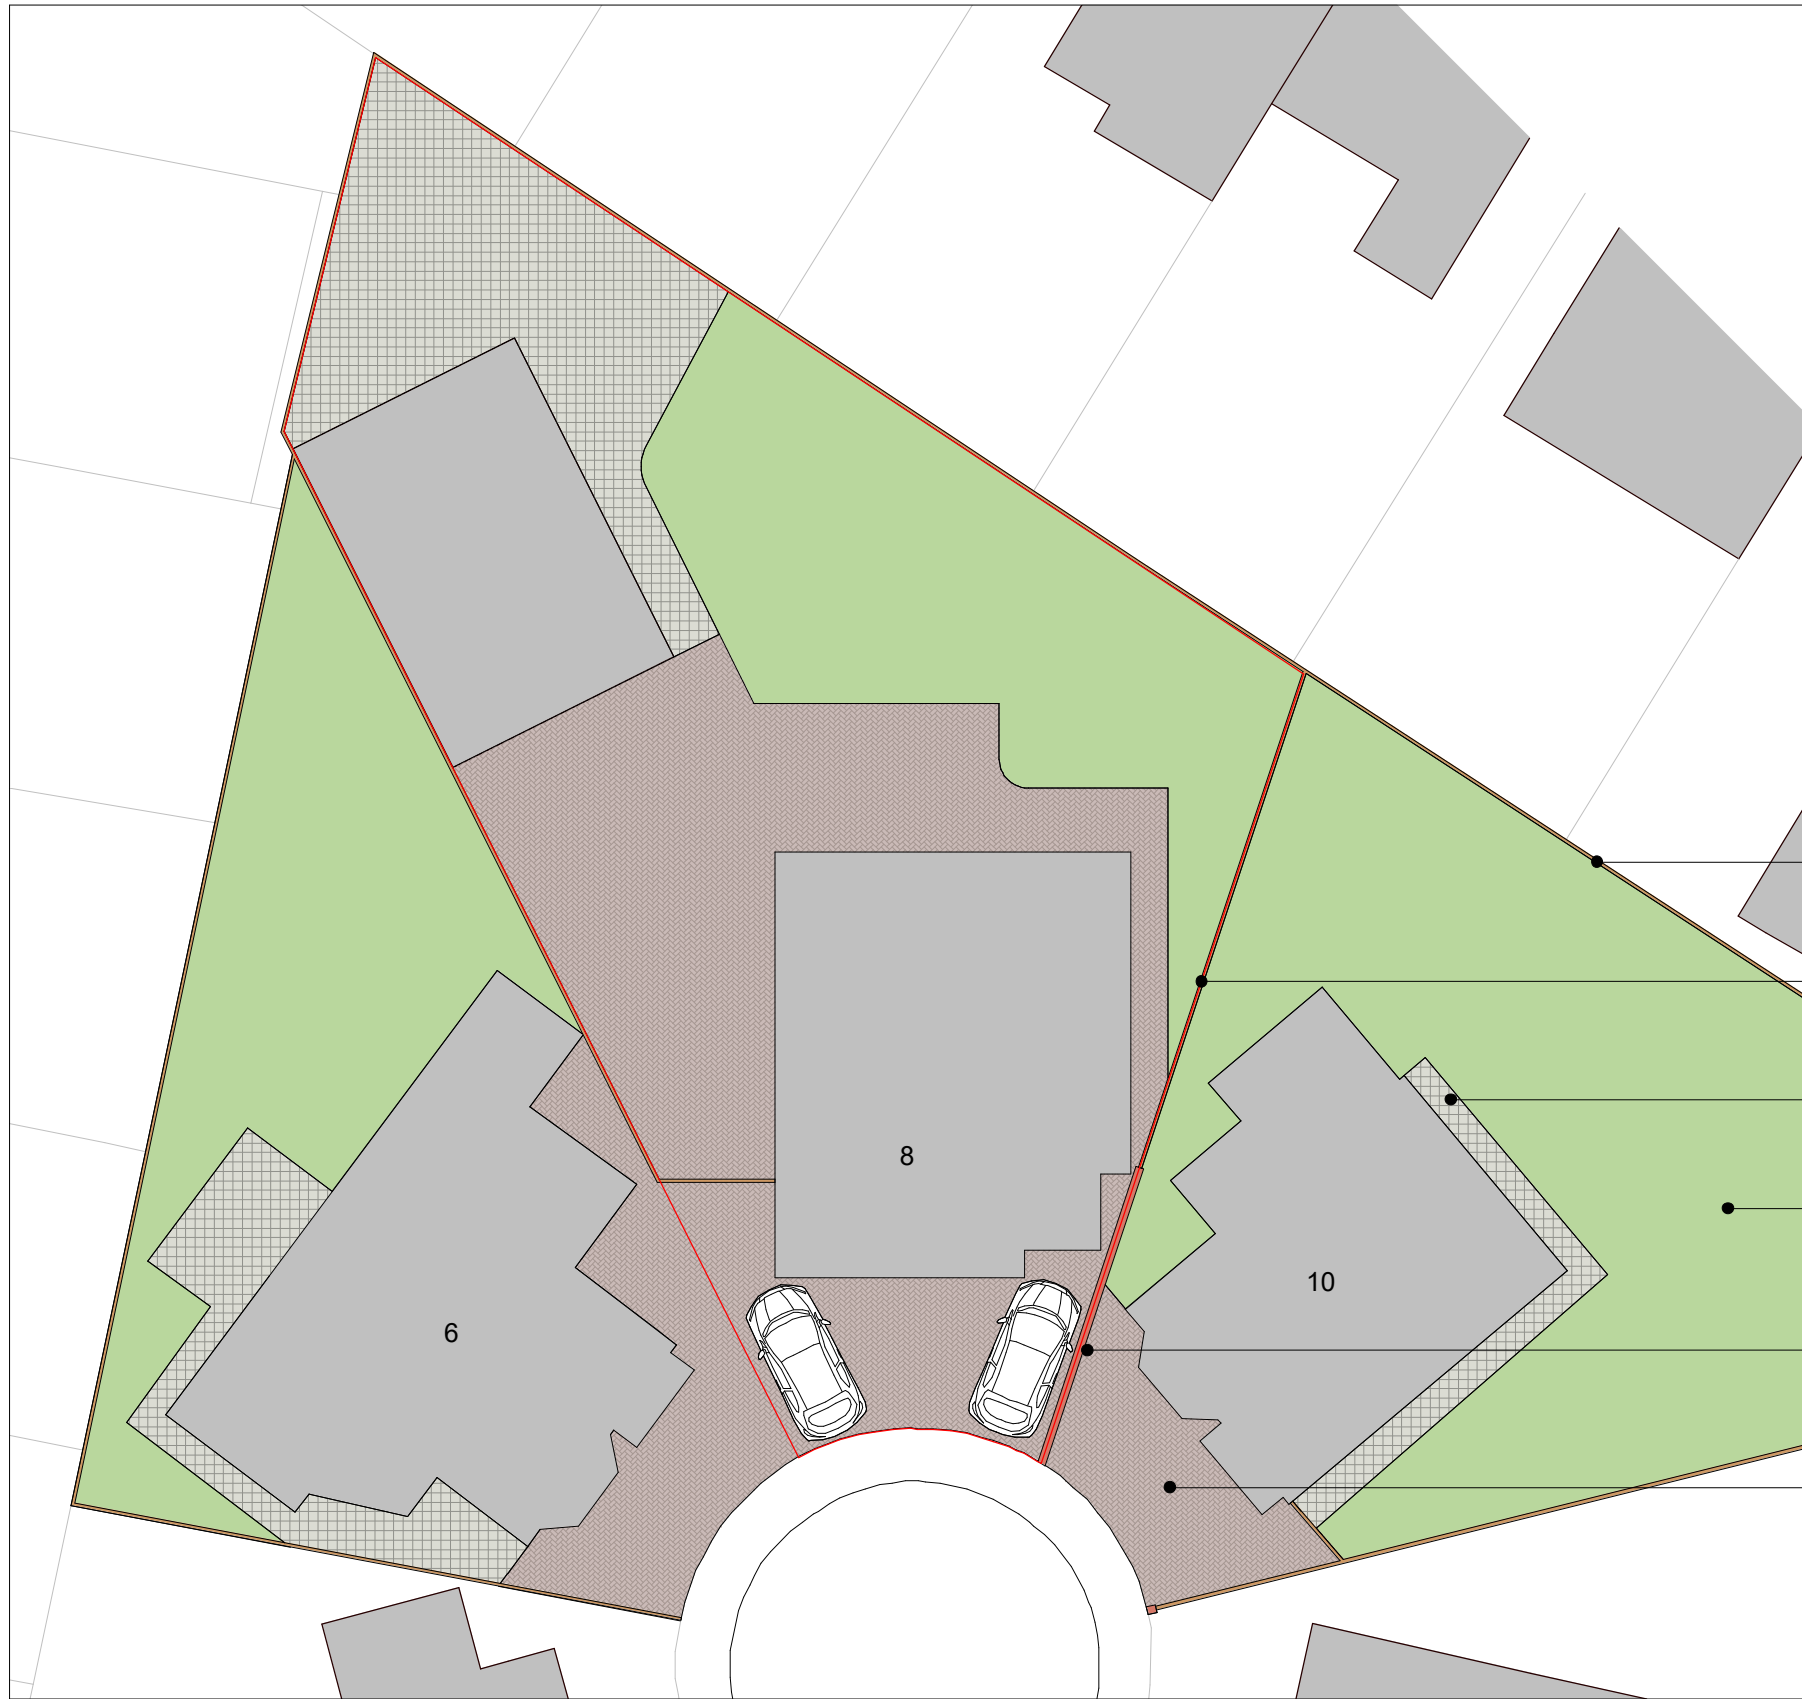

Notes - Boundaries

A Application site boundary
determined using OS Data.

Legend - Boundaries

Site Boundary

Boundary Timber Fencing

Boundary Line



Flag Stone Patio

Lawn

Boundary Brick Wall

Herringbone Brick Path

1 Site - Amenity Plan Existing
1 : 200

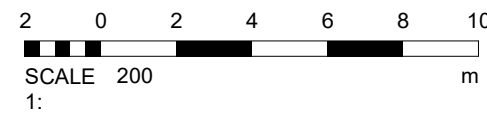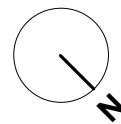

PROJECT		REV	DESCRIPTION	BY	DATE
8 Dellcot Close		SCALE @ A3	DATE	DRAWN BY	
		As indicated	28 JAN 2022	ER	
CLIENT		STATUS			
M. Moore		PLANNING			
TITLE		PROJECT NO.	DRAWING NO.	REV.	
Amenity Plan Existing			DA18164.3. 302.		
NOTES					
DA DEBTAL ARCHITECTURE www.debtal.co.uk THIS DRAWING MUST NOT BE REPRODUCED WITHOUT PRIOR WRITTEN CONSENT. DRAWING TO BE USED FOR THE STATUS INDICATED ONLY. ALL DIMENSIONS AND SETTING OUT SHALL BE CHECKED AND CONFIRMED ON SITE. ANY DISCREPANCIES TO BE REPORTED TO THE DESIGNER PRIOR TO THE COMMENCEMENT OF ANY WORK. ALL WORK AND MATERIALS TO BE IN ACCORDANCE WITH CURRENT STATUTORY LEGISLATION, RELEVANT CODES OF PRACTICE AND BRITISH STANDARDS. ALL DIMENSIONS ON THIS DRAWING ARE IN MILLIMETRES (UNLESS OTHERWISE STATED).					