




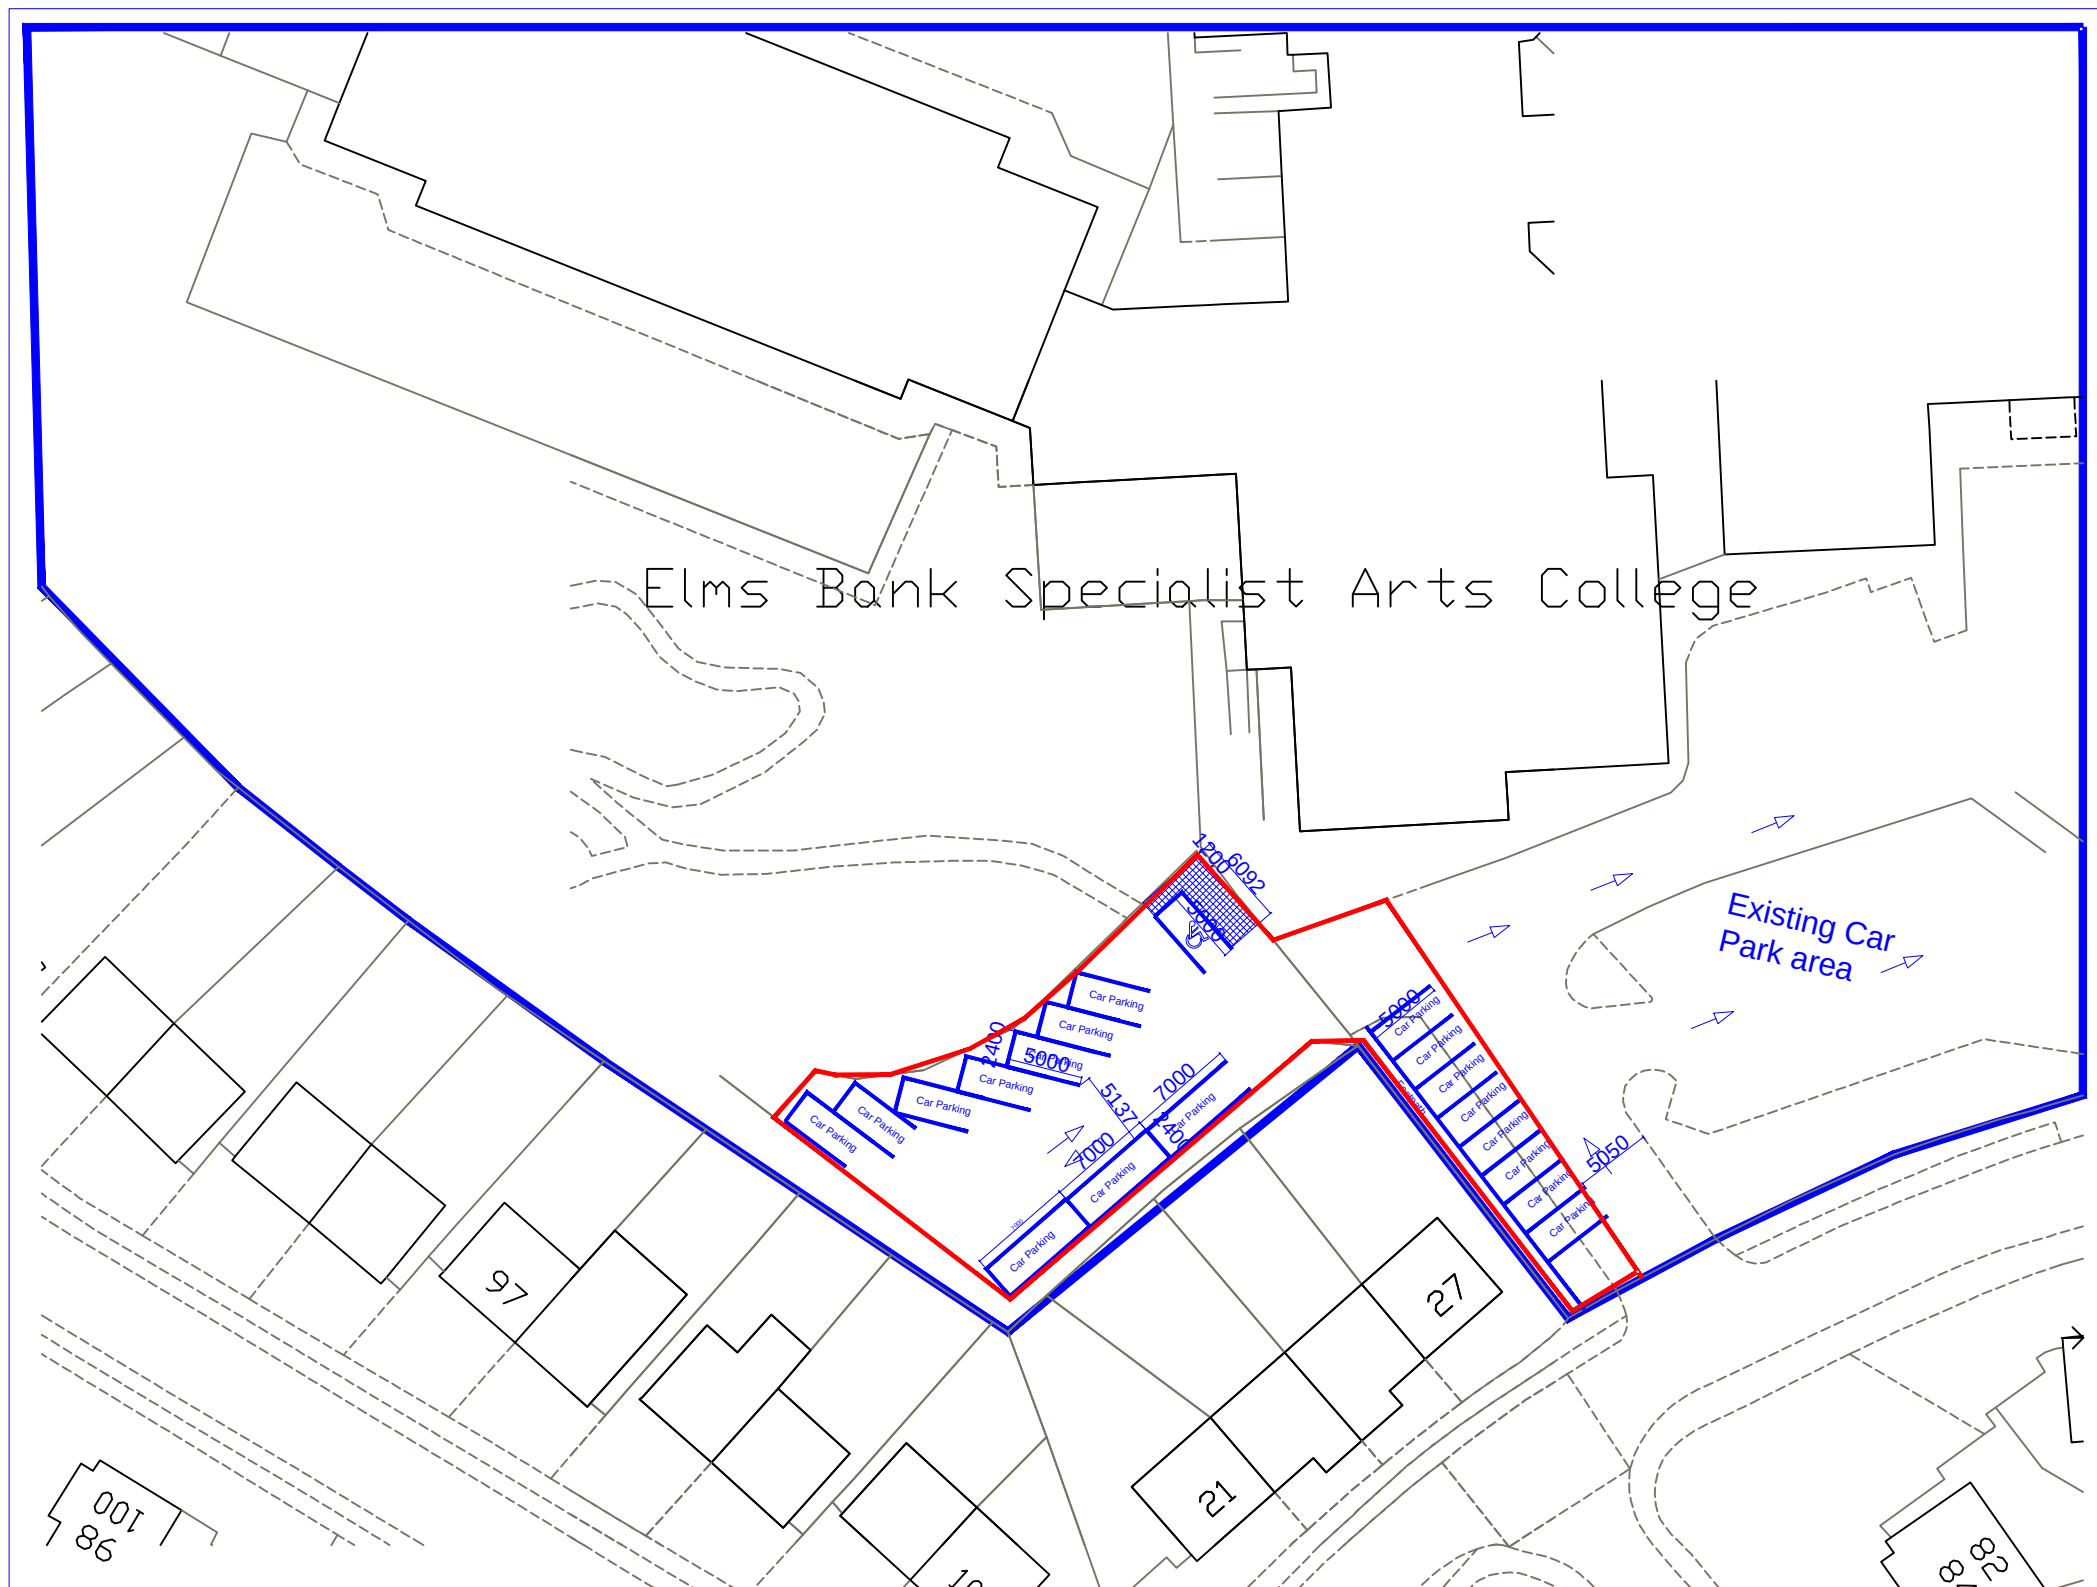

OS Map
Scale 1:500

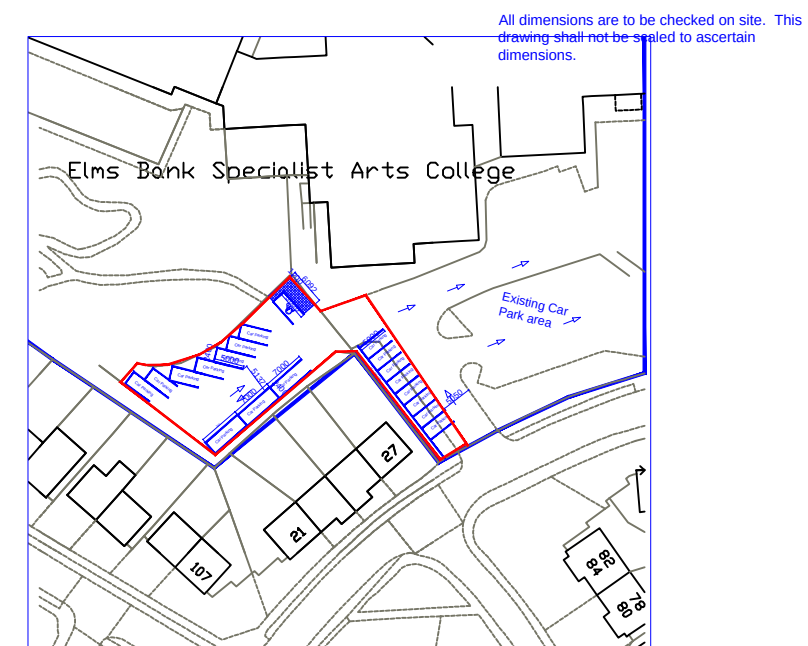

OS Map
Scale 1:1250

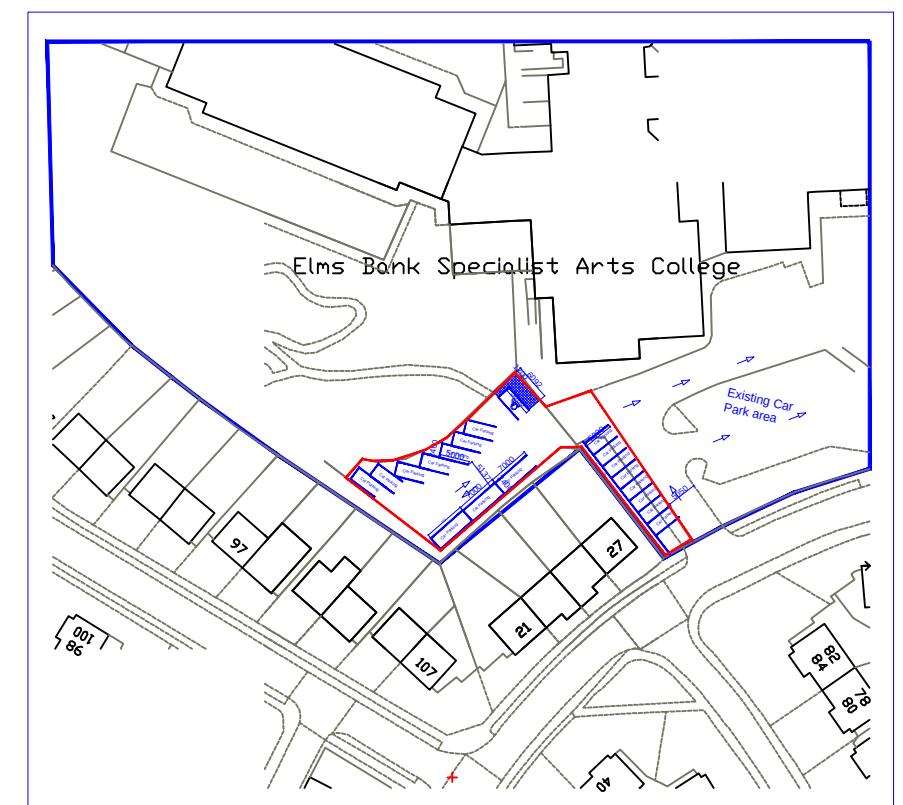

OS Map
Scale 1:1250

All dimensions are to be checked on site. This drawing shall not be scaled to ascertain dimensions.

Rev | Date | Description
Issued For: INFORMATION PURPOSES ONLY

Client
Mr. Phil Mclean

Project
Memorial Fountain, Elms Bank School, Ripon Avenue, Whitefield, M45 8PJ. Proposed Car parking scheme

Scheme - Drawing Title
OS Map

04
Drawing No. Revision
Date 7.1.22
Scale Various @A3



DOMESTIC, ARCHITECTURAL & SURVEYING SERVICES.
HOUSE EXTENSIONS, GARAGE/LOFT CONVERSIONS.
PLANS FOR PLANNING & BUILDING CONTROL.
www.jktechservs.co.uk