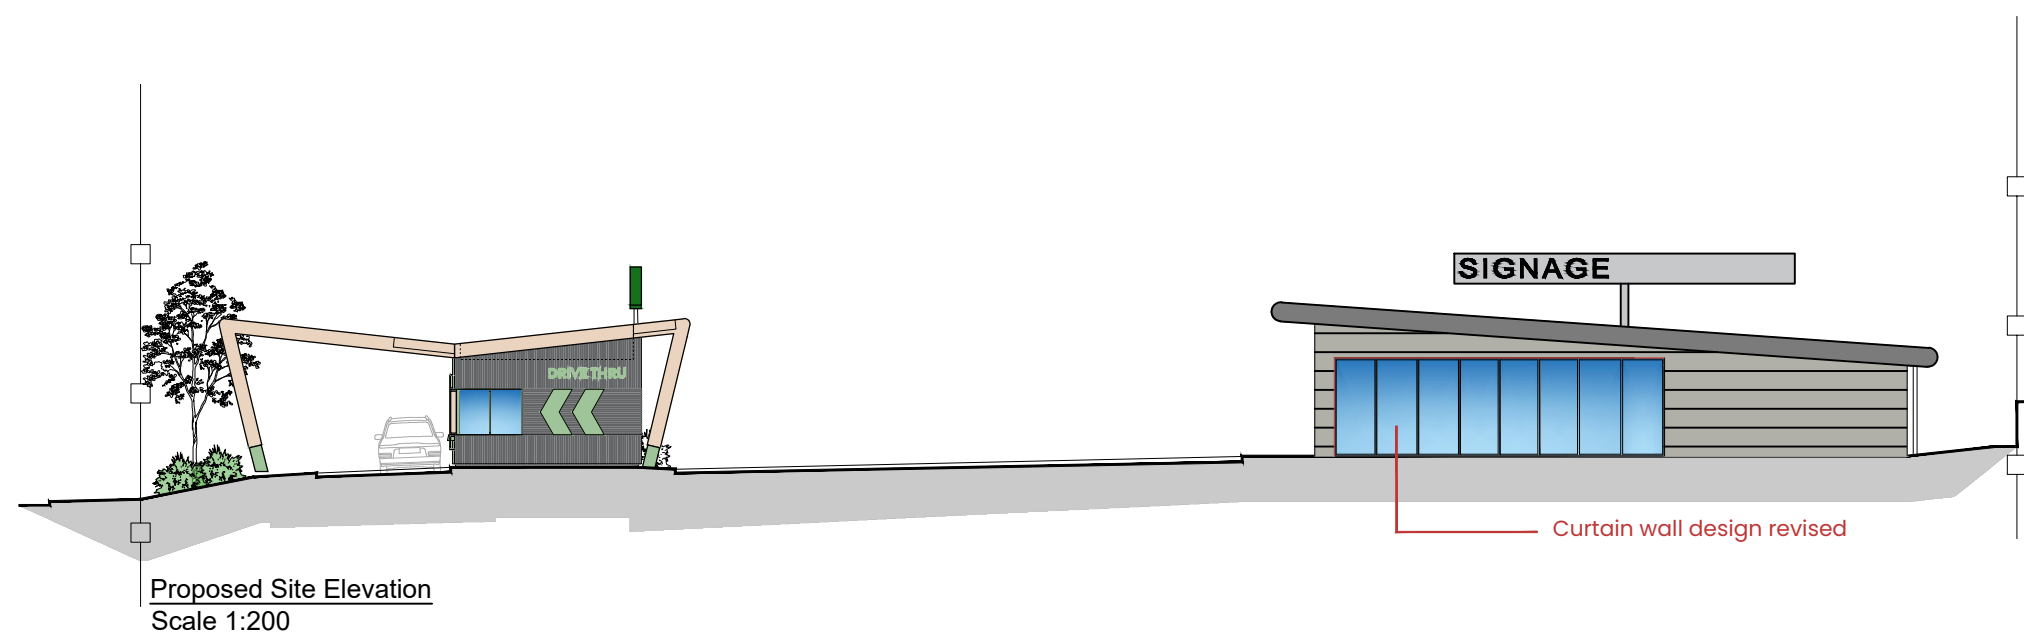
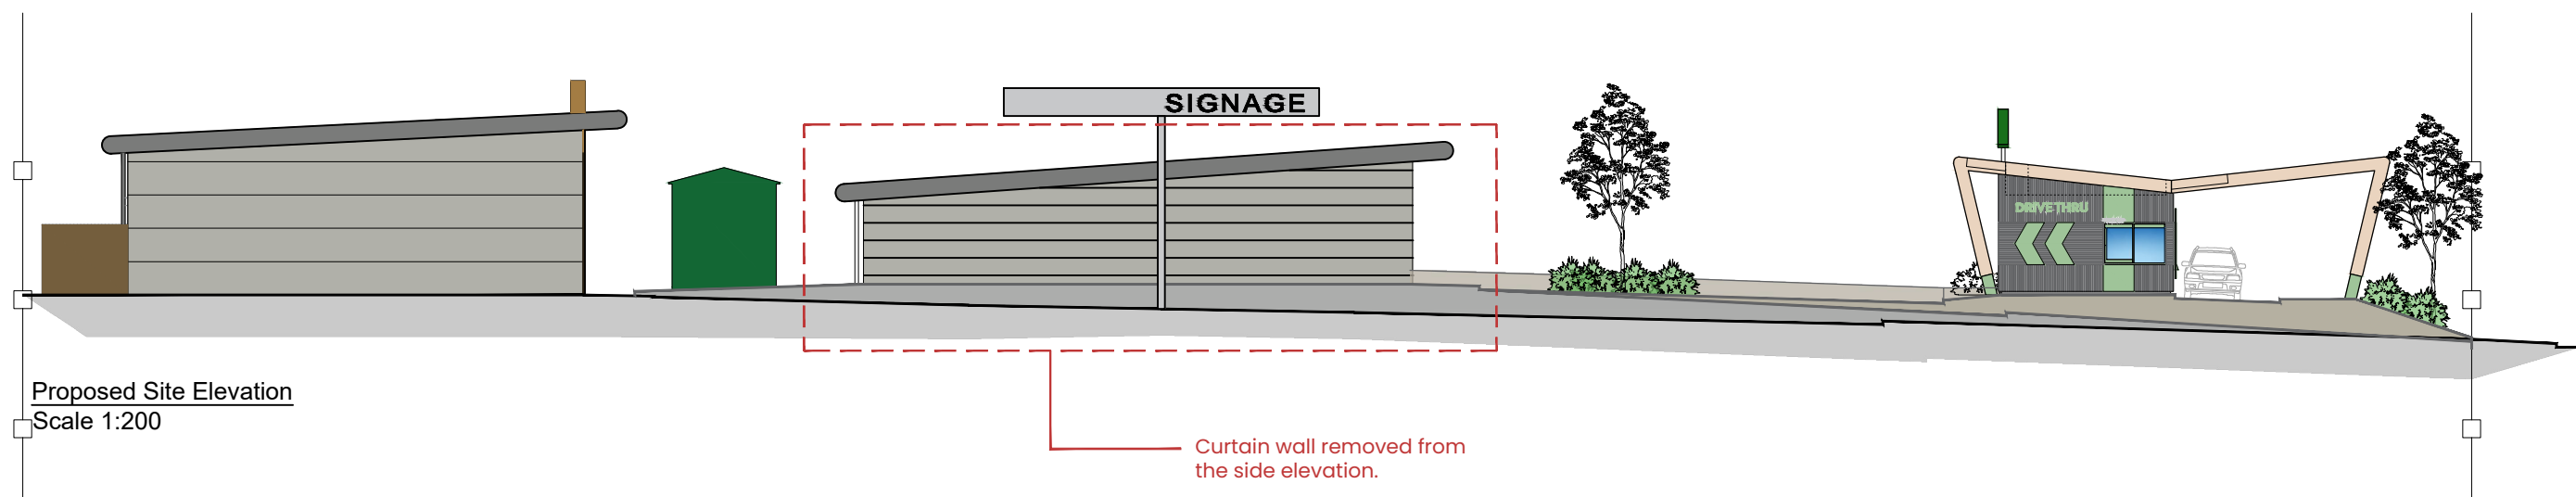
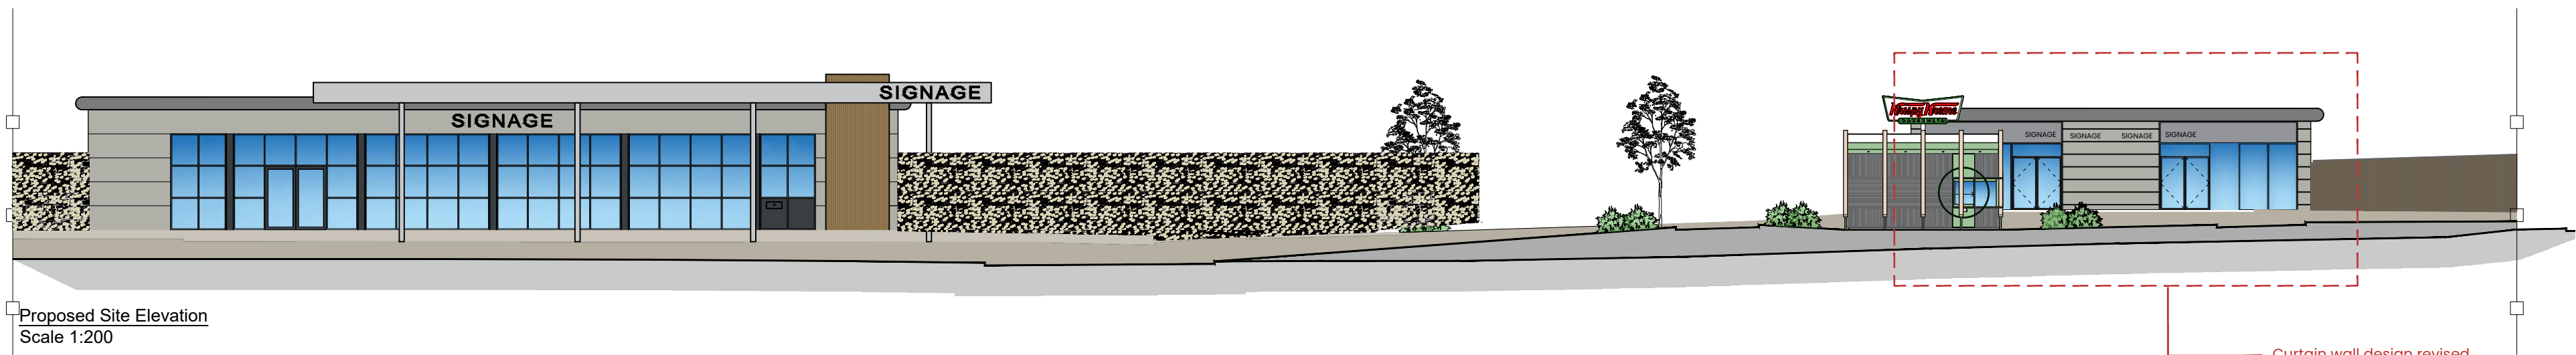


General Notes:

All site dimensions shall be verified by the Contractor on site prior to commencing any works.
Do not scale from this drawing.

Design intent drawing only. Construction to comply with latest building regulation requirements.

This drawing is the property of 'Studio Tashkeel Architecture Ltd.' and copyright is reserved by them. The drawing is not to be copied or disclosed by or to any unauthorised persons without the prior written consent of Studio Tashkeel Architecture Ltd.

Rev	Description	Date	Dr by	App by
B	Side Elevation Amended	23.08.2024	SM	MK
A	Side Elevation Amended	20/08/2024	SM	MK
-	First Issue	18/07/2024	SM	MK

STUDIO TASHKEEL ARCHITECTURE LTD.
7-3 Ashton Lane, Salford, M3 9WT
Manchester United Kingdom
T +44(0)161 694 6375
E info@studiotashkeel.com
www.studiotashkeel.com

client name	Mr Hanif Mohammed
project	Bell Lane
drawing	Proposed Site Sections
project number	24_021
scale	1:200 @ A1
drawing number	PL001
rev	-
issue status	Planning
This drawing is to be read in conjunction with all related drawings. All dimensions must be checked and verified on site before commencing any work or producing shop drawings. The originator should be notified immediately of any discrepancy. This drawing is copyright and remains the property of Studio Tashkeel Architecture Ltd.	