


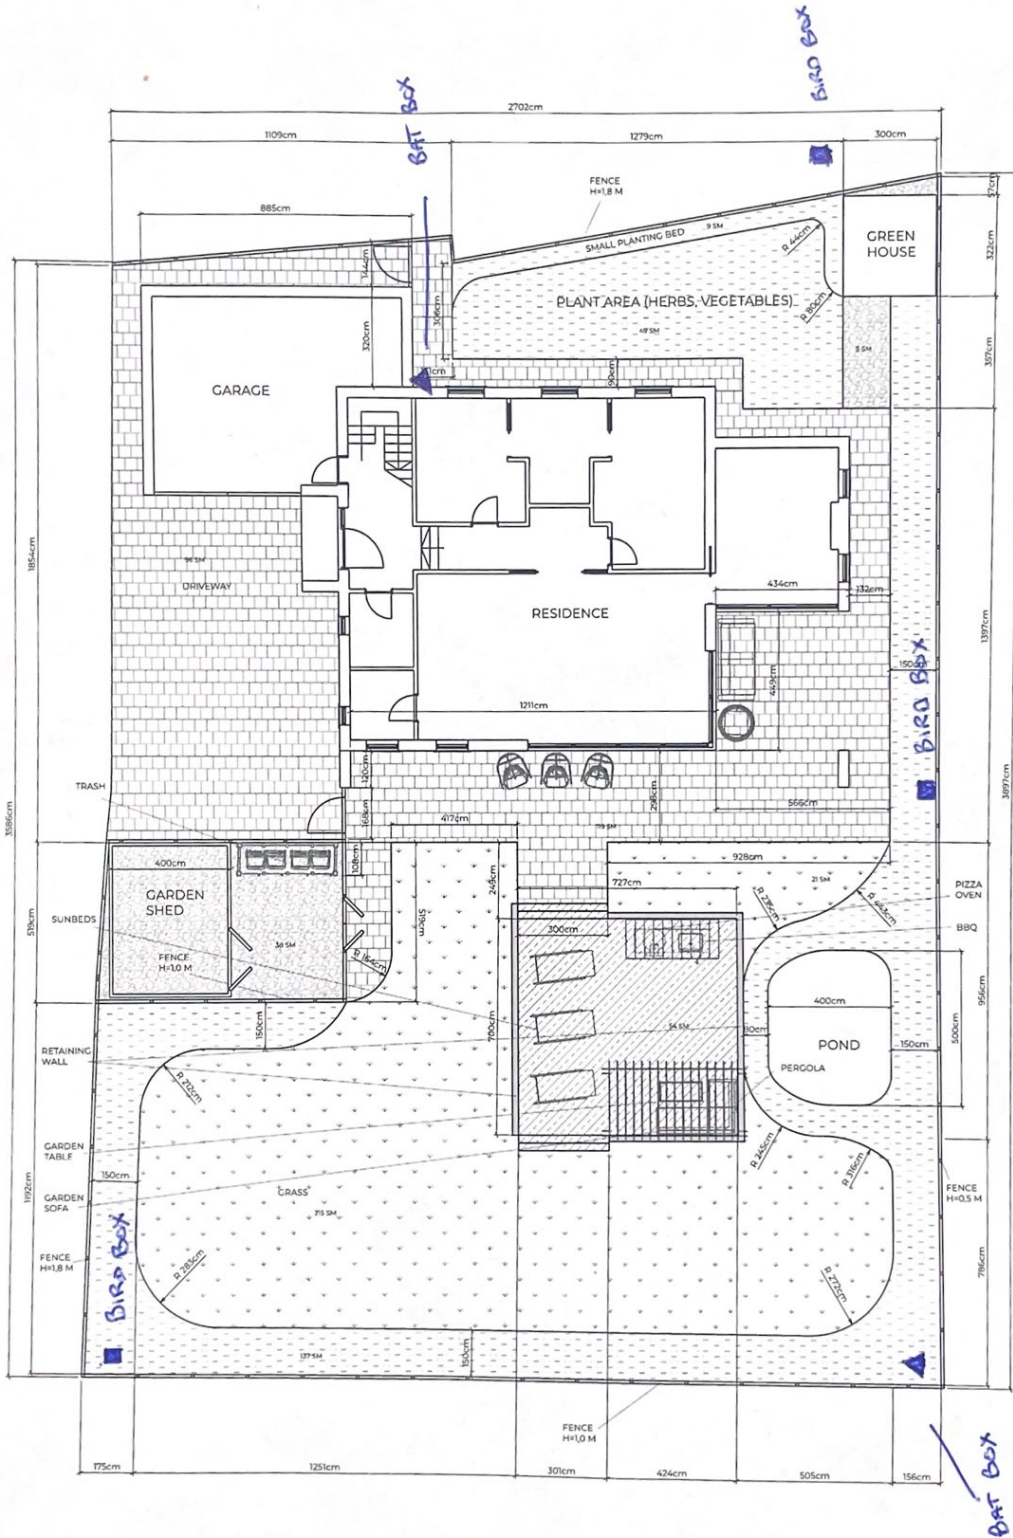

SCALE: 1:100
0 1 2 3


DATE 10-10-2023
SCALE 1:100



Layout Plan

Project : Order number #FO317442B8185
chris0w



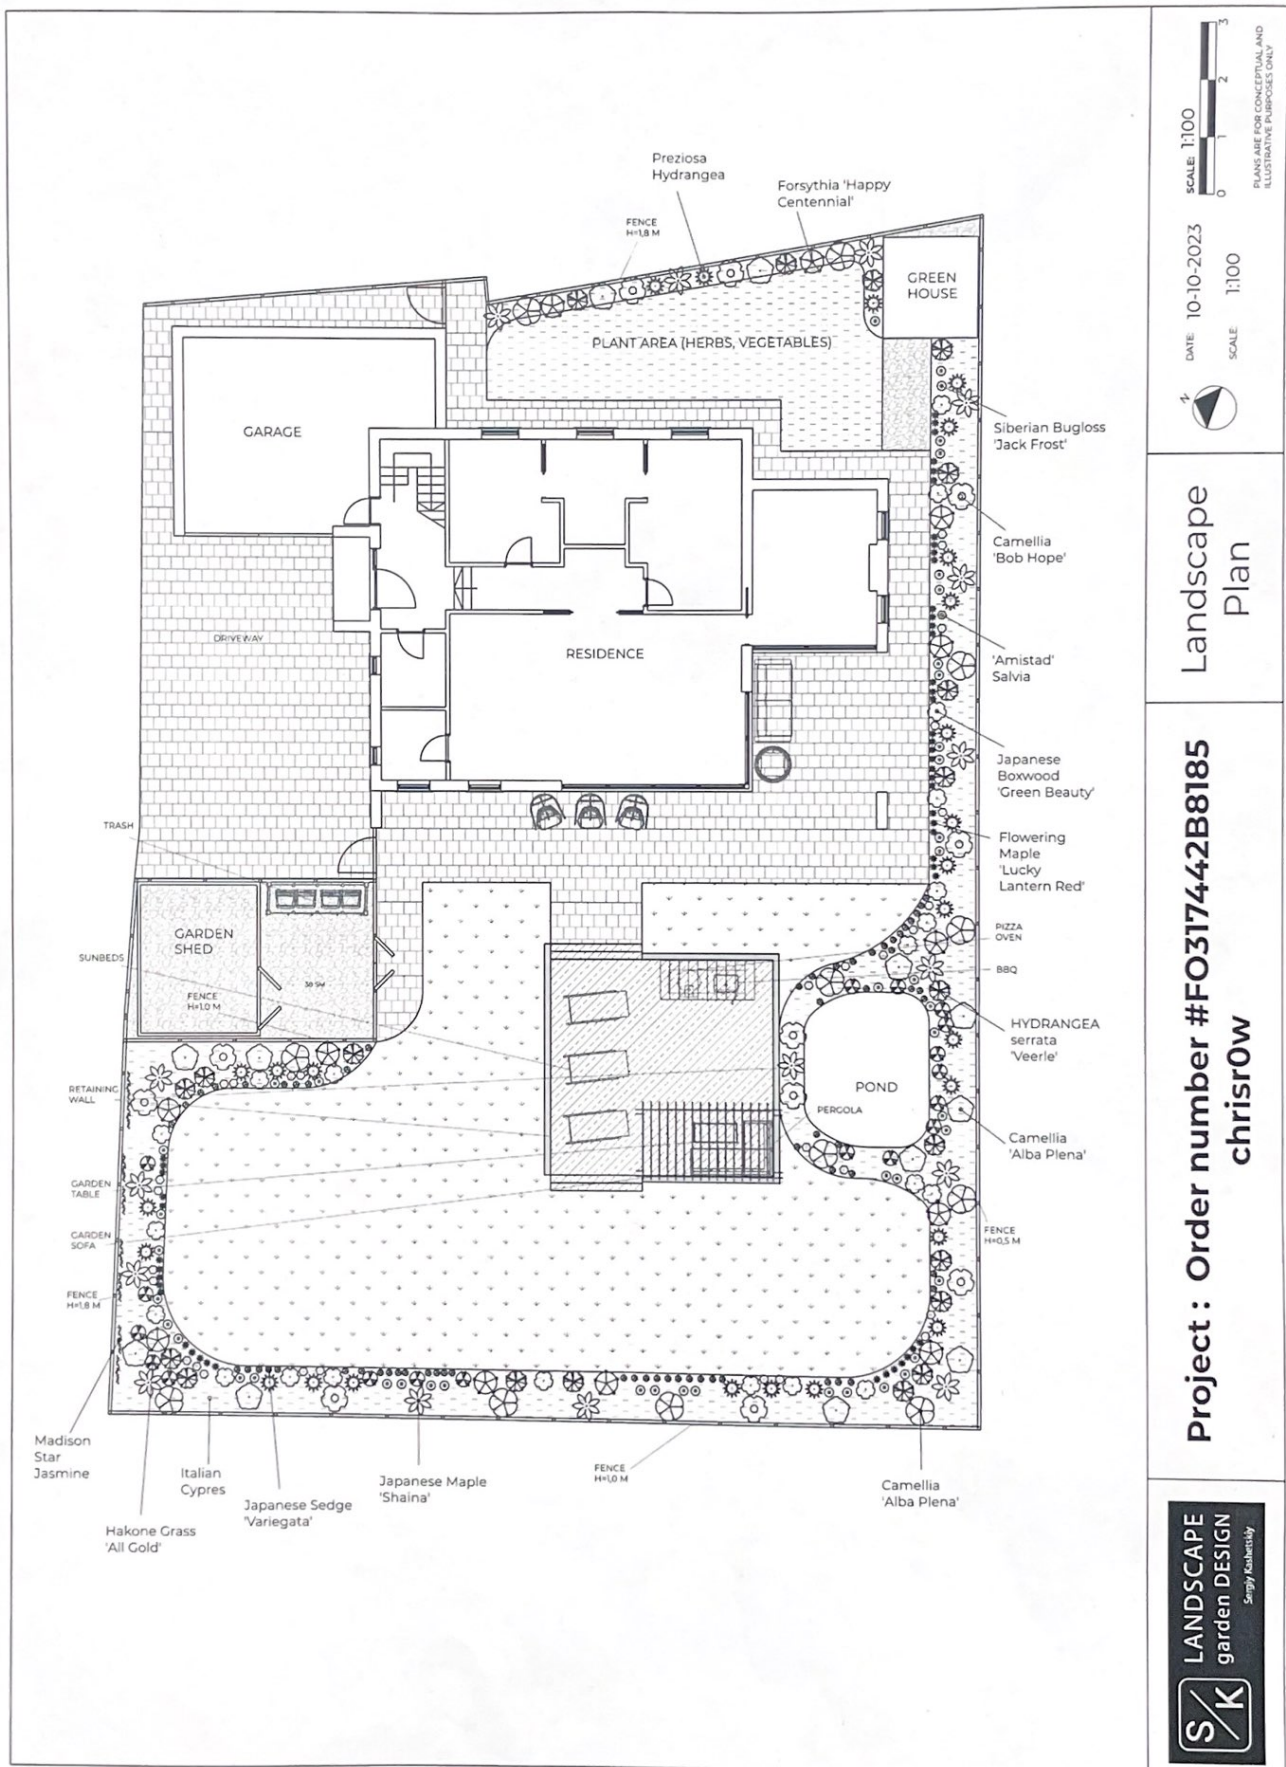

NO.	TYPE	SCIENTIFIC NAME	COMMON NAME	QTY	CONTAINER SIZE	WATER
1.	Evergreen TREE	Cupressus sempervirens	Italian Cypress	31	15 GAL	MEDIUM
2.	TREE	Acer palmatum 'Shaina'	Japanese Maple 'Shaina'	16	5 GAL	MEDIUM
3.	Evergreen SHRUB	Camellia japonica 'Alba Plena'	Camellia 'Alba Plena'	12	5 GAL	MEDIUM
4.	Evergreen SHRUB	Camellia japonica 'April Remembered'	Camellia 'April Remembered'	12	5 GAL	MEDIUM
5.	Evergreen SHRUB	Camellia japonica 'Bob Hope'	Camellia 'Bob Hope'	11	5 GAL	MEDIUM
6.	Evergreen SHRUB	Buxus microphylla japonica 'Green Beauty'	Japanese Boxwood 'Green Beauty'	21	5 GAL	MEDIUM
7.	SHRUB	HYDRANGEA serrata 'Veerle'	HYDRANGEA serrata 'Veerle'	20	5 GAL	MEDIUM
8.	SHRUB	Forsythia 'Happy Centennial'	Forsythia 'Happy Centennial' RHOODENDEEN	12	5 GAL	MEDIUM
9.	SHRUB	Hydrangea 'Preziosa'	Preziosa Hydrangea	26	5 GAL	MEDIUM
10.	PERENNIAL	Brunnera macrophylla 'Jack Frost'	Siberian Bugloss 'Jack Frost'	45	1 GAL	MEDIUM
11.	PERENNIAL	Salvia 'Amistad'	'Amistad' Salvia	30	1 GAL	MEDIUM
12.	Semi-Evergreen	Abutilon 'Lucky Lantern Red'	Flowering Maple 'Lucky Lantern Red'	52	1 GAL	MEDIUM
13.	Ornamental Grass	Carex morrowii 'Variegata'	Japanese Sedge 'Variegata'	64	1 GAL	MEDIUM
14.	Ornamental Grass	Hakonechloa macra 'All Gold'	Hakone Grass 'All Gold'	18	1 GAL	MEDIUM
15.	Climbers	Trachelospermum jasminoides 'Madison'	Madison Star Jasmine	8	1 GAL	MEDIUM

MATERIALS LEGEND

NO.	NAME	QTY
1.	BARK MULCH	195 SM
2.	GRASS	236 SM
3.	GRAVEL	44 SM
4.	PAVING 1	215 SM
5.	DECKING	54 SM

EXTERNAL KENT ECO BAT BOX

ECO BIRD BOX



Project : Order number #FO317442B8185

chrisrow

Legend



DATE 10-10-2023

SCALE NTS

NOTES: THIS IS A PRELIMINARY DESIGN AND NOT A FINAL CONTRACT. THE CLIENT AGREES TO HOLD THE DESIGNER HARMLESS FROM ALL CLAIMS, DAMAGES, LOSSES AND EXPENSES, INCLUDING REASONABLE ATTORNEY'S FEES, IN CONNECTION WITH THIS DESIGN. THE DESIGNER'S LIABILITY IS LIMITED TO THE DESIGN AND NOT TO THE CONSTRUCTION OF THE PROJECT. 