

Dimensioning
Figured dimensions only to be taken from these designs and drawings. Work to annotated dimensions only. All dimensions to be checked on site. Architectural designers to be informed immediately of any discrepancies before work proceeds. Drawings are to be read in conjunction with relevant specifications, structural engineers and service engineers' drawings.

Rev	Date	Description
-	18/08/26	Issued to client for comments



S A L E E M
ARCHITECTS

Architecture | Masterplanning | Graphics

CLIENT:
Homeowner

PROJECT:
299 Middleton Rd
Prestwich
Manchester
M8 4LY


TITLE:
Proposed Plans

REV:

SCALE:
1:100 @ A3


DATE:
Aug 2026

DRAWING NO.
Sheet 4

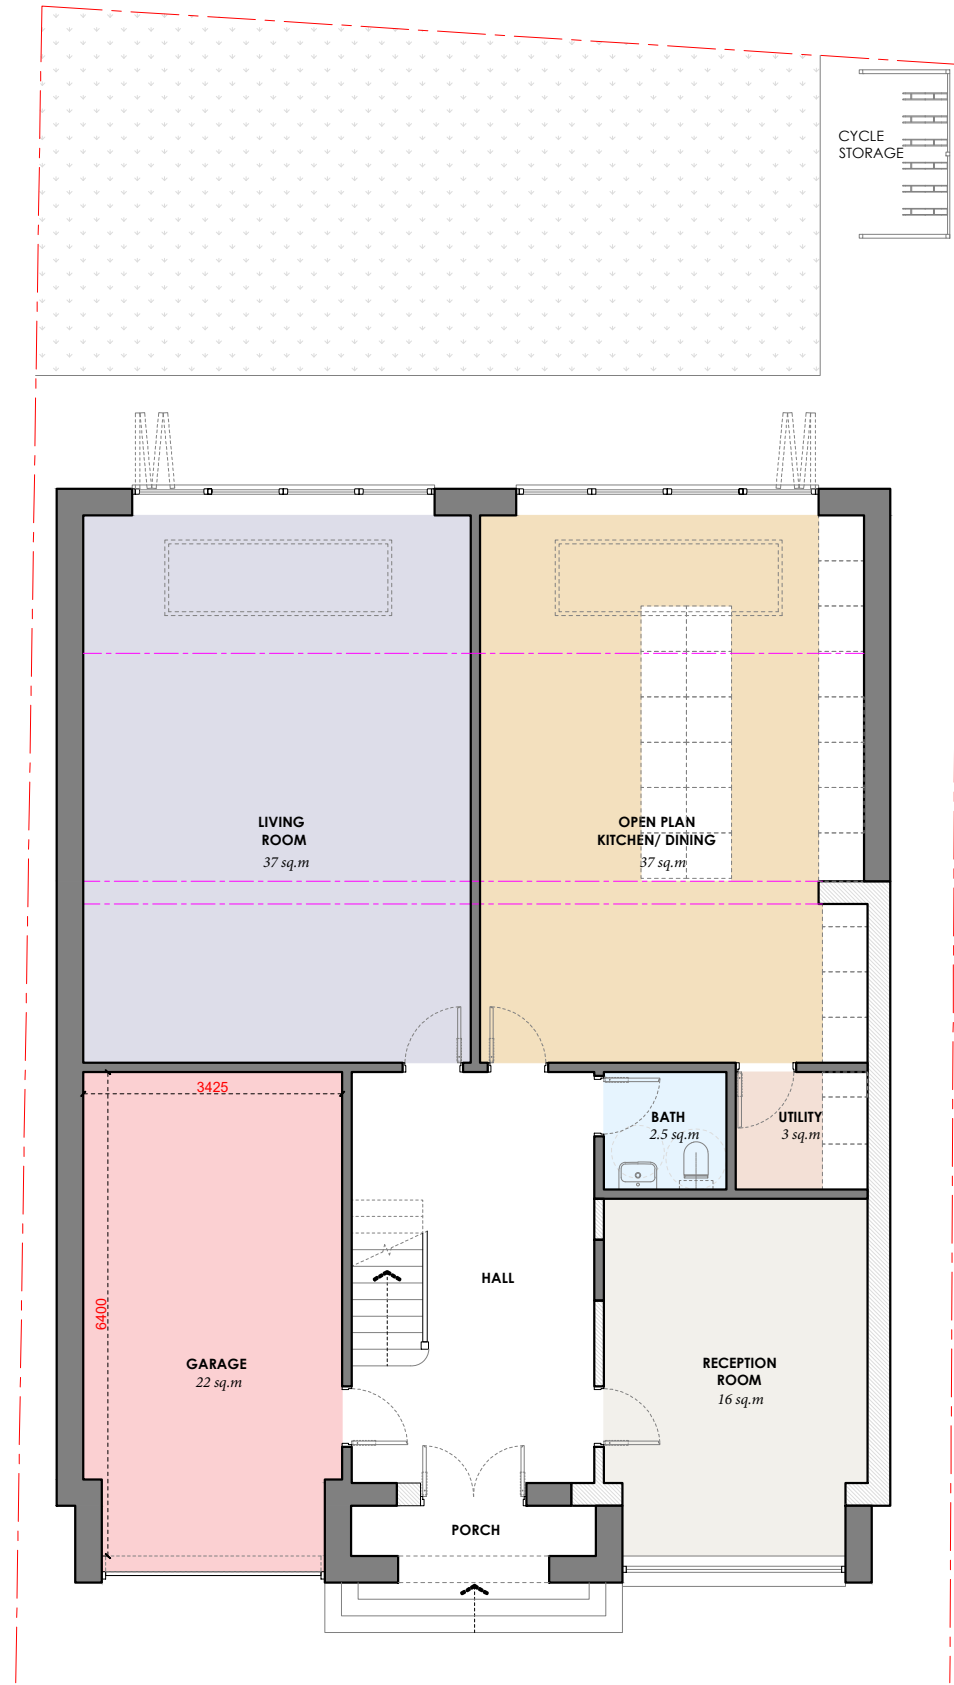


Dimensioning

Figured dimensions only to be taken from these designs and drawings. Work to annotated dimensions only. All dimensions to be checked on site. Architectural designers to be informed immediately of any discrepancies before work proceeds. Drawings are to be read in conjunction with relevant specifications, structural engineers and service engineers' drawings.

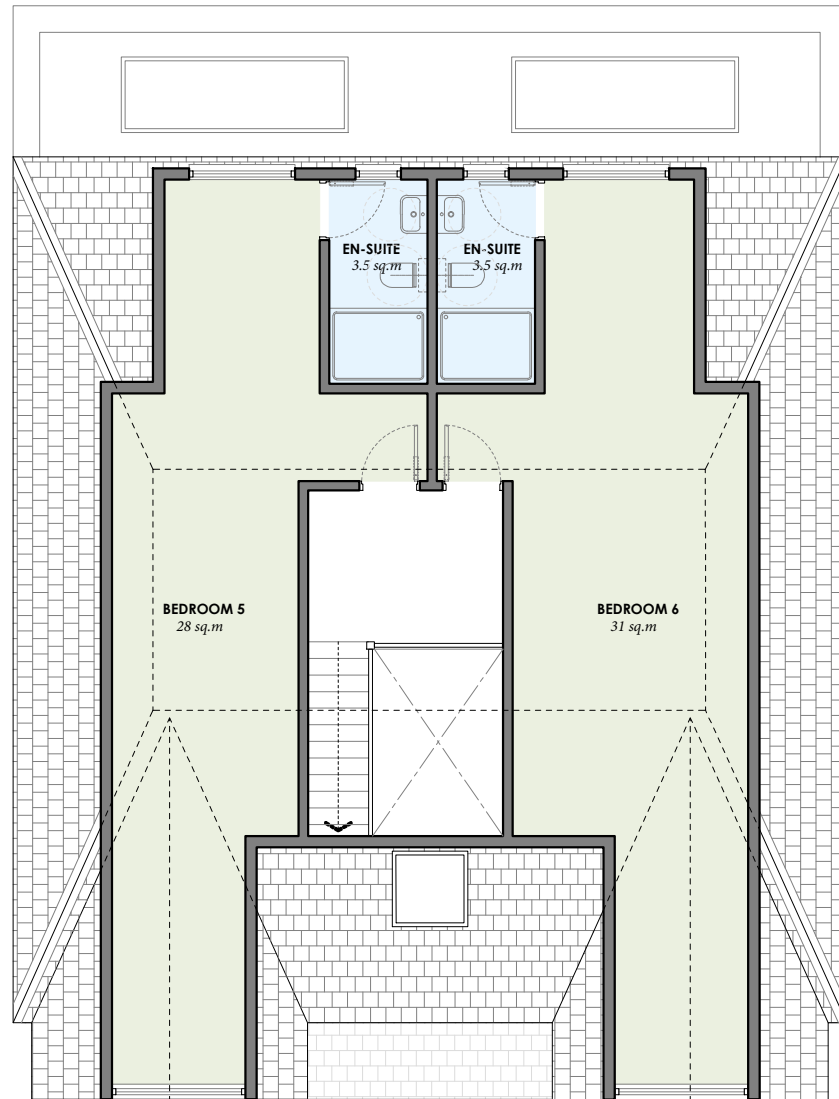

PROPOSED LOFT PLAN
1:100 @ A3

0m 1m 3m 5m

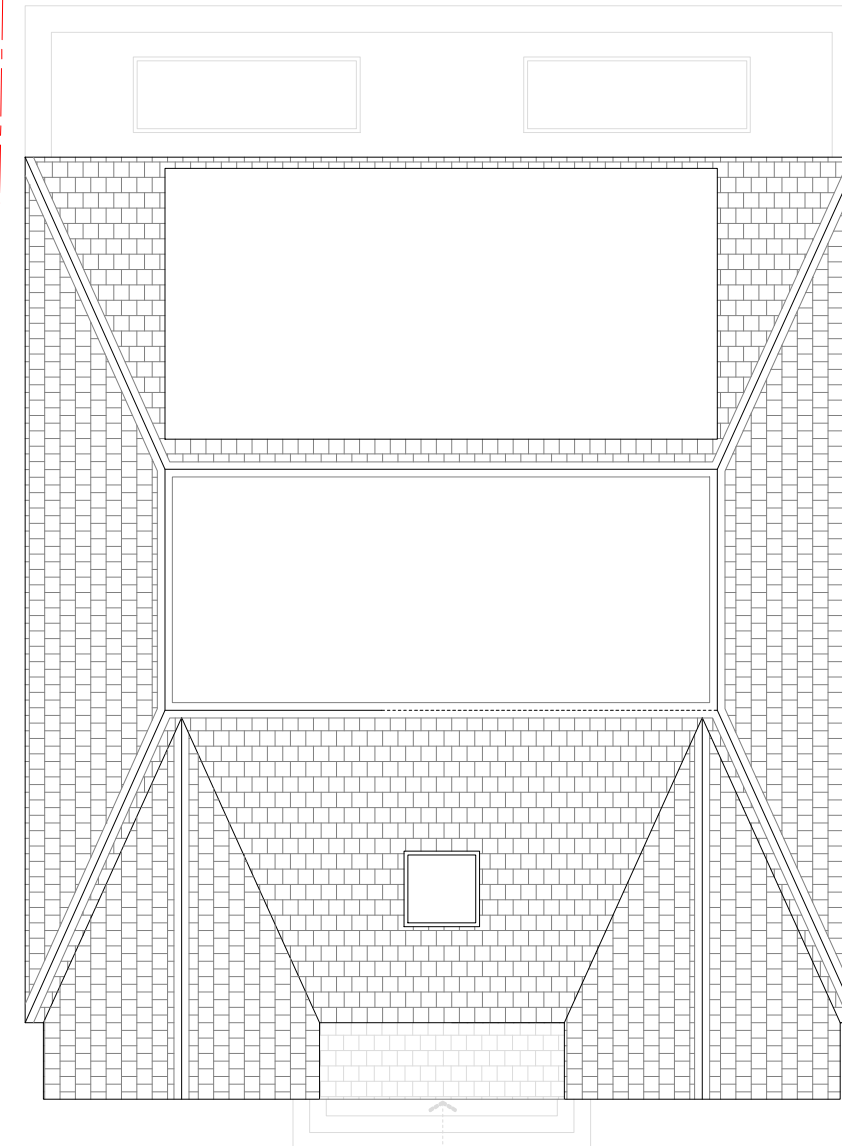

PROPOSED ROOF PLAN
1:100 @ A3

Rev	Date	Description
-	18/08/26	Issued to client for comments



S A L E E M
ARCHITECTS

Architecture | Masterplanning | Graphics

CLIENT:
Homeowner

PROJECT:
*299 Middleton Rd
Prestwich
Manchester
M8 4LY*

TITLE:
Proposed Plans

SCALE:
1:100 @ A3

DRAWING NO.
Sheet 5

REV:

DATE:

Aug 2026

Dimensioning

Figured dimensions only to be taken from these designs and drawings. Work to annotated dimensions only. All dimensions to be checked on site. Architectural designers to be informed immediately of any discrepancies before work proceeds. Drawings are to be read in conjunction with relevant specifications, structural engineers and service engineers' drawings.



PROPOSED FRONT ELEVATION

1:100 @ A3

0m 1m 3m 5m


Key

1	Brickworks to match existing	5	Glazed Bifold Door
2	Roof Tiles to match existing	6	Dormer Cladding
3	PVC Window to match existing	7	Composite Door
4	PVC Window to match existing (Obscure Glazing)	8	Rooflight



PROPOSED REAR ELEVATION

1:100 @ A3

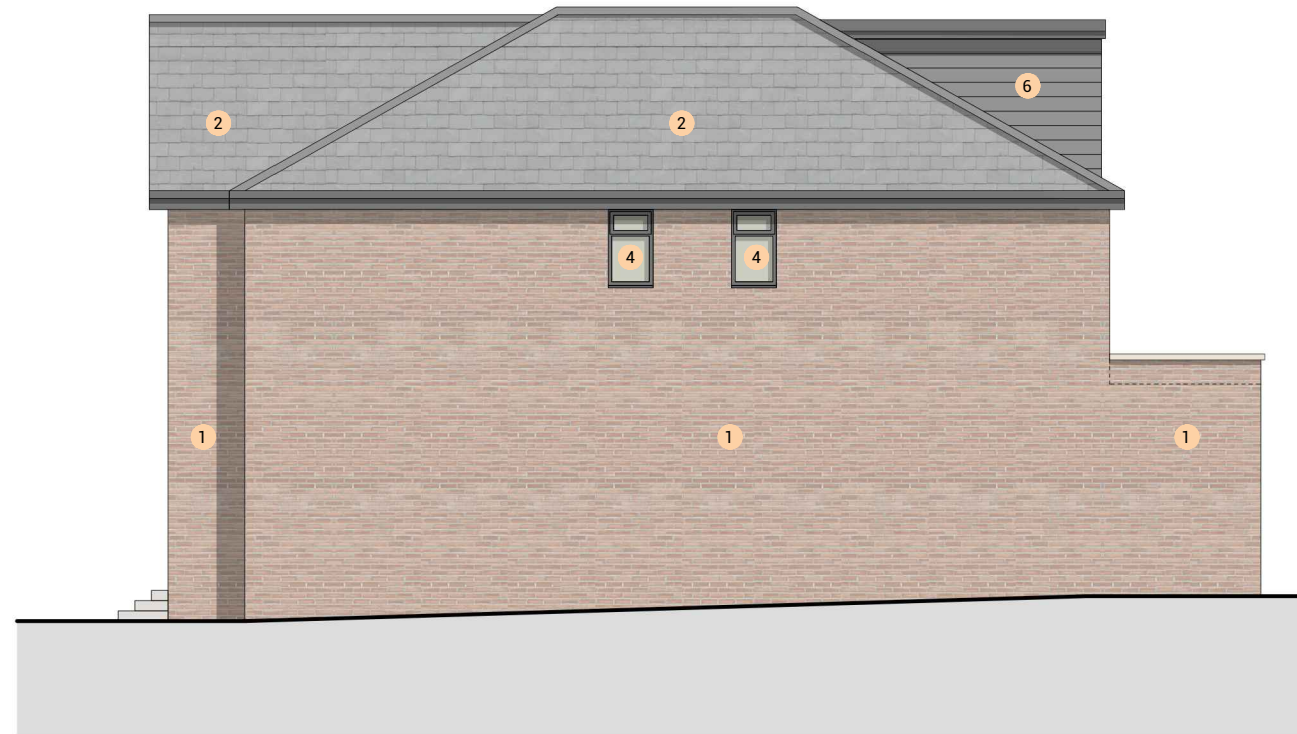

PROPOSED SIDE ELEVATION

1:100 @ A3



PROPOSED SIDE ELEVATION

1:100 @ A3

Rev	Date	Description
-	18/08/26	Issued to client for comments



SALEEM
ARCHITECTS

Architecture | Masterplanning | Graphics

CLIENT:
Homeowner

PROJECT:
299 Middleton Rd
Prestwich
Manchester
M8 4LY


TITLE:
Proposed Elevations

SCALE:
1:100 @ A3


DRAWING NO.
Sheet 6

REV:

DATE:
Aug 2026

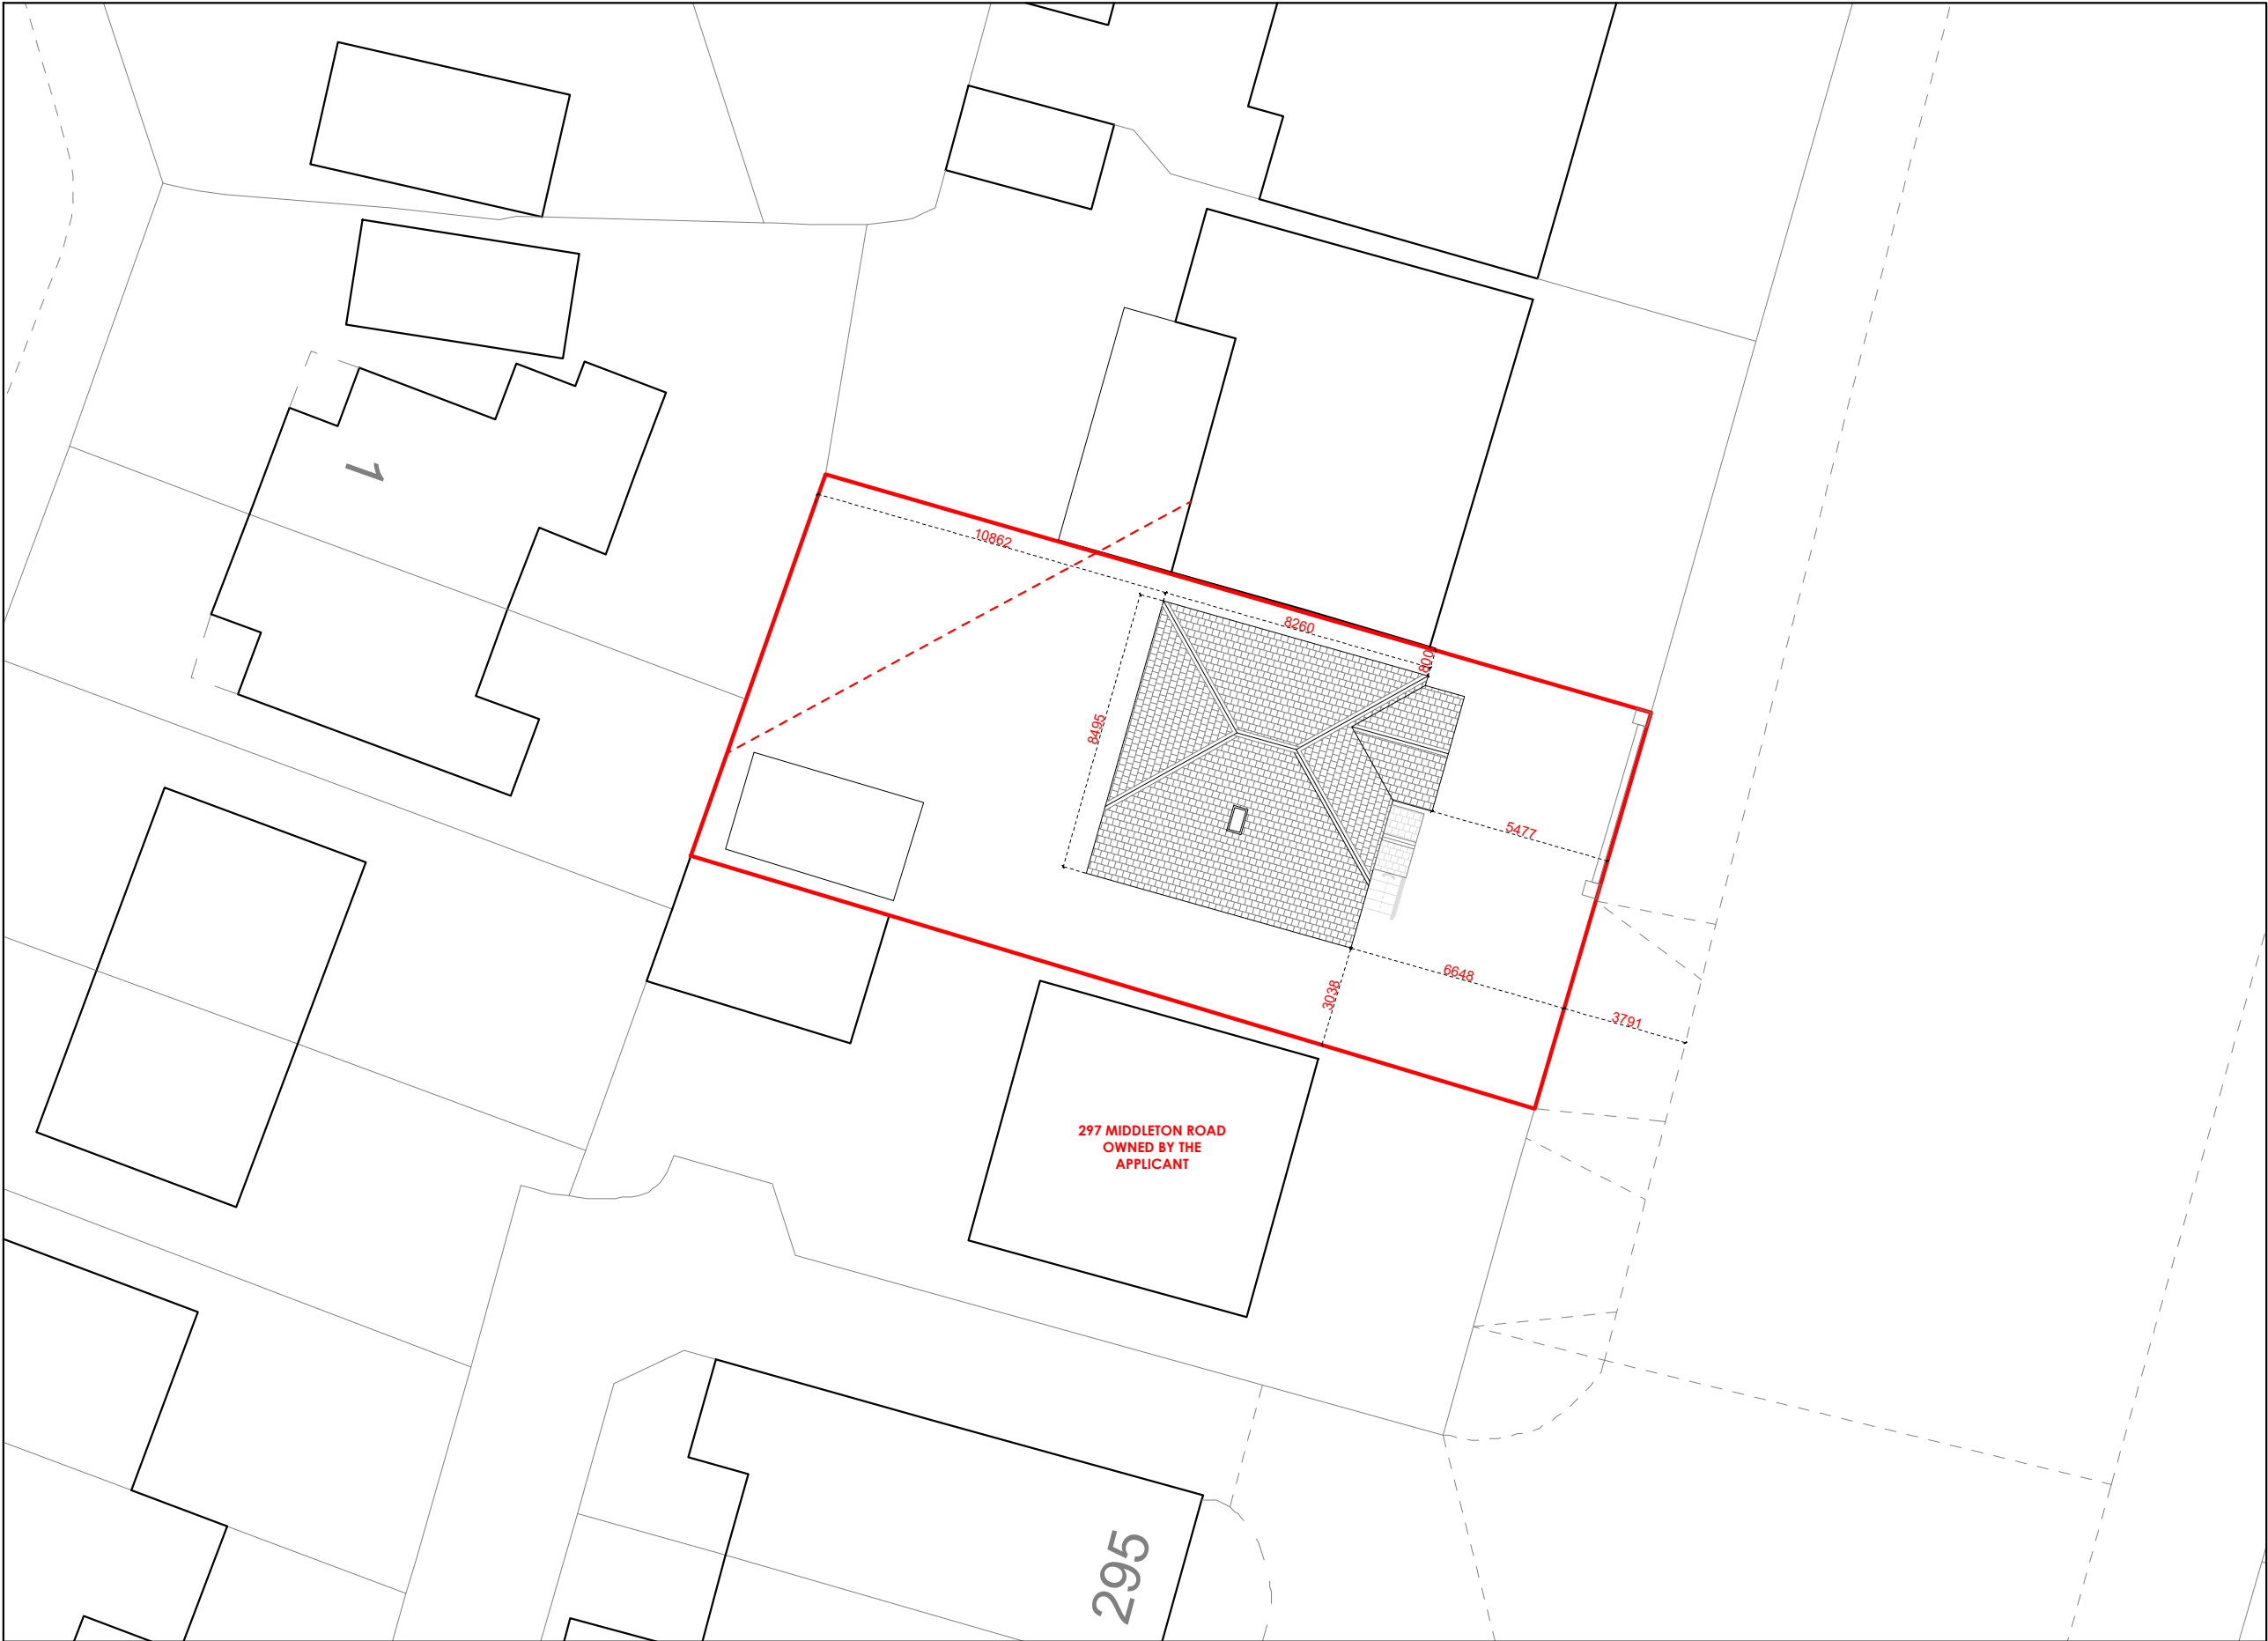

EXISTING SITE PLAN

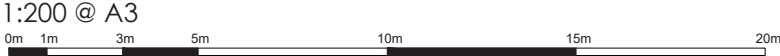

Dimensioning

Figured dimensions only to be taken from these designs and drawings. Work to annotated dimensions only. All dimensions to be checked on site. Architectural designers to be informed immediately of any discrepancies before work proceeds. Drawings are to be read in conjunction with relevant specifications, structural engineers and service engineers' drawings.

Rev	Date	Description
-	18/08/26	Issued to client for comments



S A L E E M
A R C H I T E C T S

Architecture | Masterplanning | Graphics

CLIENT:
Homeowner

PROJECT:
299 Middleton Rd
Prestwich
Manchester
M8 4LY

TITLE:
Existing Site Plan

SCALE:
1:200 @ A3

DRAWING NO.
Sheet 7

REV:

DATE:

Aug 2026



PROPOSED SITE PLAN

1:200 @ A3
0m 1m 3m 5m 10m 15m 20m

Dimensioning

Figured dimensions only to be taken from these designs and drawings. Work to annotated dimensions only. All dimensions to be checked on site. Architectural designers to be informed immediately of any discrepancies before work proceeds. Drawings are to be read in conjunction with relevant specifications, structural engineers and service engineers' drawings.

Rev	Date	Description
-	18/08/26	Issued to client for comments



SALEEM
ARCHITECTS

Architecture | Masterplanning | Graphics

CLIENT:
Homeowner

PROJECT:
299 Middleton Rd
Prestwich
Manchester
M8 4LY

TITLE:
Proposed Site Plan

SCALE:
1:200 @ A3

DRAWING NO.
Sheet 8

REV:

DATE:

Aug 2026

Dimensioning

Figured dimensions only to be taken from these designs and drawings. Work to annotated dimensions only. All dimensions to be checked on site. Architectural designers to be informed immediately of any discrepancies before work proceeds. Drawings are to be read in conjunction with relevant specifications, structural engineers and service engineers' drawings.



EXISTING STREET VIEW ELEVATION

1:100 @ A3



PROPOSED STREET VIEW ELEVATION

1:100 @ A3



Rev	Date	Description
-	18/08/26	Issued to client for comments



S A L E E M
ARCHITECTS

Architecture | Masterplanning | Graphics

CLIENT:
Homeowner

PROJECT:
299 Middleton Rd
Prestwich
Manchester
M8 4LY

TITLE:
Existing & Proposed Street Elevations

SCALE:
1:100 @ A3

DRAWING NO.
Sheet 9

REV:

DATE:
Aug 2026