




KEY:

— BOUNDARY LINE

LOCATION PLAN
SCALE 1:1250

1:1250

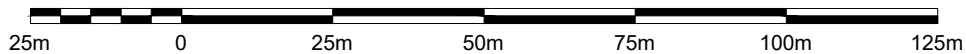

PROJECT TITLE	
2 Lyndon Cl Tottenham, Bury BL8 3EY	
DRAWING TITLE	
LOCATION PLAN -	
CLIENT	
PHIL + SHARON	
DRAWING No	REV
SLH101	
SCALE @ A4 - 1:1250	
DATE	DRAWING STATUS
MAY 2022	PLANNING
	
W: www.slhomedesign.co.uk E: info@slhomedesign.co.uk	