




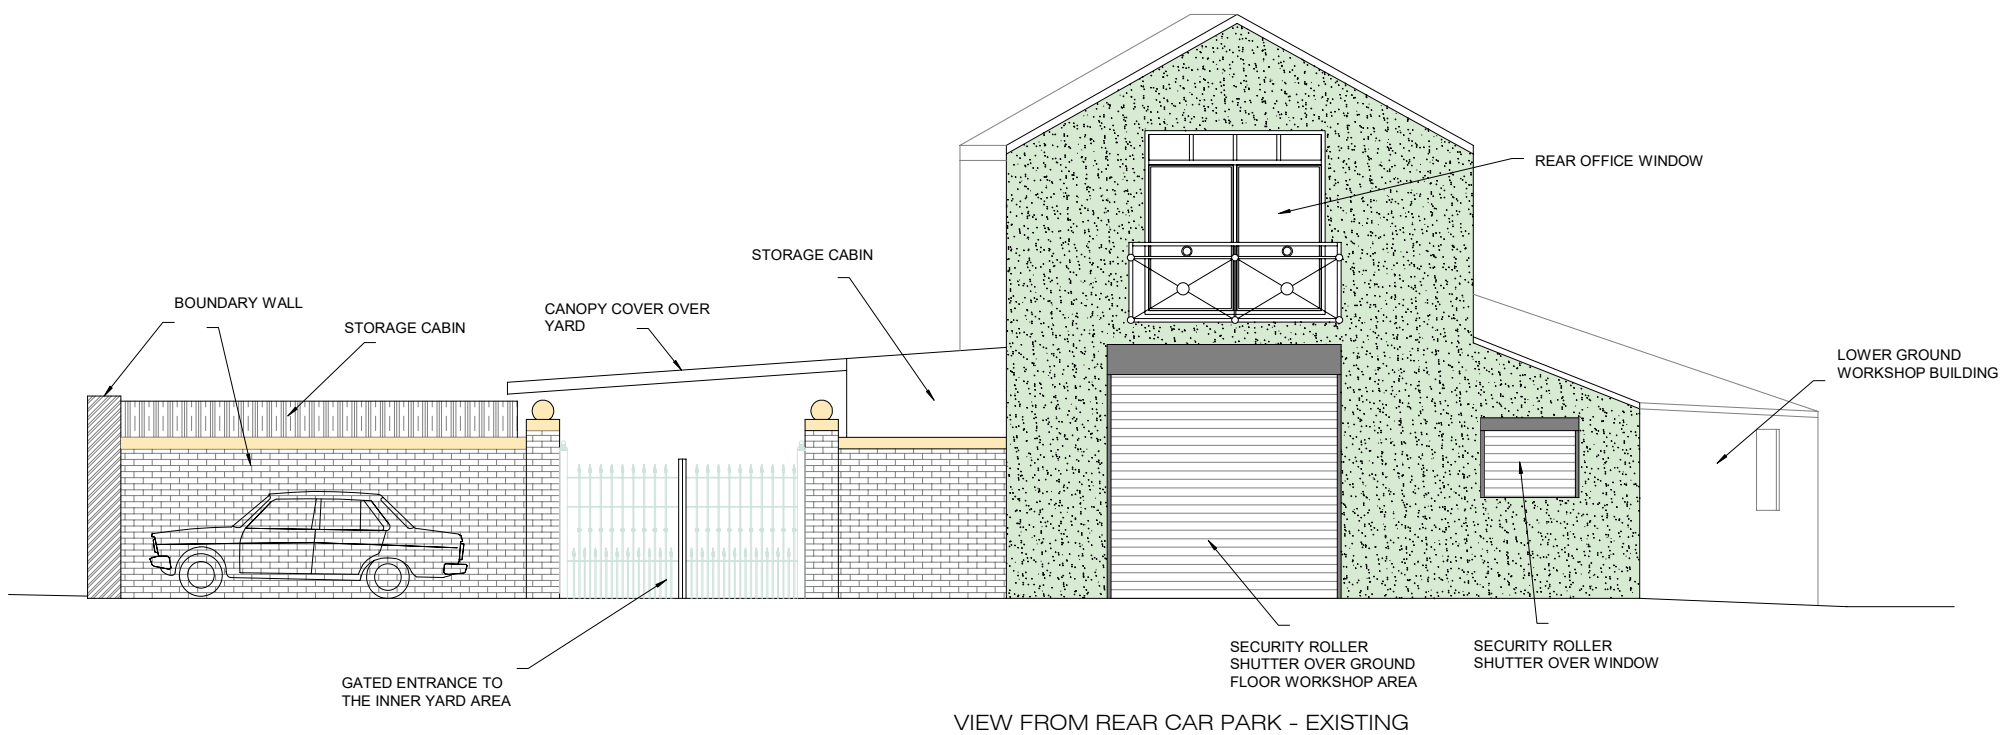

VIEW FROM REAR CAR PARK - EXISTING

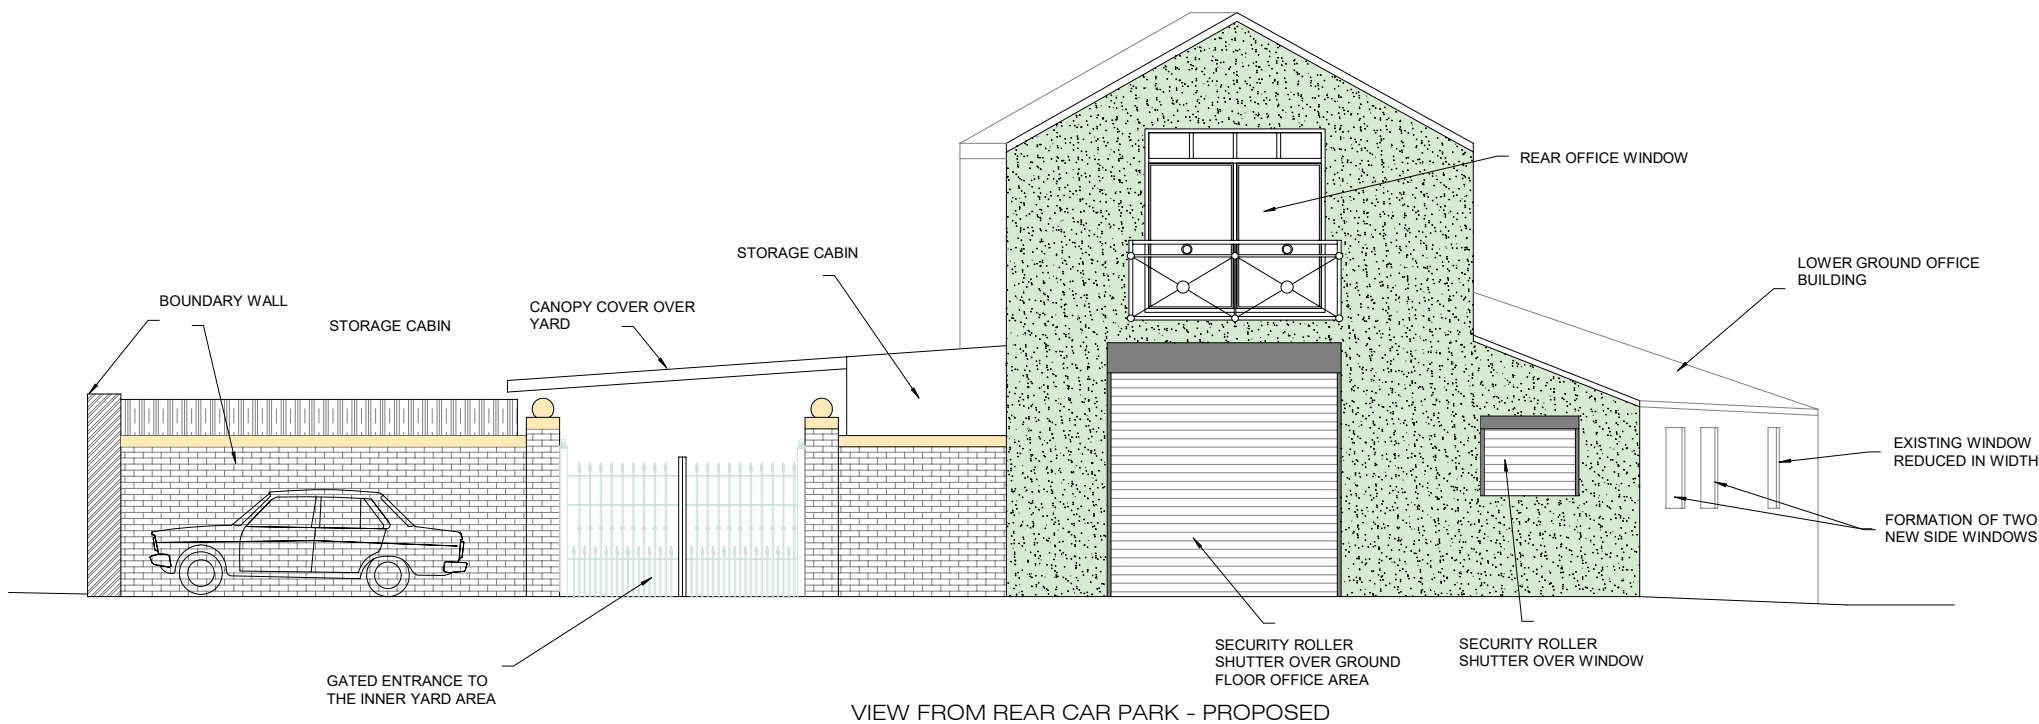

VIEW FROM REAR CAR PARK - PROPOSED

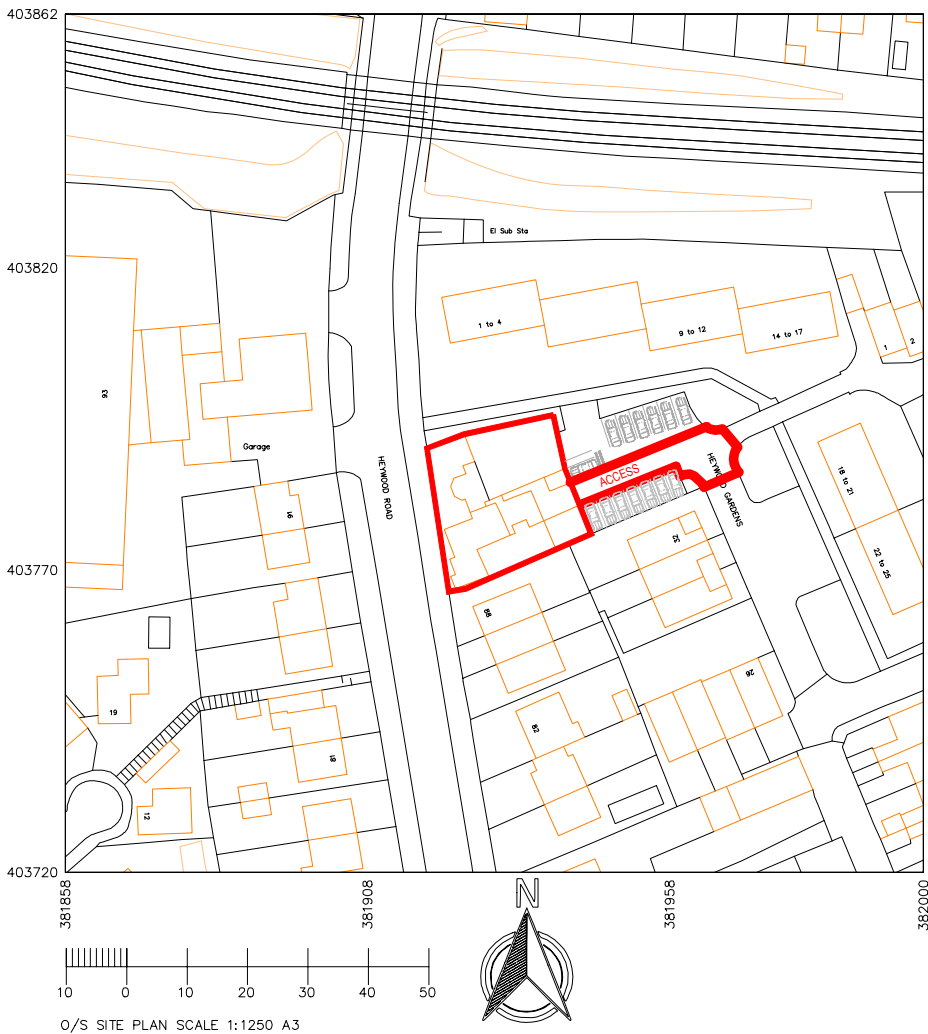

GENERAL NOTES
1. THIS DRAWING AND THE INFORMATION CONTAINED IS CONFIDENTIAL AND IS THE PROPERTY OF CRANLEIGH DESIGN CONSULTANTS LTD. IT IS ISSUED ON THE CONDITION THAT IT SHALL NOT BE REPRODUCED, COPIED OR PASSED TO THIRD PARTIES WITHOUT THE WRITTEN APPROVAL OF CRANLEIGH DESIGN CONSULTANTS LTD.
2. ALL DISCREPANCIES FOUND ON SITE SHALL BE BROUGHT TO THE IMMEDIATE ATTENTION OF THE ENGINEER.

NO.	DATE	REVISIONS	CHK BY

CLIENT	TLC BUILDING CONTRACTORS LIMITED
PROJECT	PHOENIX BUILDINGS, HEYWOOD ROAD, PRESTWICH, M25 1FN
	CAR PARK ELEVATIONS EXISTING AND PROPOSED

DRAWN BY:	
SCALE	1:100 A3
DATE	
CHECKED	

IN ASSOCIATION WITH

T: 07905 766136

DRWG NR. 04

DATE B MAY 2025

Cranleigh Design Consultants Ltd

Civil & Structural Engineers • Project Management • Domestic & Commercial

Unit A First Floor, 197 - 201 Cross Street, Sale, Manchester, M33 7JH
Tel. 0161 710 3173 E-mail. info@cranleighdc.com

DRAWING NO. W2027

04