


EXISTING SITE/BLOCK PLAN @ 1:200

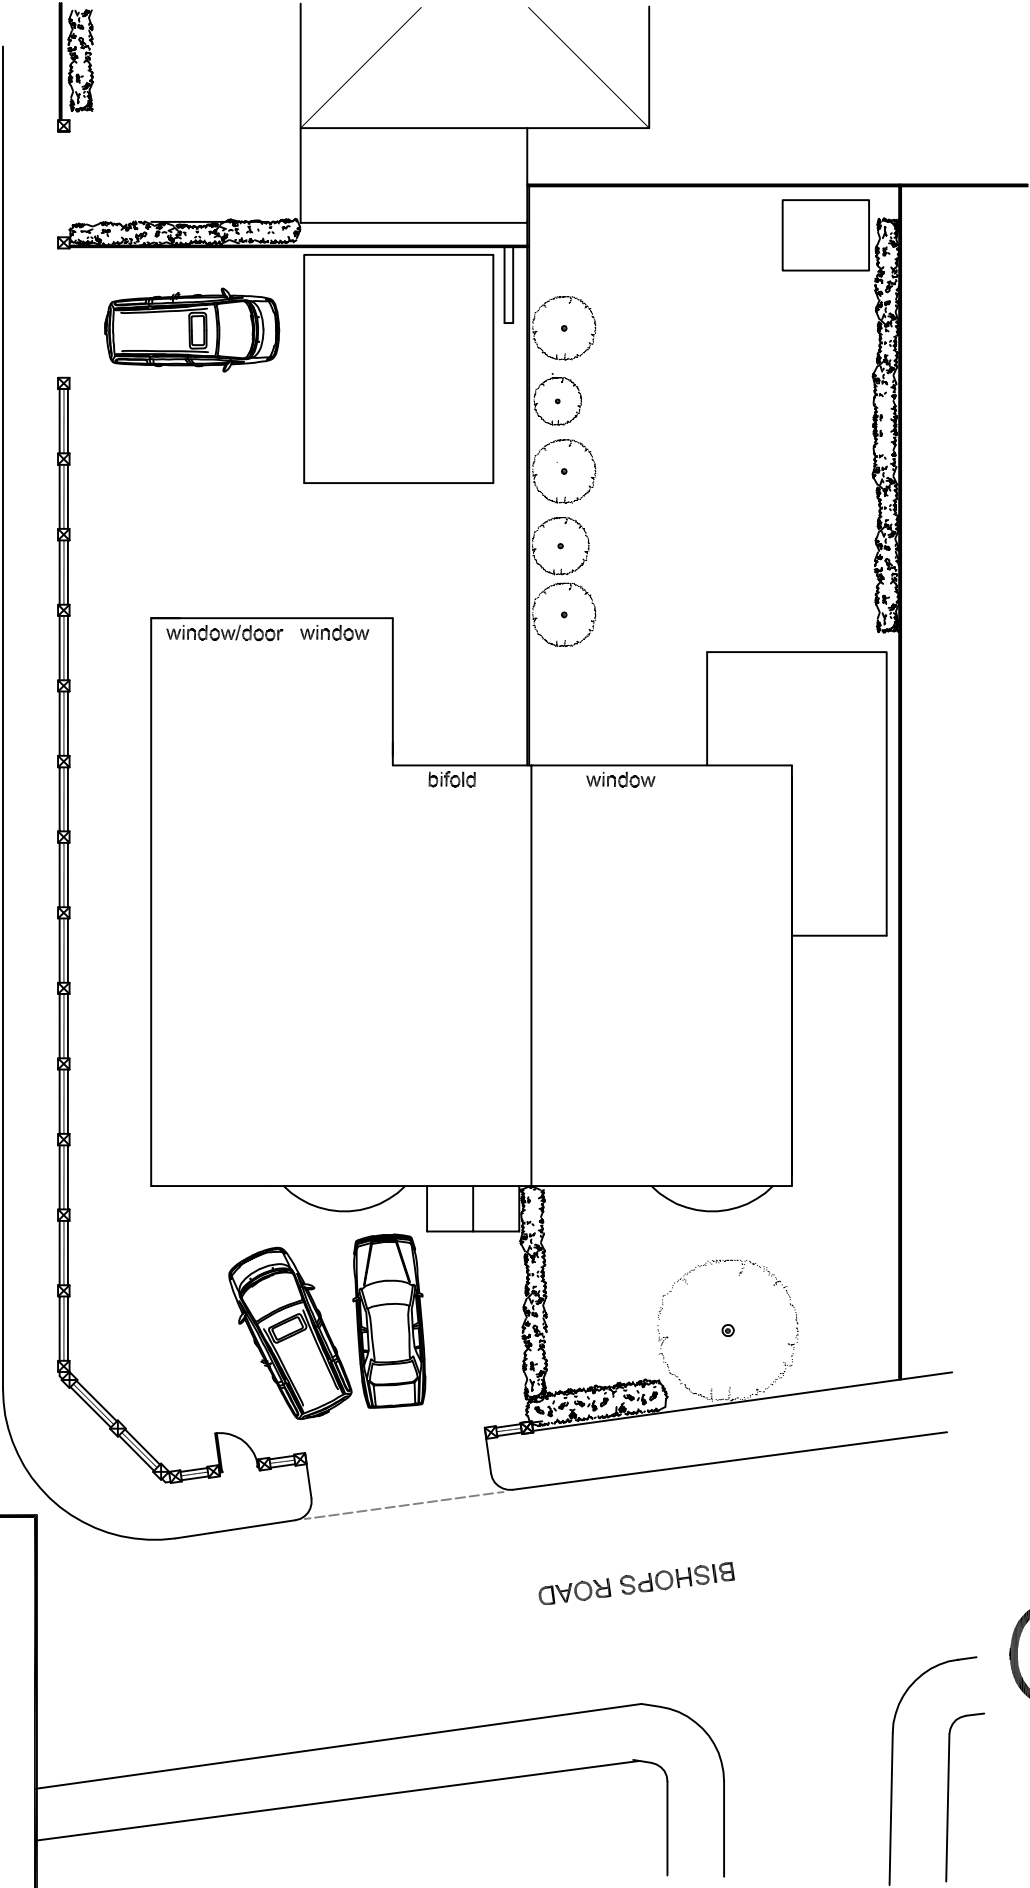

ADDRESS:	77 BISHOPS ROAD
	PRESTWICH
	M25 0AS
SCALE	1:200 @ A4
DATE	20:06:2025